


BEACH FRONT

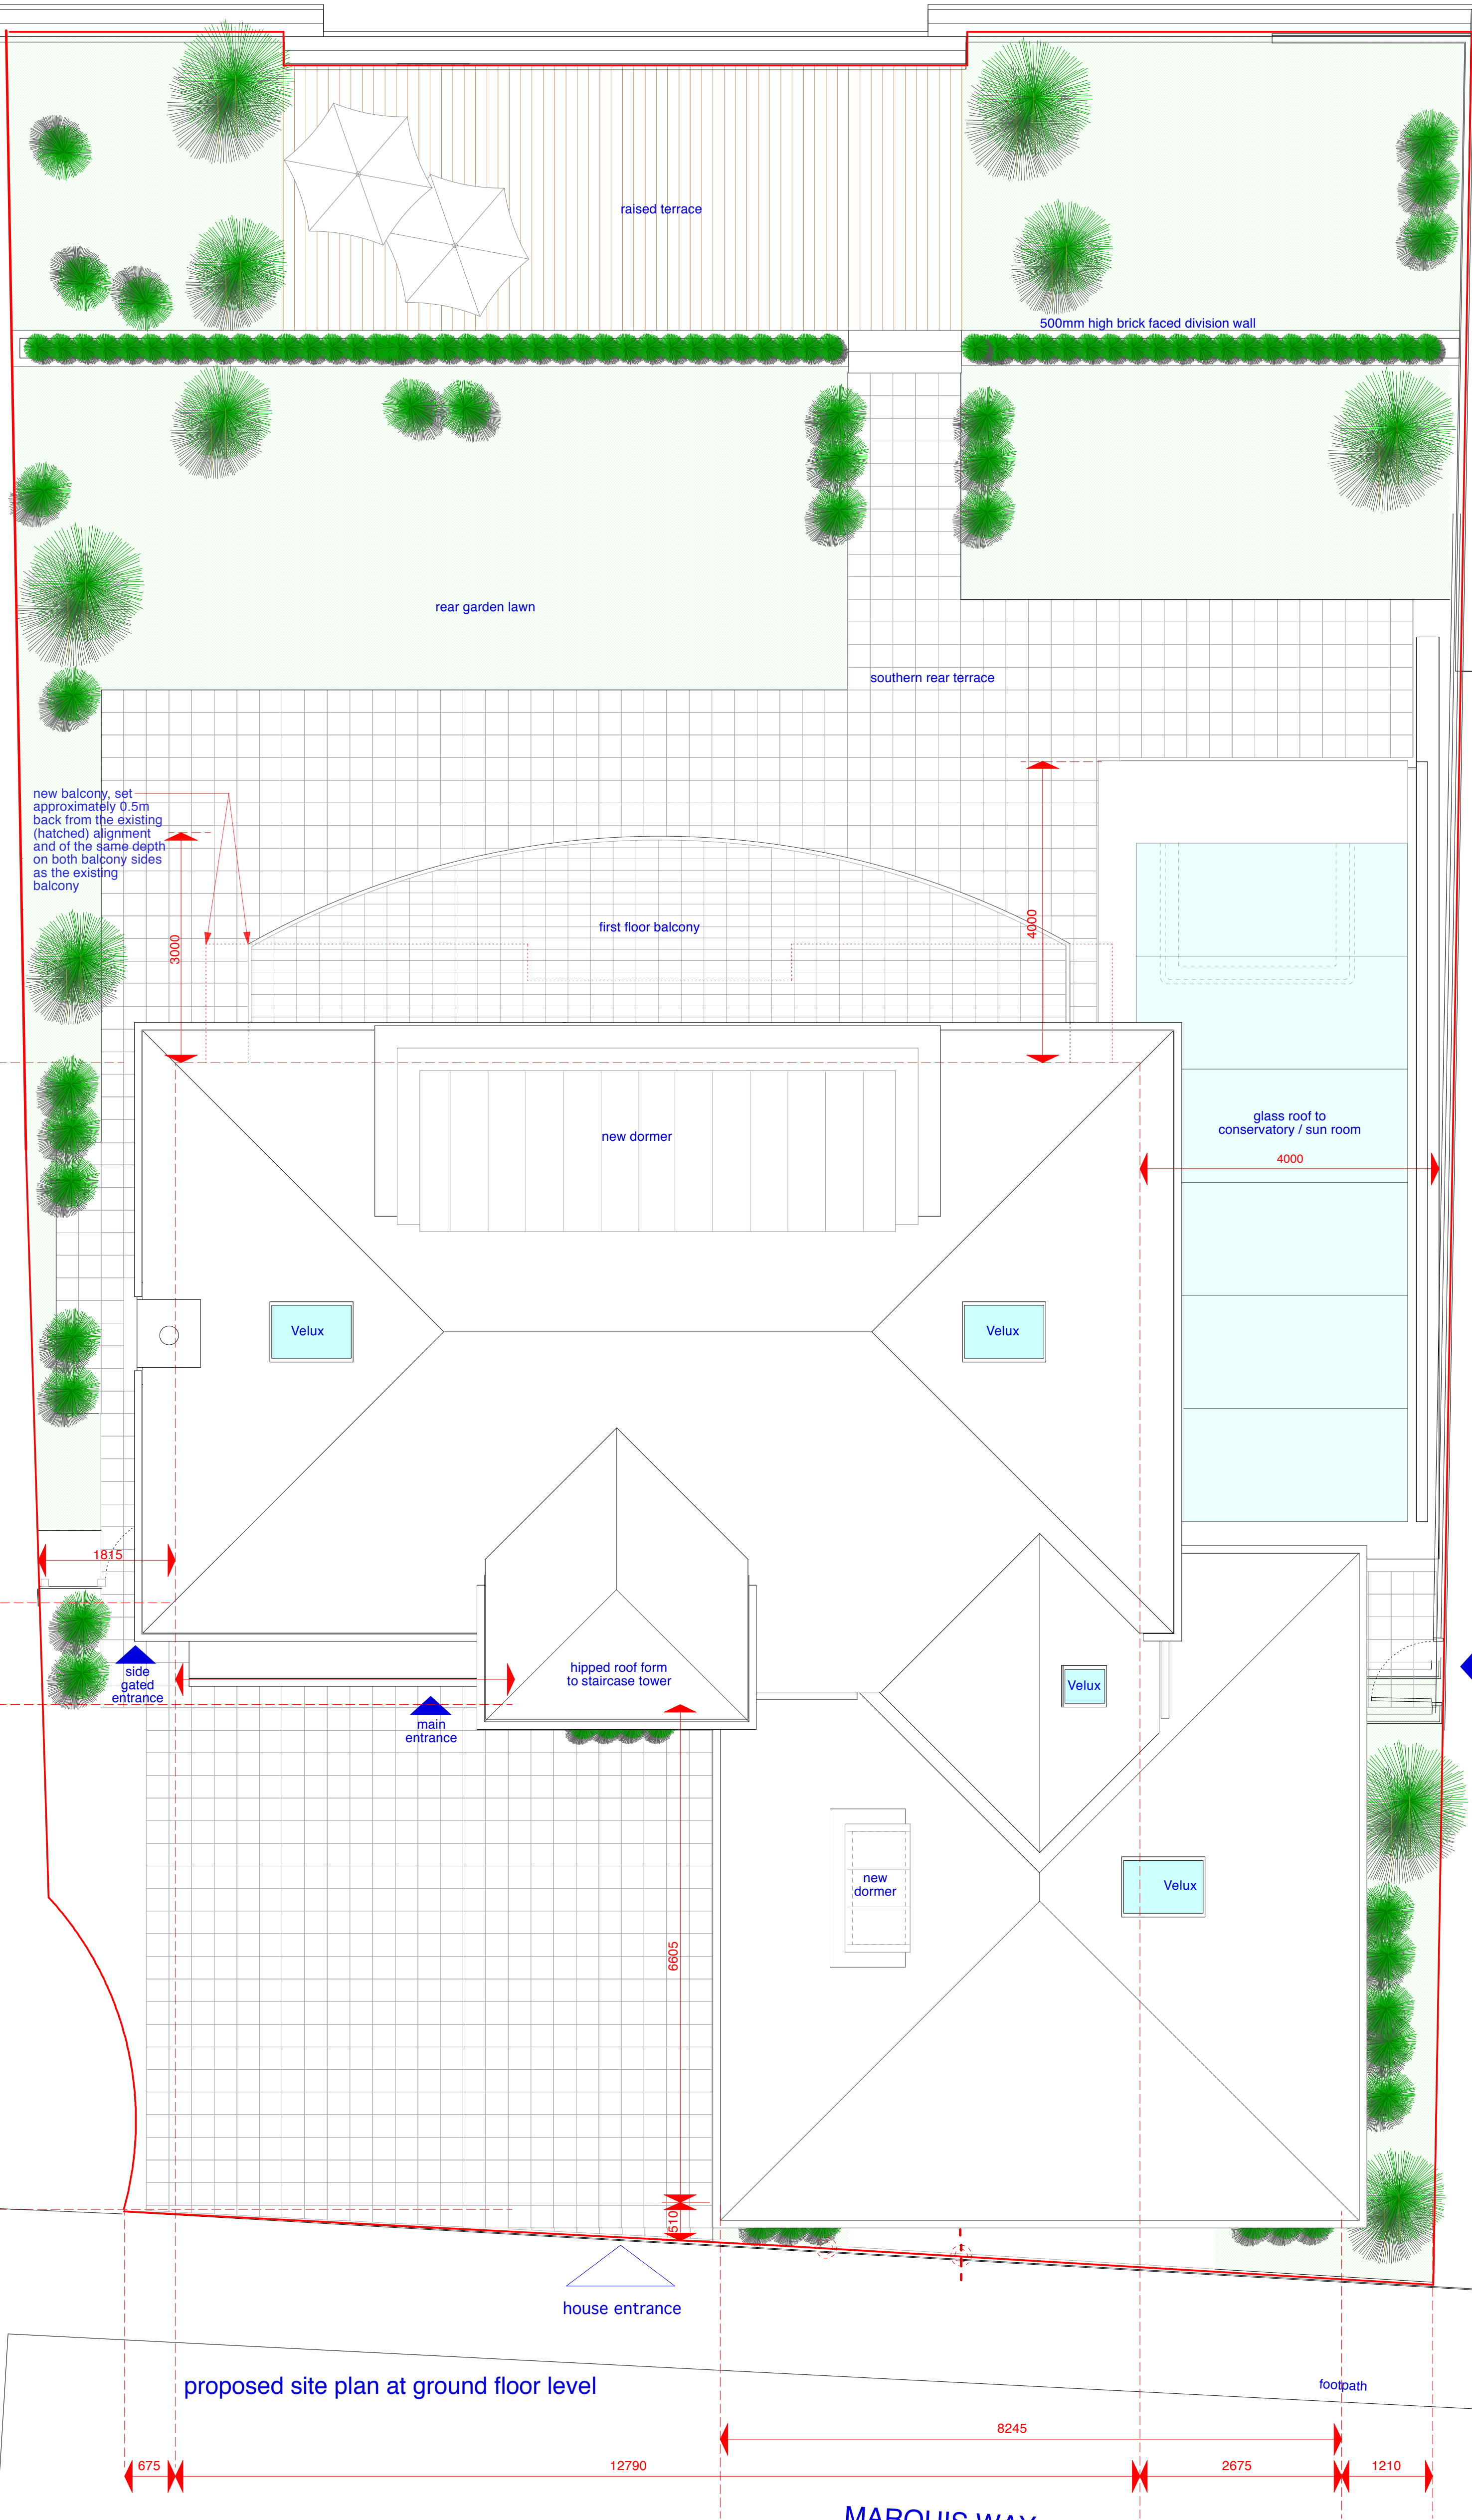

steel gate to beach access

level of access
ramped up and
down towards
beach gate, as
flood protection

side gated
entrance

private estate
entrance route to
the beach

Rev C : balcony adjusted to curved format and lower window opening edge of
rooflight and new west facing side window amended to provide 1.7m height above
FFL - 28 08 2015

**john wheatley
architecture**

project:
11 Marquis Way - Aldwick

drawing title:
Proposed Site Plan

drawing status:
Planning Application

date:
28 - 08 - 2015

scale at relevant drawing size
1 : 50 (A1) or 1 : 100 (A3)

no:
JW131105 - PL10

rev:
C

30 Maltravers Street - Arundel - West Sussex - BN18 9BU
E contact@jw-architecture.com W www.johnwheatleyarchitecture.com
T +44 (0)1903 882 552 M +44 (0) 7809 387 569

john wheatley architecture - © copyright 2015

