
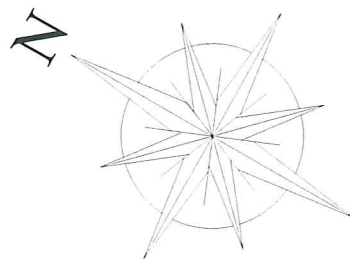


GROUND FLOOR PLAN & SITE PLAN

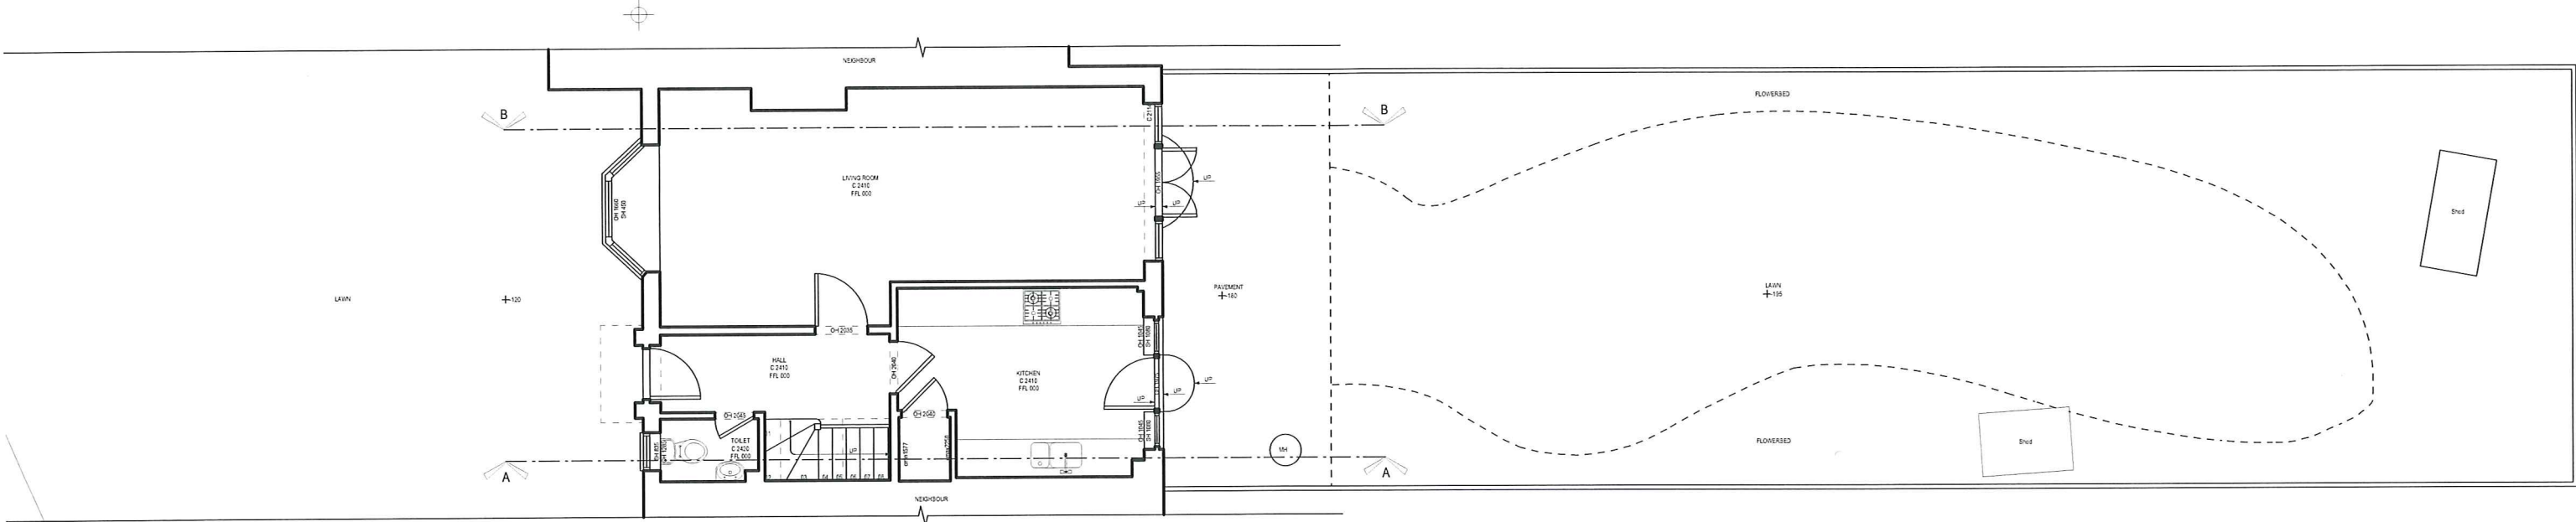

	Note: Every effort is made to identify all visible above ground features, however it should be borne in mind that there may be items obscured at the time of survey	LEGEND <table><tr><td>Sill Height</td><td>SH</td><td>Step</td><td>UP190</td></tr><tr><td>Opening Height</td><td>OH</td><td>Staircase / Stairwell</td><td>UP</td></tr><tr><td>Ceiling Height</td><td>C</td><td>Ceiling Fall</td><td>FALL 35°</td></tr><tr><td>Beam Height</td><td>BH</td><td>Surface Fall</td><td>FALL 4°</td></tr><tr><td>Finished Floor Level</td><td>FFL</td><td>Roof Fall</td><td>FALL 25°</td></tr><tr><td>Rain Water Pipe</td><td>RWP</td><td>Elevation Height</td><td>2.000 m</td></tr><tr><td>Soil Vent Pipe</td><td>SVP</td><td></td><td></td></tr><tr><td>Cover Level</td><td>CL</td><td>DATUM LEVEL</td><td>-450</td></tr></table>		Sill Height	SH	Step	UP190	Opening Height	OH	Staircase / Stairwell	UP	Ceiling Height	C	Ceiling Fall	FALL 35°	Beam Height	BH	Surface Fall	FALL 4°	Finished Floor Level	FFL	Roof Fall	FALL 25°	Rain Water Pipe	RWP	Elevation Height	2.000 m	Soil Vent Pipe	SVP			Cover Level	CL	DATUM LEVEL	-450	Drawing name: EXISTING: GROUND FLOOR PLAN & SITE PLAN
	Sill Height	SH	Step	UP190																																
Opening Height	OH	Staircase / Stairwell	UP																																	
Ceiling Height	C	Ceiling Fall	FALL 35°																																	
Beam Height	BH	Surface Fall	FALL 4°																																	
Finished Floor Level	FFL	Roof Fall	FALL 25°																																	
Rain Water Pipe	RWP	Elevation Height	2.000 m																																	
Soil Vent Pipe	SVP																																			
Cover Level	CL	DATUM LEVEL	-450																																	
	Datum Details: Grid Datum: Arbitrary Level Datum: Arbitrary All levels refer to DATUM LEVEL (FFL ±0.000)		<table><tr><td>Date:</td><td>Job no:</td><td>Drawing no:</td></tr><tr><td>MAY 18</td><td>S071-18</td><td>EX00-A3</td></tr><tr><td>Scale:</td><td>Surveyed by:</td><td>Checked by:</td></tr><tr><td>1:100 @ A1</td><td>LL</td><td>BB</td></tr></table> Project name: 3 Cheveley Gardens Aldwick, Gognor Regis P021 4NF	Date:	Job no:	Drawing no:	MAY 18	S071-18	EX00-A3	Scale:	Surveyed by:	Checked by:	1:100 @ A1	LL	BB	 Surveys & Civil Engineering Solutions 14 Woodbury Gardens London SE12 0ED Tel: 020 3624 3574 078 4654 4508 www.geotop.co.uk																				
Date:	Job no:	Drawing no:																																		
MAY 18	S071-18	EX00-A3																																		
Scale:	Surveyed by:	Checked by:																																		
1:100 @ A1	LL	BB																																		