
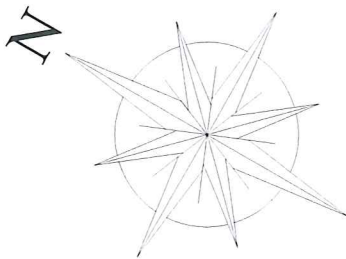


FIRST FLOOR PLAN

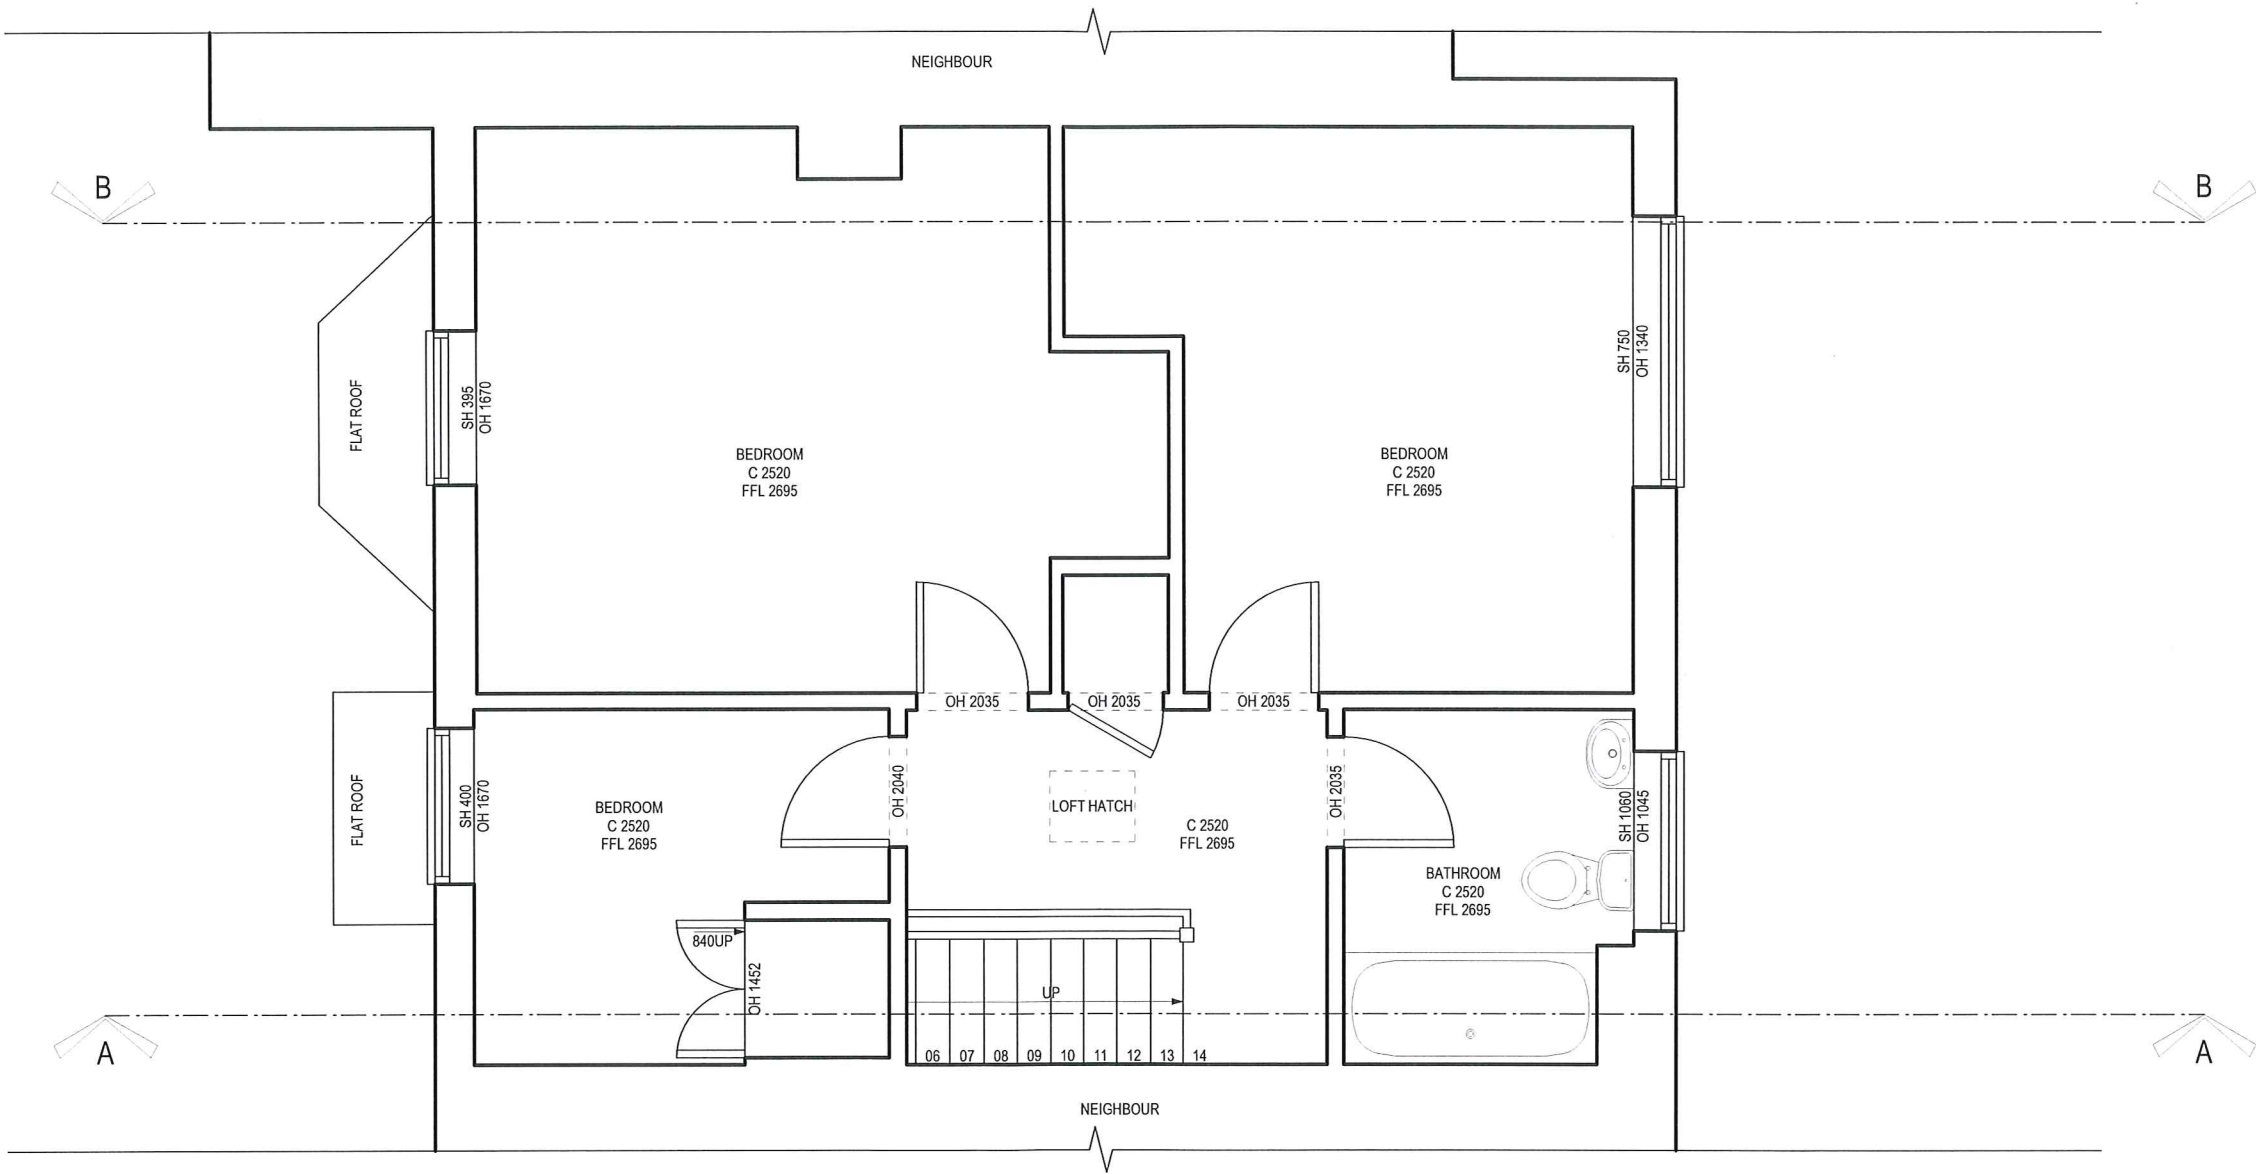

	Note: Every effort is made to identify all visible above ground features, however it should be borne in mind that there may be items obscured at the time of survey	LEGEND				Drawing name: EXISTING: FIRST FLOOR PLAN			 Surveys & Civil Engineering Solutions 14 Woodbury Gardens London SE12 0ED Tel: 020 3624 3574 078 4654 4508 www.geotop.co.uk											
	Datum Details: Grid Datum: Arbitrary Level Datum: Arbitrary All levels refer to DATUM LEVEL (FFL ±0.000)	Sill HeightSH	Opening HeightOH	Ceiling HeightC	Beam HeightBH	Finished Floor LevelFFL	Rain Water PipeRWP	Soil Vent PipeSVP		Cover LevelCL	StepUP190	Staircase / StairwellUP	Ceiling FallFALL 35°	Surface FallFALL 4°	Roof FallFALL 25°	Elevation Height2.000 m	DATUM LEVEL-450	Date: MAY 18	Job no: S071-18	Drawing no: EX02-A3
	BASE POINT																	Scale: 1:50 @ A1	Surveyed by: LL	Checked by: BB
																		Project name: 3 Cheveley Gardens Aldwick, Gognor Regis P021 4NF		