
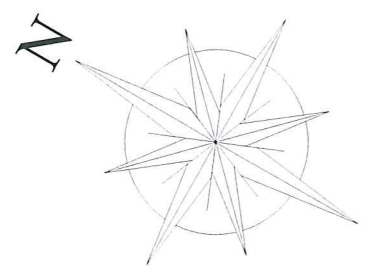


ROOF PLAN

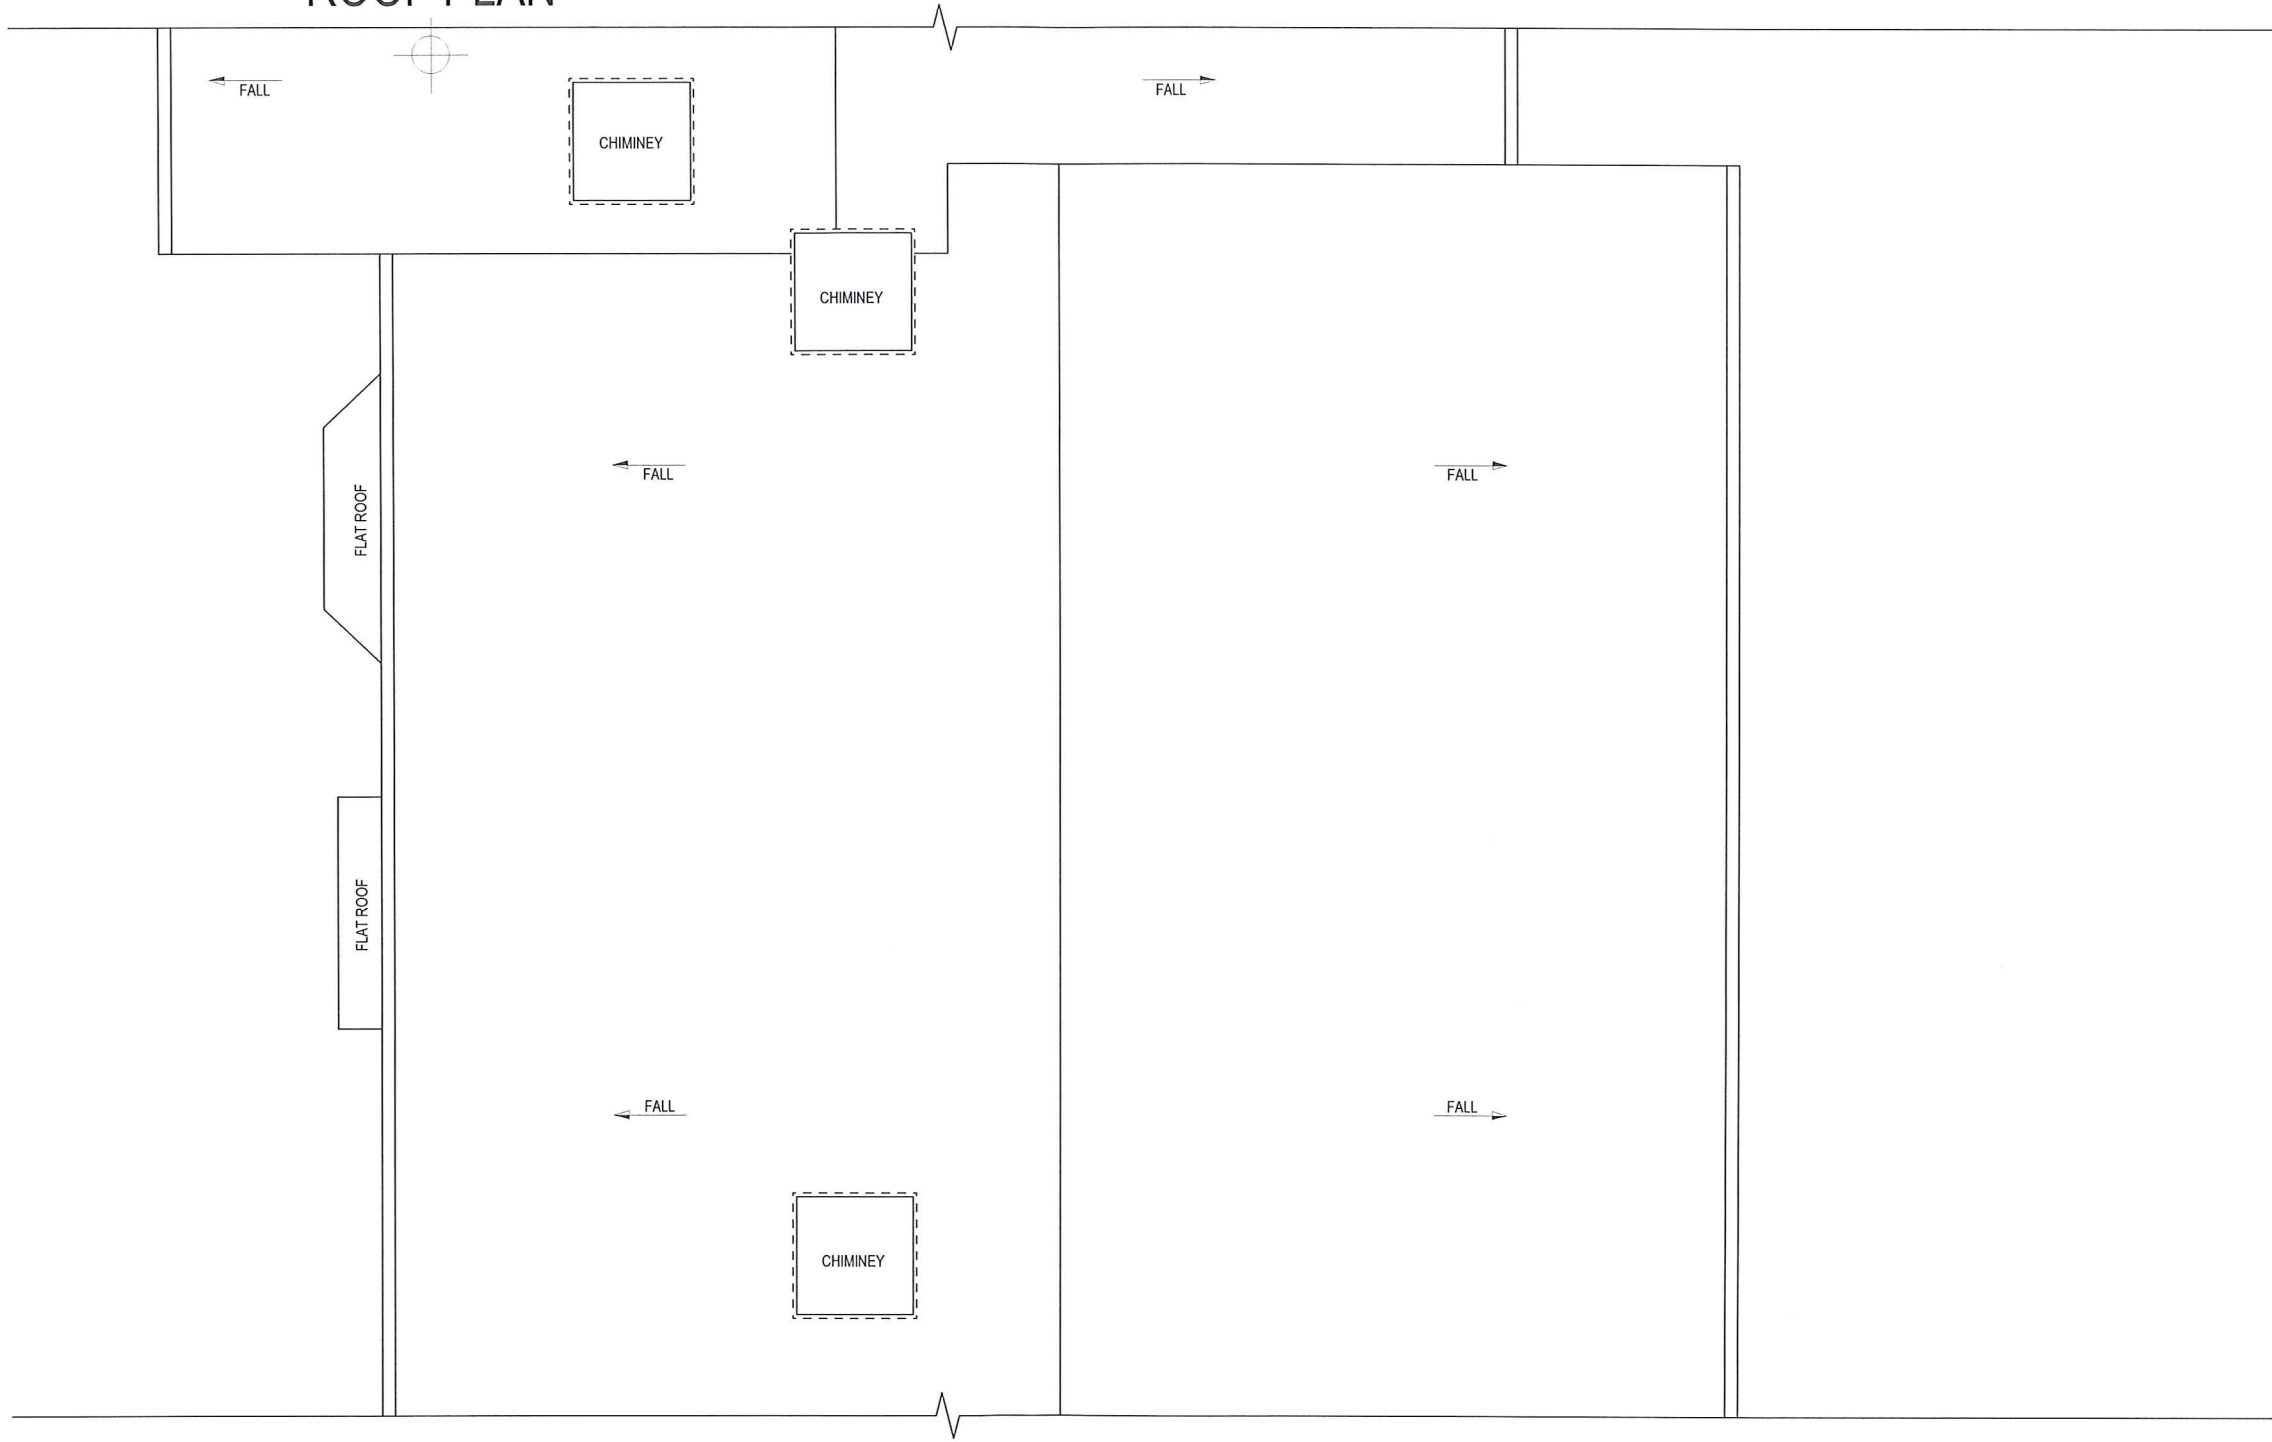

 BASE POINT	Note: Every effort is made to identify all visible above ground features, however it should be borne in mind that there may be items obscured at the time of survey	LEGEND Sill Height SH Opening Height OH Ceiling Height C Beam Height BH Finished Floor Level FFL Rain Water Pipe RWP Soil Vent Pipe SVP Cover Level CL	Step UP190 Staircase / Stairwell UP Ceiling Fall FALL 35° Surface Fall FALL 4° Roof Fall FALL 25° Elevation Height 2.000 m DATUM LEVEL -450	Drawing name: EXISTING: ROOF PLAN		
	Datum Details: Grid Datum: Arbitrary Level Datum: Arbitrary All levels refer to DATUM LEVEL (FFL ±0.000)			Date: MAY 18	Job no: S071-18	Drawing no: EX03-A3
	Scale: 1:50 @ A1			Surveyed by: LL	Checked by: BB	
Project name: 3 Cheveley Gardens Aldwick, Gognor Regis P021 4NF				14 Woodbury Gardens London SE12 0ED		
				Tel: 020 3624 3574 078 4654 4508 www.geotop.co.uk		

GeoTop
Surveys & Civil Engineering Solutions