



FIRST FLOOR PLAN - PROPOSED

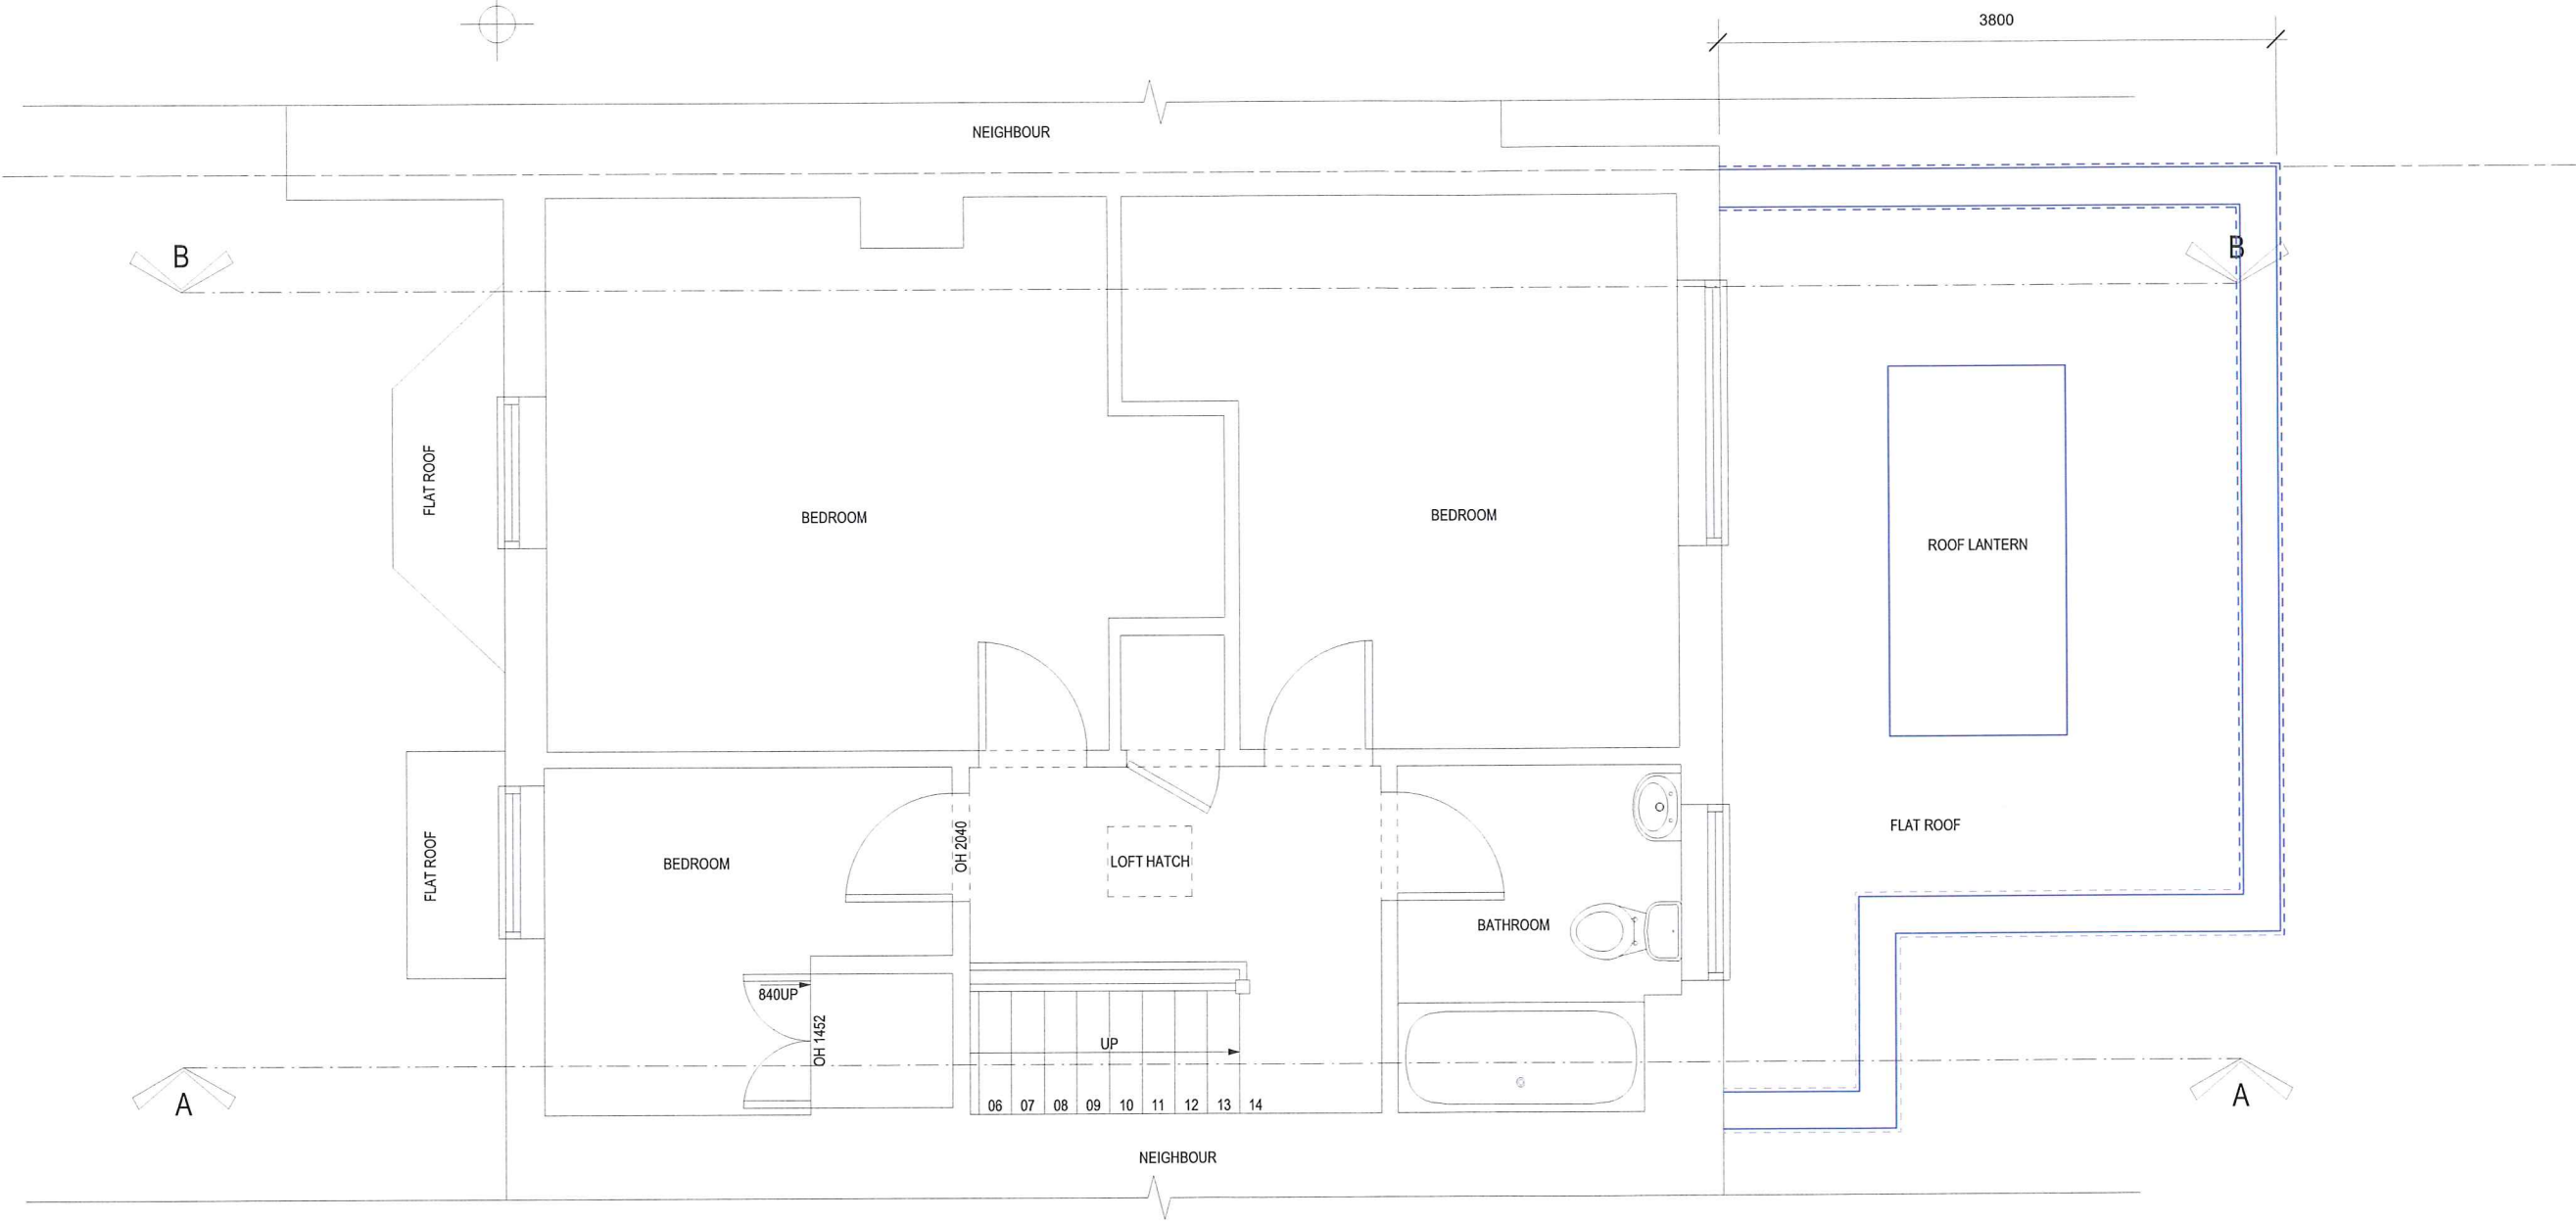

■ PROPOSED  
■ TO BE DEMOLISHED

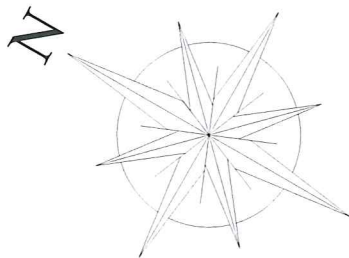

| |
|---|
|                                                          | <p>Note:<br/>Every effort is made to identify all visible above ground features, however it should be borne in mind that there may be items obscured at the time of survey</p> | <p>LEGEND</p> <table><tr><td>Sill Height</td><td>SH</td><td>Step</td><td>UP190</td></tr><tr><td>Opening Height</td><td>OH</td><td>Staircase / Stairwell</td><td>UP</td></tr><tr><td>Ceiling Height</td><td>C</td><td>Ceiling Fall</td><td>FALL 35°</td></tr><tr><td>Beam Height</td><td>BH</td><td>Surface Fall</td><td>FALL 4°</td></tr><tr><td>Finished Floor Level</td><td>FFL</td><td>Roof Fall</td><td>FALL 25°</td></tr><tr><td>Rain Water Pipe</td><td>RWP</td><td>Elevation Height</td><td>2.000 m</td></tr><tr><td>Soil Vent Pipe</td><td>SVP</td><td></td><td></td></tr><tr><td>Cover Level</td><td>CL</td><td>DATUM LEVEL</td><td>-450</td></tr></table> |          |       | Sill Height | SH | Step | UP190 | Opening Height | OH | Staircase / Stairwell | UP | Ceiling Height | C | Ceiling Fall | FALL 35° | Beam Height | BH | Surface Fall | FALL 4° | Finished Floor Level | FFL | Roof Fall | FALL 25° | Rain Water Pipe | RWP | Elevation Height | 2.000 m | Soil Vent Pipe | SVP |  |  | Cover Level | CL | DATUM LEVEL | -450 | <p>Drawing name:<br/>PROPOSED: FIRST FLOOR PLAN</p> <table><tr><td>Date:<br/>MAY 18</td><td>Job no:<br/>S071-18</td><td>Drawing no:<br/>P02-A3</td></tr><tr><td>Scale:<br/>1:50 @ A1</td><td>Surveyed by:<br/>LL</td><td>Checked by:<br/>BB</td></tr></table> <p>Project name:<br/>3 Cheveley Gardens<br/>Aldwick, Gognor Regis<br/>P021 4NF</p> | Date:<br>MAY 18 | Job no:<br>S071-18 | Drawing no:<br>P02-A3 | Scale:<br>1:50 @ A1 | Surveyed by:<br>LL | Checked by:<br>BB | <div><p>Surveys &amp; Civil Engineering Solutions</p></div> <div><p>14 Woodbury Gardens<br/>London<br/>SE12 0ED</p><p>Tel: 020 3624 3574<br/>078 4654 4508<br/>www.geotop.co.uk</p></div> |
|   | Sill Height   | SH   | Step     | UP190 | |
| Opening Height   | OH   | Staircase / Stairwell   | UP       | |
| Ceiling Height   | C   | Ceiling Fall   | FALL 35° | |
| Beam Height   | BH   | Surface Fall   | FALL 4°  | |
| Finished Floor Level   | FFL   | Roof Fall   | FALL 25° | |
| Rain Water Pipe   | RWP   | Elevation Height   | 2.000 m  | |
| Soil Vent Pipe   | SVP   | |
| Cover Level   | CL   | DATUM LEVEL   | -450     | |
| Date:<br>MAY 18   | Job no:<br>S071-18   | Drawing no:<br>P02-A3   | |
| Scale:<br>1:50 @ A1   | Surveyed by:<br>LL   | Checked by:<br>BB   | |
| <p>Datum Details:<br/>Grid Datum: Arbitrary<br/>Level Datum: Arbitrary<br/>All levels refer to DATUM LEVEL (FFL ±0.000)</p> <p>BASE POINT</p> | |