


MATERIALS:
 ALL NEW MATERIALS TO MATCH
 EXIST. GARAGE. REPAIRED BRICK.
 CREAM PAINTED CEILING.
 U.P.V.C. CREAM/WHITE DOUBLE GLAZED
 WINDOWS & DOORS.
 BLACK U.P.V.C. CURTAINS & DOWN PIPES.

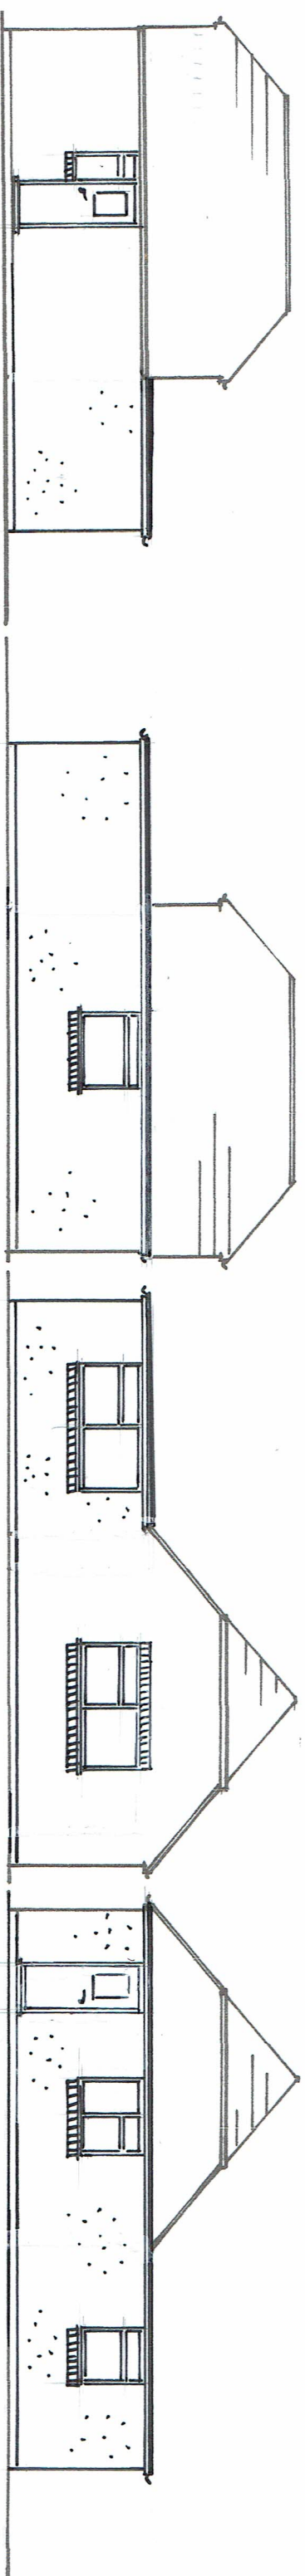

NORTH ELEVATION.

SOUTH ELEVATION.

EAST ELEVATION.

WEST ELEVATION.

Proposed Conversion of Existing Garage and Extension to Create Annexe Accommodation
 14 Bradlond Close, Aldwick, Bognor Regis, PO21 2RQ

C.R. BARROW & ASSOCIATES LTD.
 Structural & Architectural Technicians

Studio 1
 Manor Nursery
 Lagness Road
 Chichester
 West Sussex
 PO20 1LJ

Tel: 01243 771158
 Mobile: 07816 591480
 E-Mail: chris.barrow@hotmail.co.uk

ELEVATIONS. [As Proposed]			
Scale	1:100	Drawn By	C.R.B.
Date	APR 15/17	Checked	
Drawing Number	1203 - 05		