


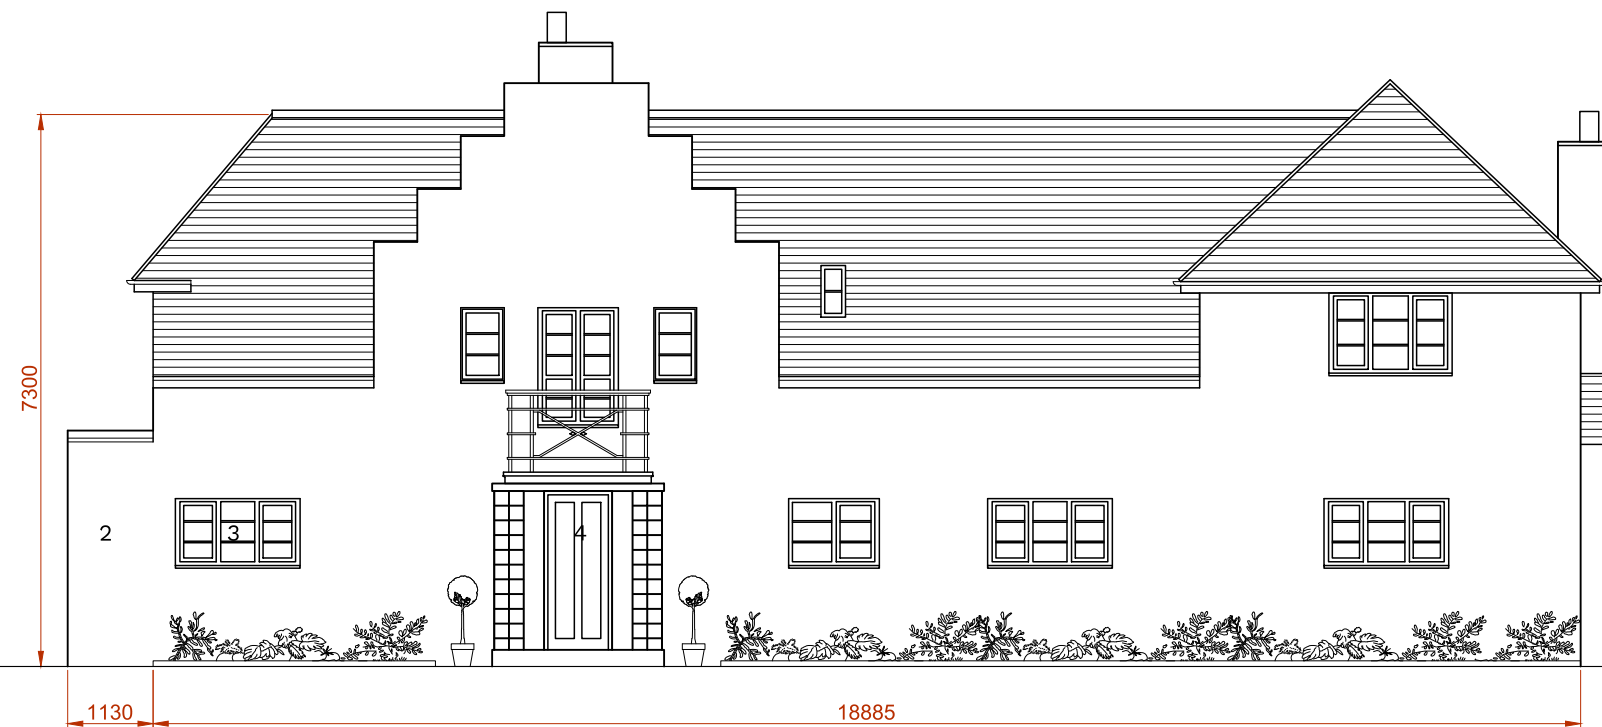

- Material Specification:

1. Grey membrane roofing
2. White rendered walls to match existing
3. Black framed 'heritage' style double glazed windows
4. Period timber door
5. White rendered piers
6. Low level boundary hedging
7. High level hedging

Rev	Date	Description
0	1	2
3	4	5m

Print drawing at 100% when printing to A3 paper - do not print to fit.
Do not scale from this drawing.
All discrepancies must be reported to the Architect immediately.
All subcontractors must check dimensions on site before the production of shop drawings for the approval of the Architect.
All dimensions in millimetres.

Drawing Details Proposed North Elevation PLANNING ISSUE	
Drawing No. C0019-P213	Date JANUARY 2021
Scale ISSUED 1:100 @ A3	Revision C

Project Details

QUEENS LAWN

36 Kingsway, PO21 4DH

50.⁸ ARCHITECTURE
+ INTERIORS

info@fiftypointeight.co.uk 07775786502