


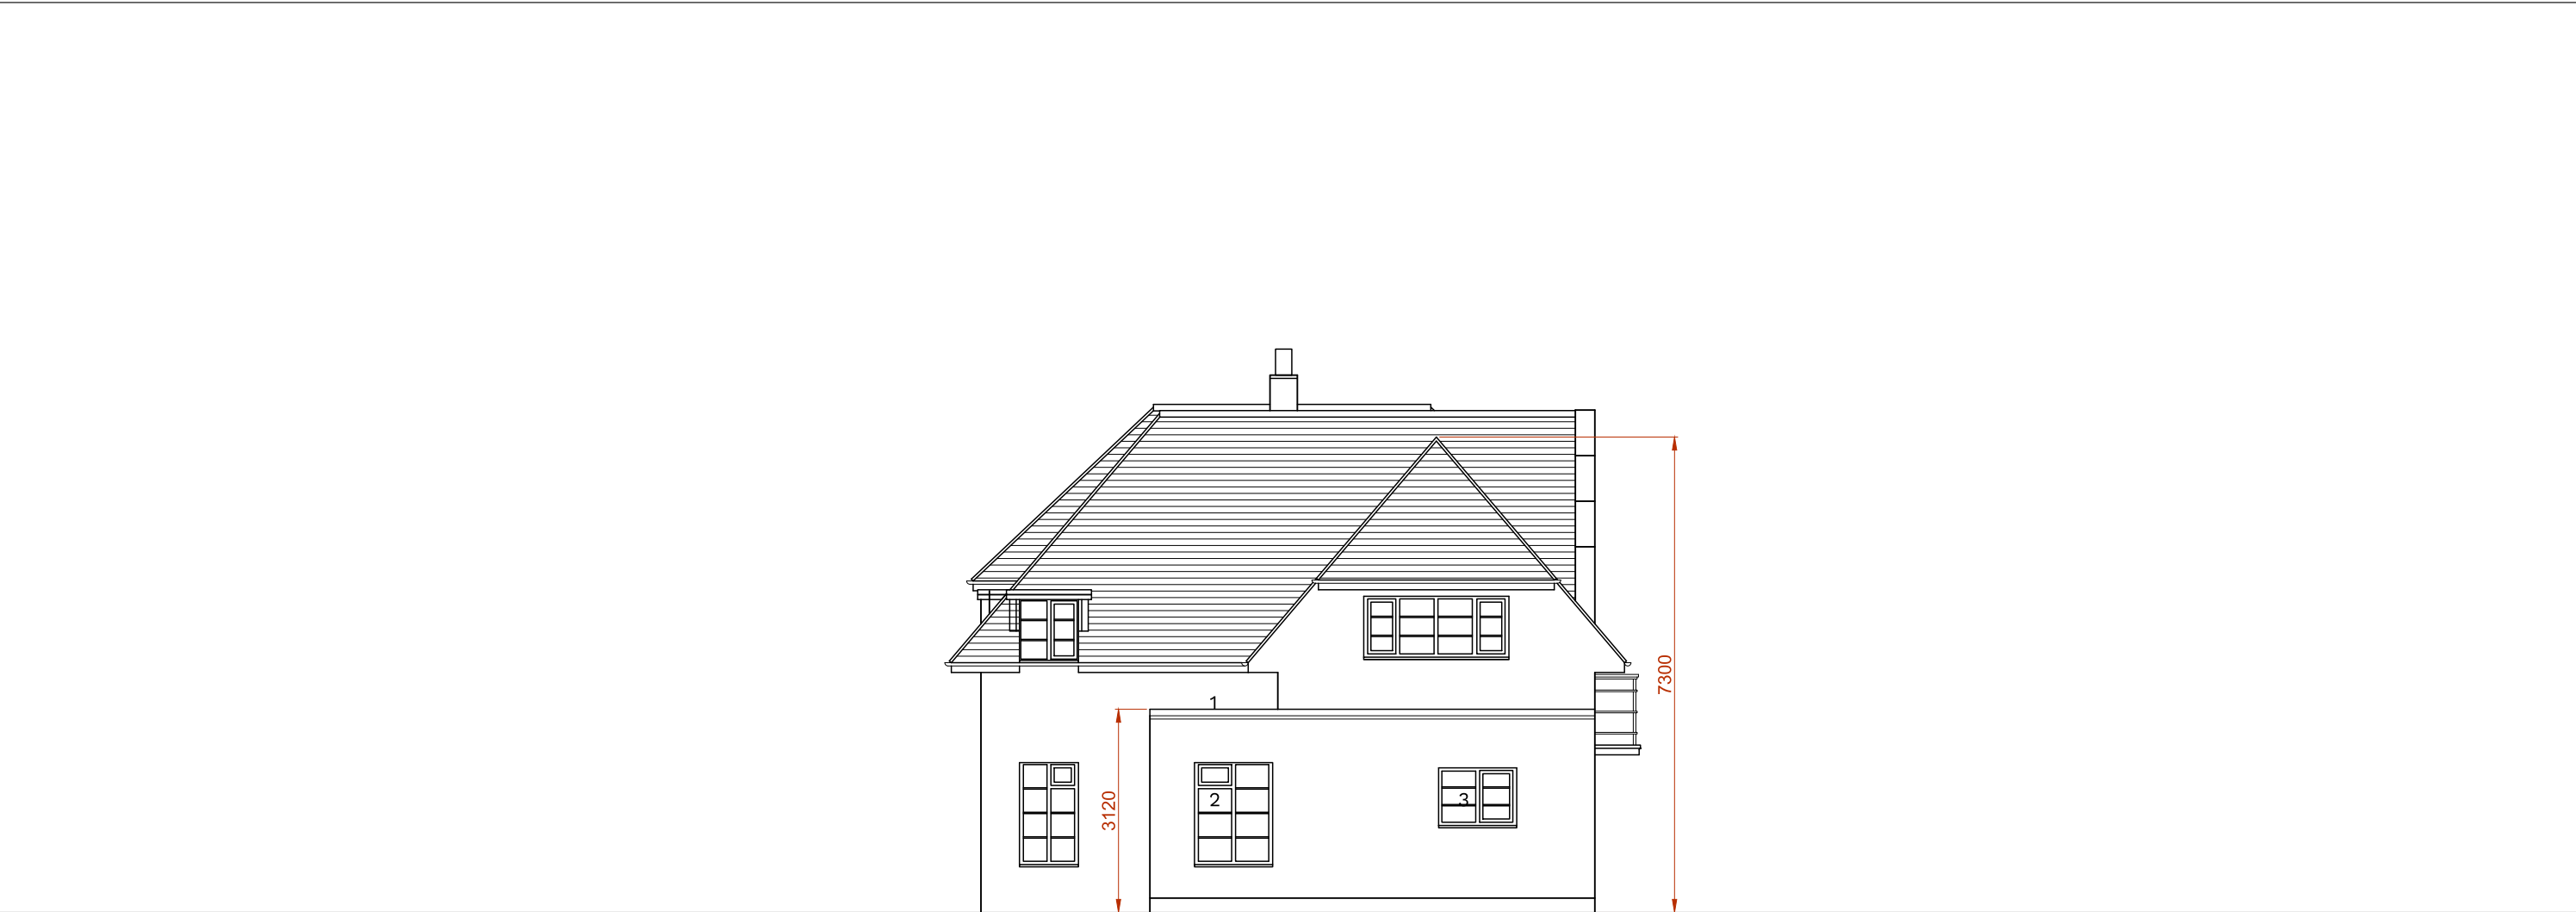

- ## 7. High level hedging

Print drawing at 100% when printing to A3 paper - do not print to fit.
Do not scale from this drawing.
All discrepancies must be reported to the Architect immediately.
All subcontractors must check dimensions on site before the production of shop drawings for the approval of the Architect.
All dimensions in millimetres.

Proposed East Elevation PLANNING ISSUE	
Drawing No. C0019-P214	Date JANUARY 2021
Scale ISSUED 1:100 @ A3	Revision C

QUEENS LAWN
36 Kingsway, PO21 4DH

50.⁸ ARCHITECTURE
+ INTERIORS

info@fiftypointeight.co.uk 07775786502