


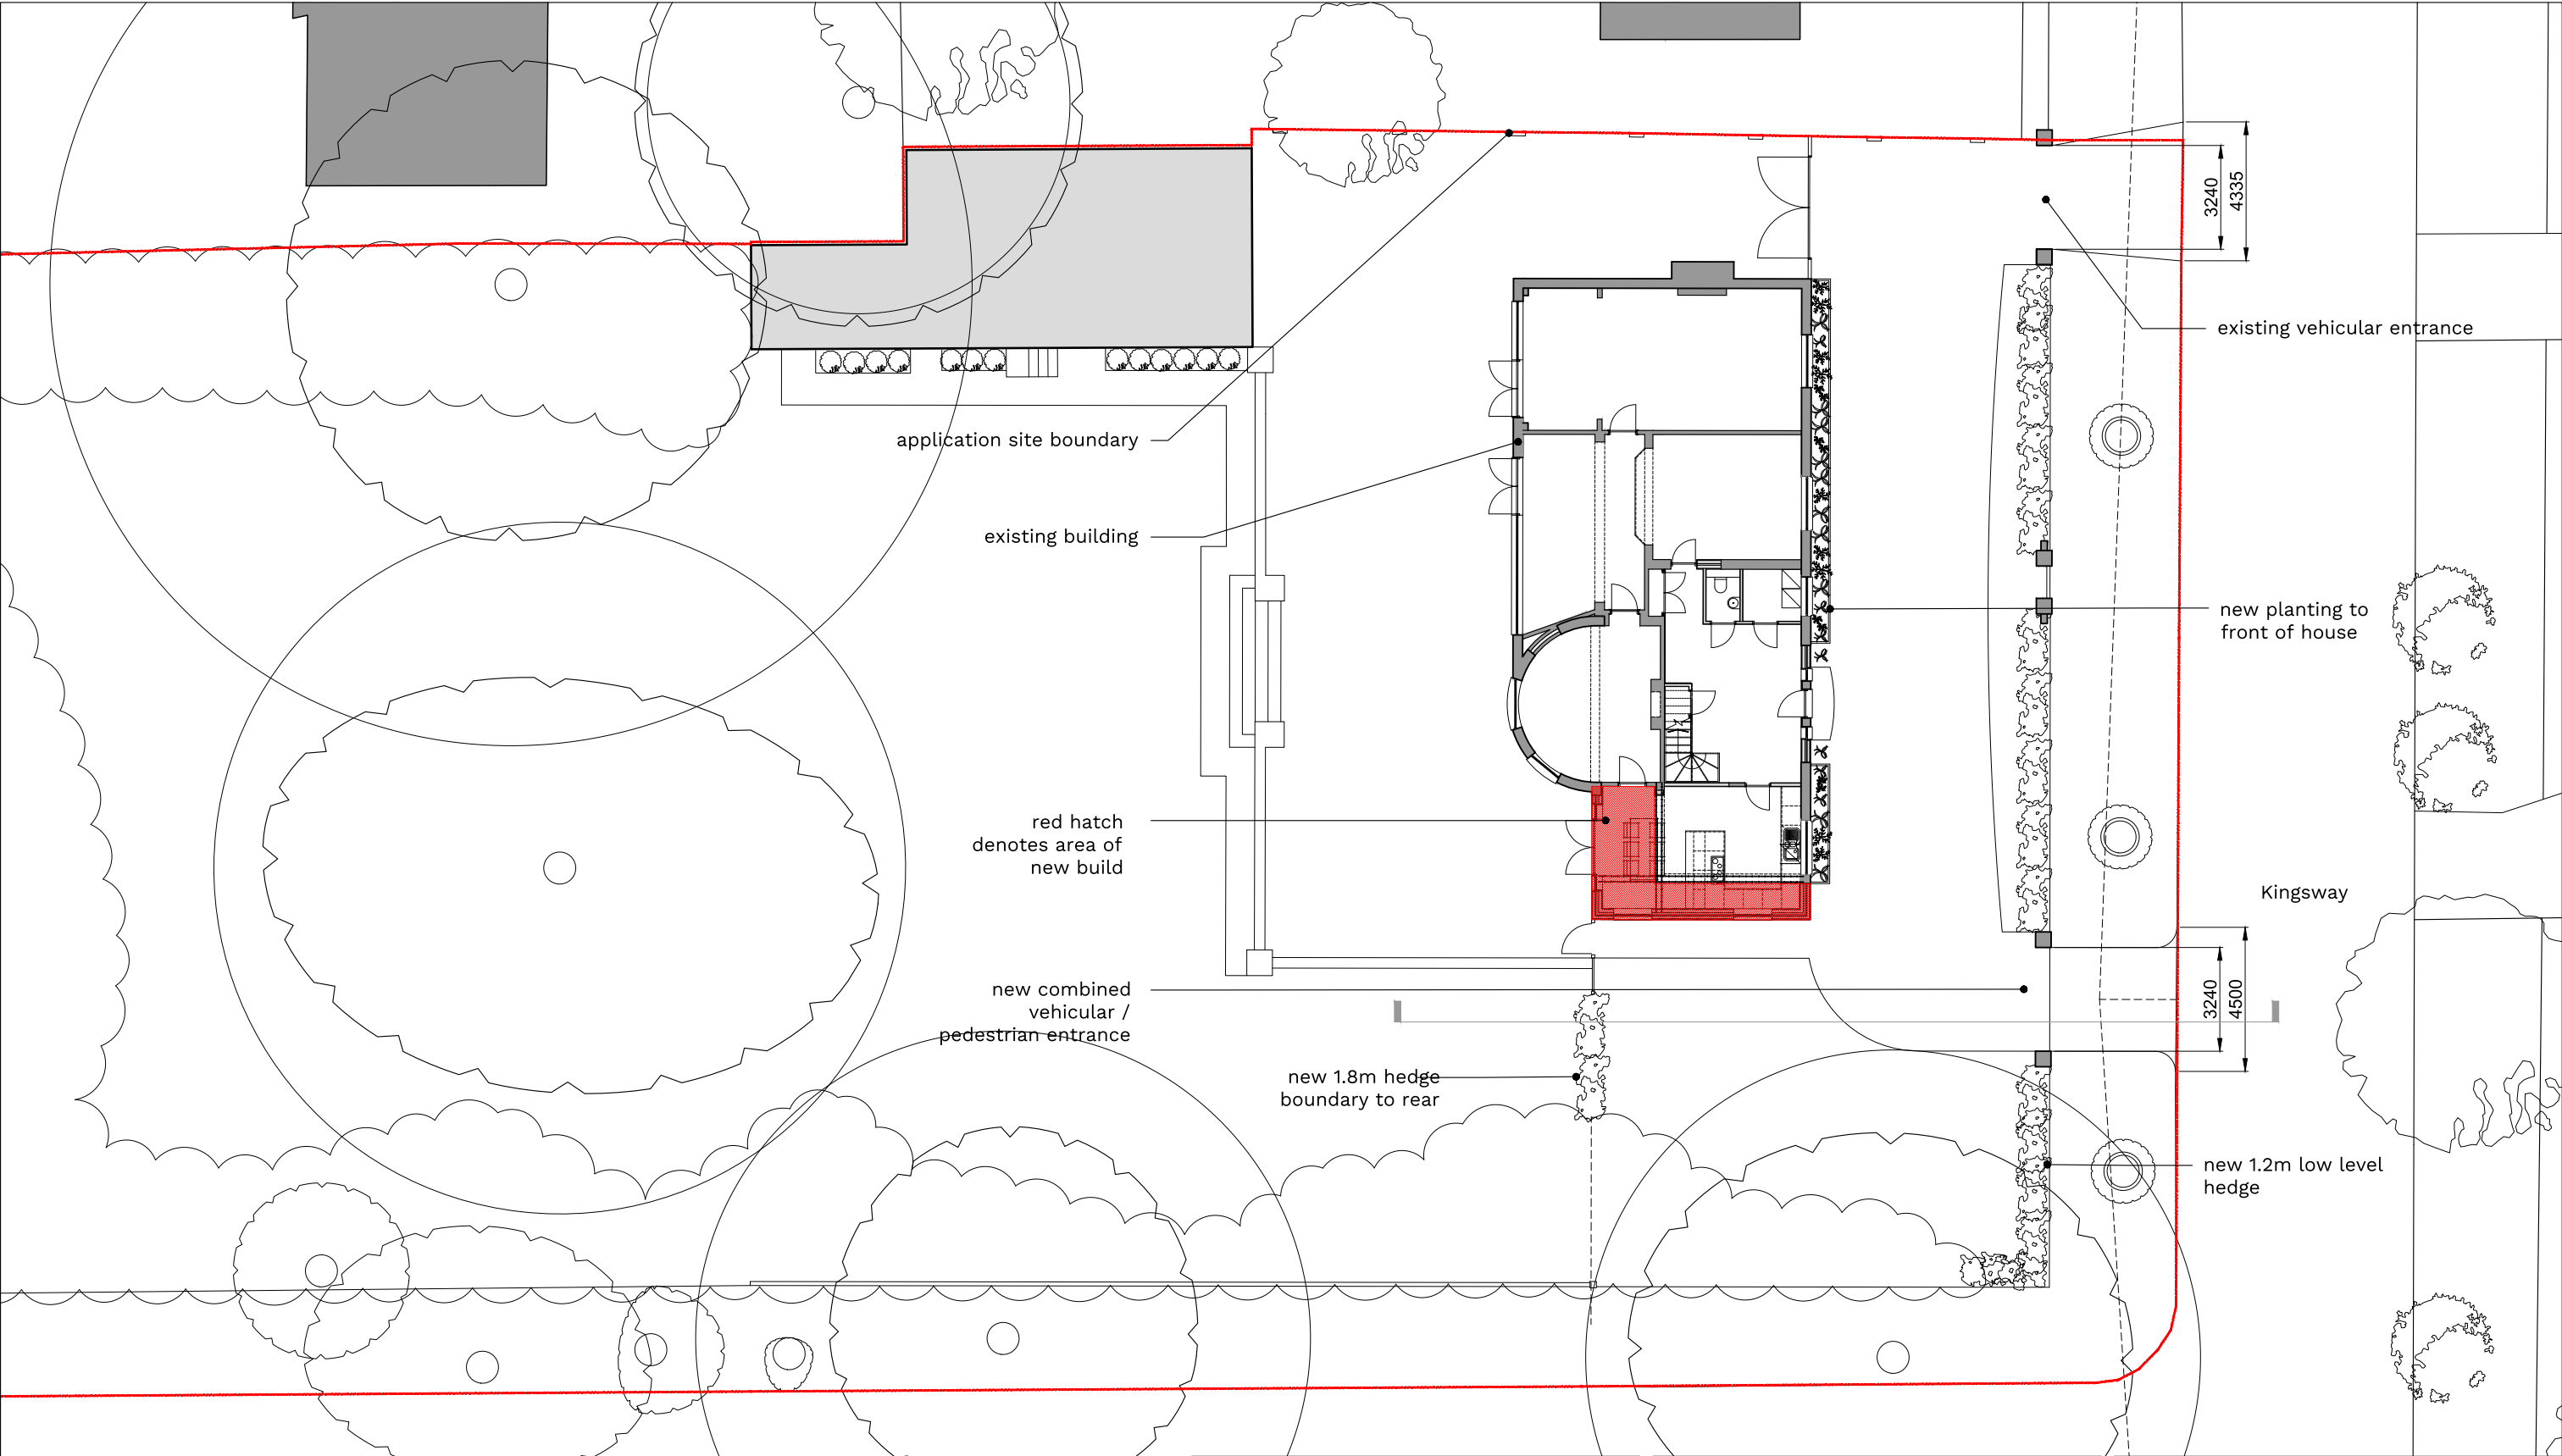

existing walls
proposed walls

Rev	Date	Description
0		
2		
4		
6		
8		
10m		

Notes:

Print drawing at 100% when printing to A3 paper - do not print to fit.
Do not scale from this drawing.
All discrepancies must be reported to the Architect immediately.
All subcontractors must check dimensions on site before the production of shop drawings for the approval of the Architect.
All dimensions in millimetres.

Drawing Details	
Proposed Site Plan PLANNING ISSUE	
Drawing No. C0019-P004	Date JANUARY 2021
Scale ISSUED 1:200 @ A3	Revision J

Project Details	
QUEENS LAWN 36 Kingsway, PO21 4DH	
50.8 ARCHITECTURE + INTERIORS	
info@fiftypointeight.co.uk	07775786502