



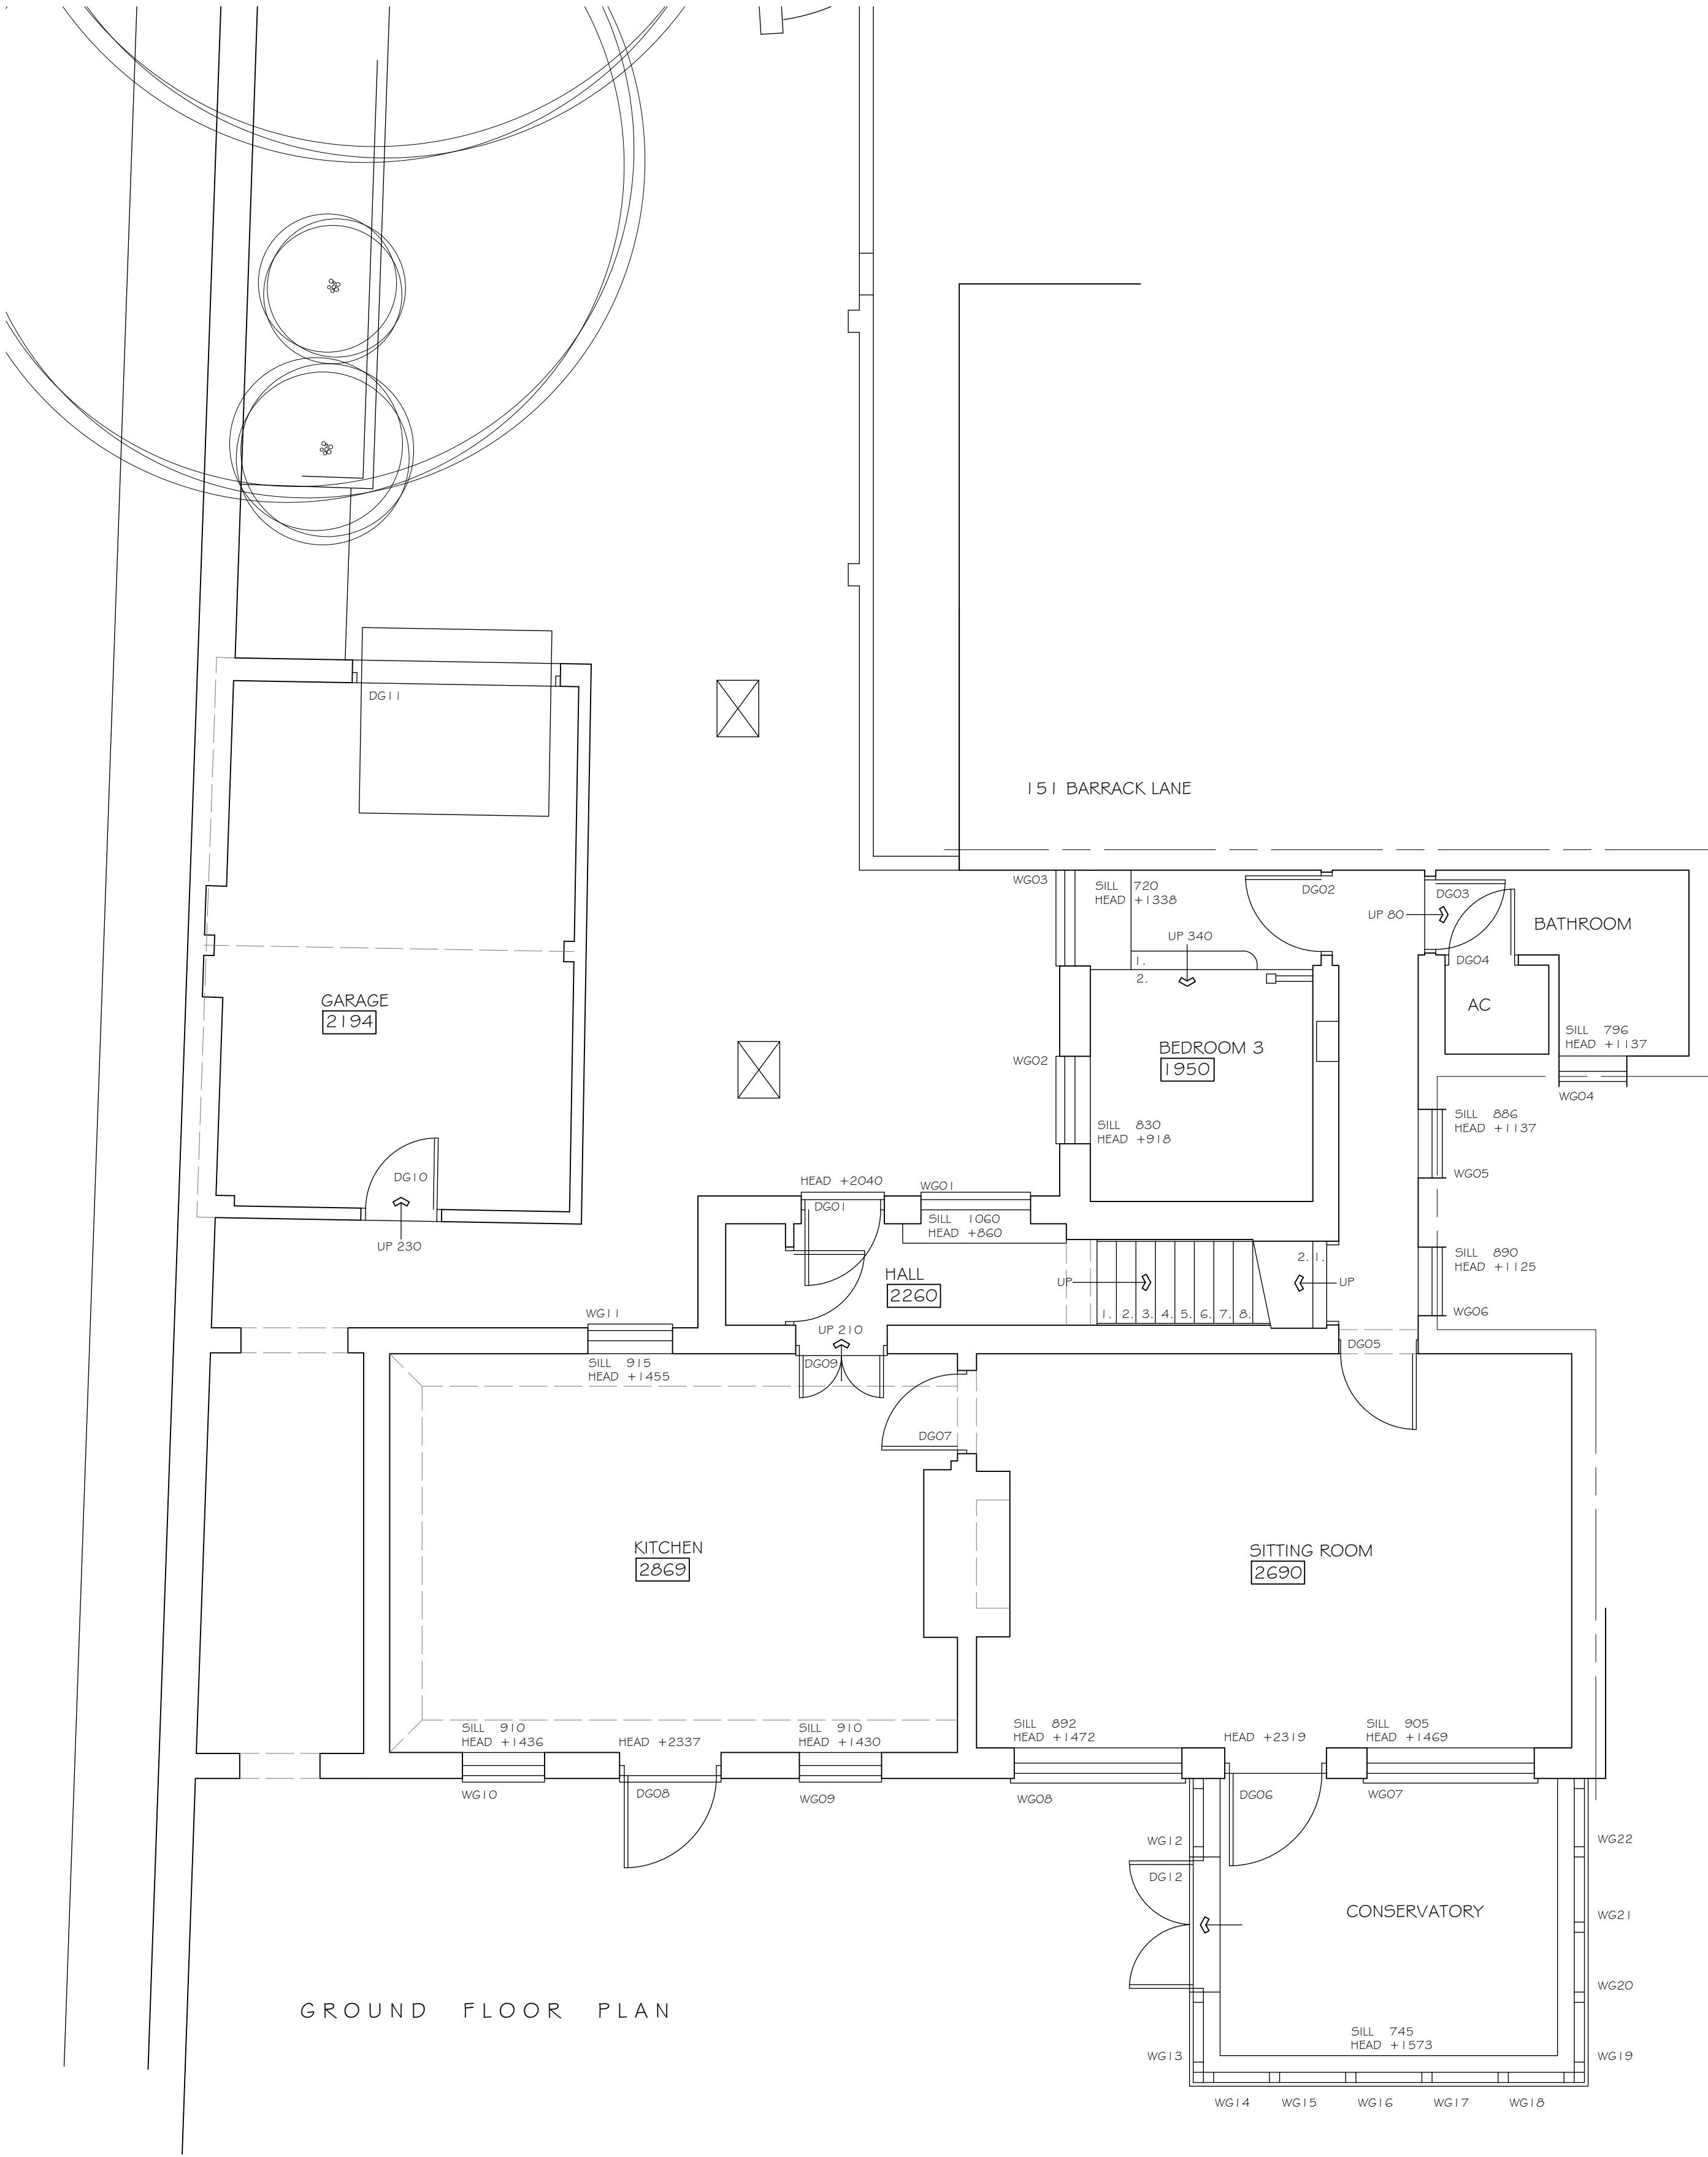


GROUND FLOOR PLAN

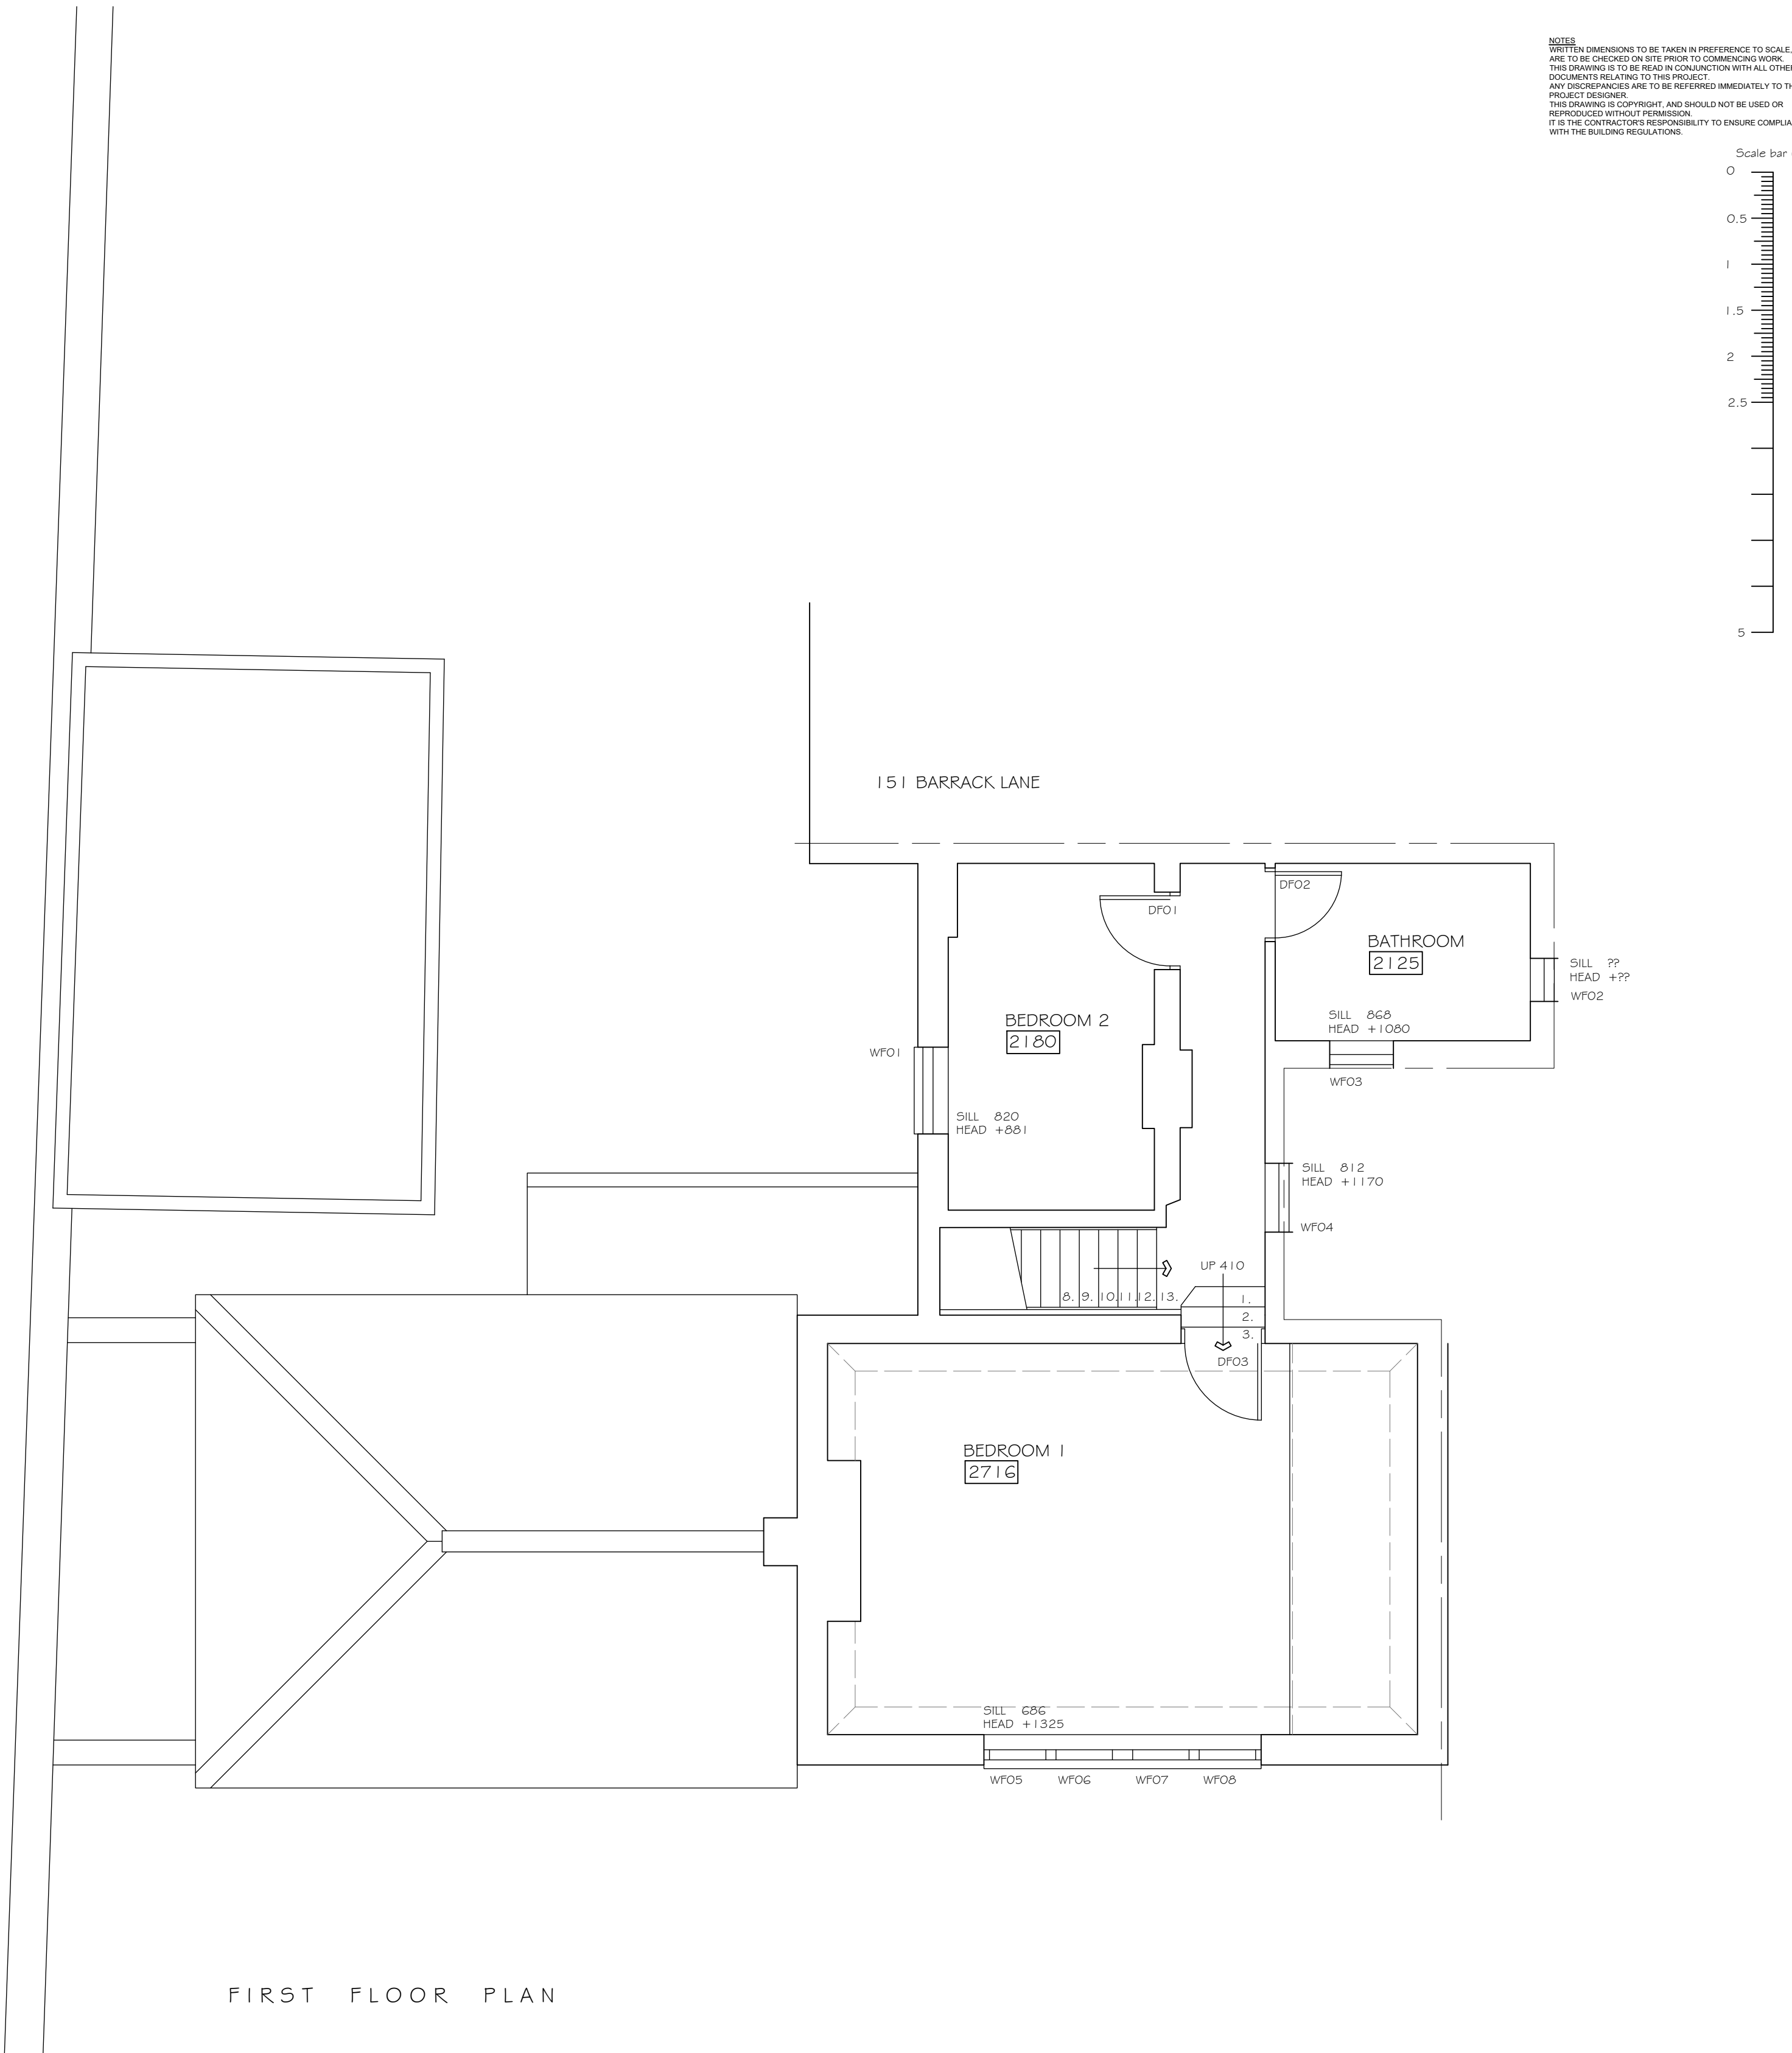

FIRST FLOOR PLAN

NOTES  
WRITTEN DIMENSIONS TO BE TAKEN IN PREFERENCE TO SCALE, AND  
ARE TO BE CHECKED ON SITE PRIOR TO COMMENCING WORK.  
THIS DRAWING IS TO BE READ IN CONJUNCTION WITH ALL OTHER  
DOCUMENTS RELATING TO THIS PROJECT.  
ANY DISCREPANCIES ARE TO BE REFERRED IMMEDIATELY TO THE  
PROJECT DESIGNER.  
THIS DRAWING IS COPYRIGHT, AND SHOULD NOT BE USED OR  
REPRODUCED WITHOUT PERMISSION.  
IT IS THE CONTRACTOR'S RESPONSIBILITY TO ENSURE COMPLIANCE  
WITH THE BUILDING REGULATIONS.

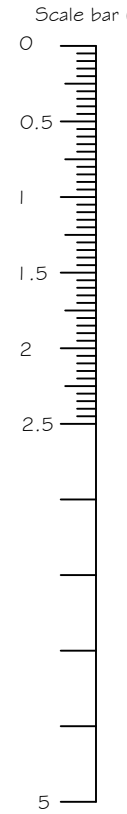

| REV. | DESCRIPTION                                                  | DATE            |
|------|--------------------------------------------------------------|-----------------|
| 1    | PROJECT<br>149 BARRACK LANE<br>ALDWICK<br>WEST SUSSEX        |                 |
| 2    | CLIENT<br>R NIELD & J CAKE                                   |                 |
| 3    | DRAWING TITLE<br>SURVEY FLOOR PLANS<br>SITE & LOCATION PLANS |                 |
| 4    | SCALE<br>1:50 @ A1                                           | DRAWN BY<br>MMW |
| 5    | DWG NO<br>853/5U01                                           | DATE<br>MAR 19  |