


NOTES
WRITTEN DIMENSIONS TO BE TAKEN IN PREFERENCE TO SCALE, AND
ARE TO BE CHECKED ON SITE PRIOR TO COMMENCING WORK.
THIS DRAWING IS TO BE READ IN CONJUNCTION WITH ALL OTHER
DOCUMENTS RELATING TO THIS PROJECT.
ANY DISCREPANCIES ARE TO BE REFERRED IMMEDIATELY TO THE
PROJECT DESIGNER.
THIS DRAWING IS COPYRIGHT, AND SHOULD NOT BE USED OR
REPRODUCED WITHOUT PERMISSION.
IT IS THE CONTRACTOR'S RESPONSIBILITY TO ENSURE COMPLIANCE
WITH THE BUILDING REGULATIONS.

Scale bar (m)



SOUTH ELEVATION
MAIN HOUSE

 

WEST ELEVATION
MAIN HOUSE



NORTH ELEVATION
MAIN HOUSE




EAST ELEVATION
MAIN HOUSE



WEST ELEVATION
GARAGE



NORTH ELEVATION
GARAGE

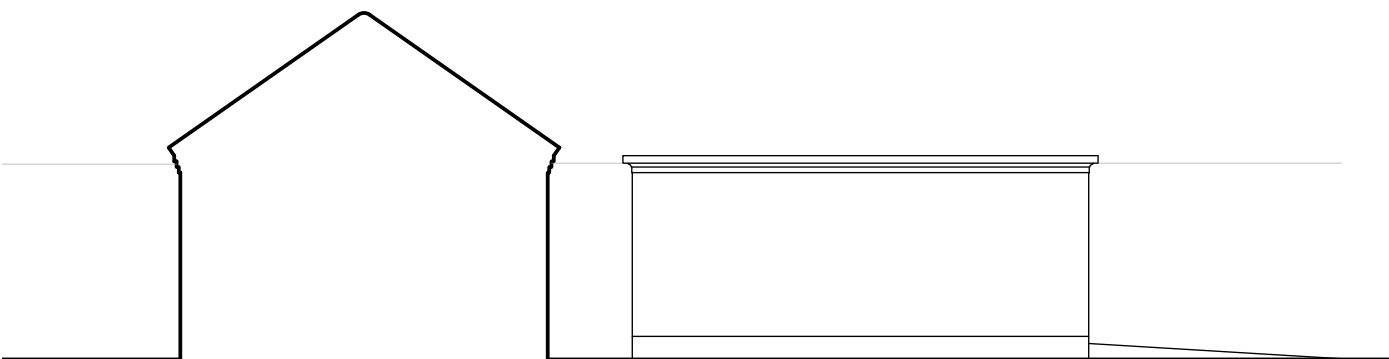

EAST ELEVATION
GARAGE



SOUTH ELEVATION
GARAGE

REV DESCRIPTION DATE

PROJECT
149 BARRACK LANE
ALDWICK
WEST SUSSEX

CLIENT
R NIELD & J CAKE

DRAWING TITLE
SURVEY ELEVATIONS

SCALE 1:50 @ A1 DRAWN BY MJW DATE MAR 19

DWG NO 853/SU02 REV./

Unit 3b Woodhorn Business Centre
Woodhorn Lane
Oving Chichester
West Sussex PO20 2BX
Tel 01243 774764
www.sloaneandbrown.co.uk

