



NOTES
WRITTEN DIMENSIONS TO BE TAKEN IN PREFERENCE TO SCALE, AND ARE TO BE CHECKED ON SITE PRIOR TO COMMENCING WORK.
THIS DRAWING IS TO BE READ IN CONJUNCTION WITH ALL OTHER DOCUMENTS RELATING TO THIS PROJECT.
ANY DISCREPANCIES ARE TO BE REFERRED IMMEDIATELY TO THE PROJECT DESIGNER.
THIS DRAWING IS COPYRIGHT, AND SHOULD NOT BE USED OR REPRODUCED WITHOUT PERMISSION.
IT IS THE CONTRACTOR'S RESPONSIBILITY TO ENSURE COMPLIANCE WITH THE BUILDING REGULATIONS.

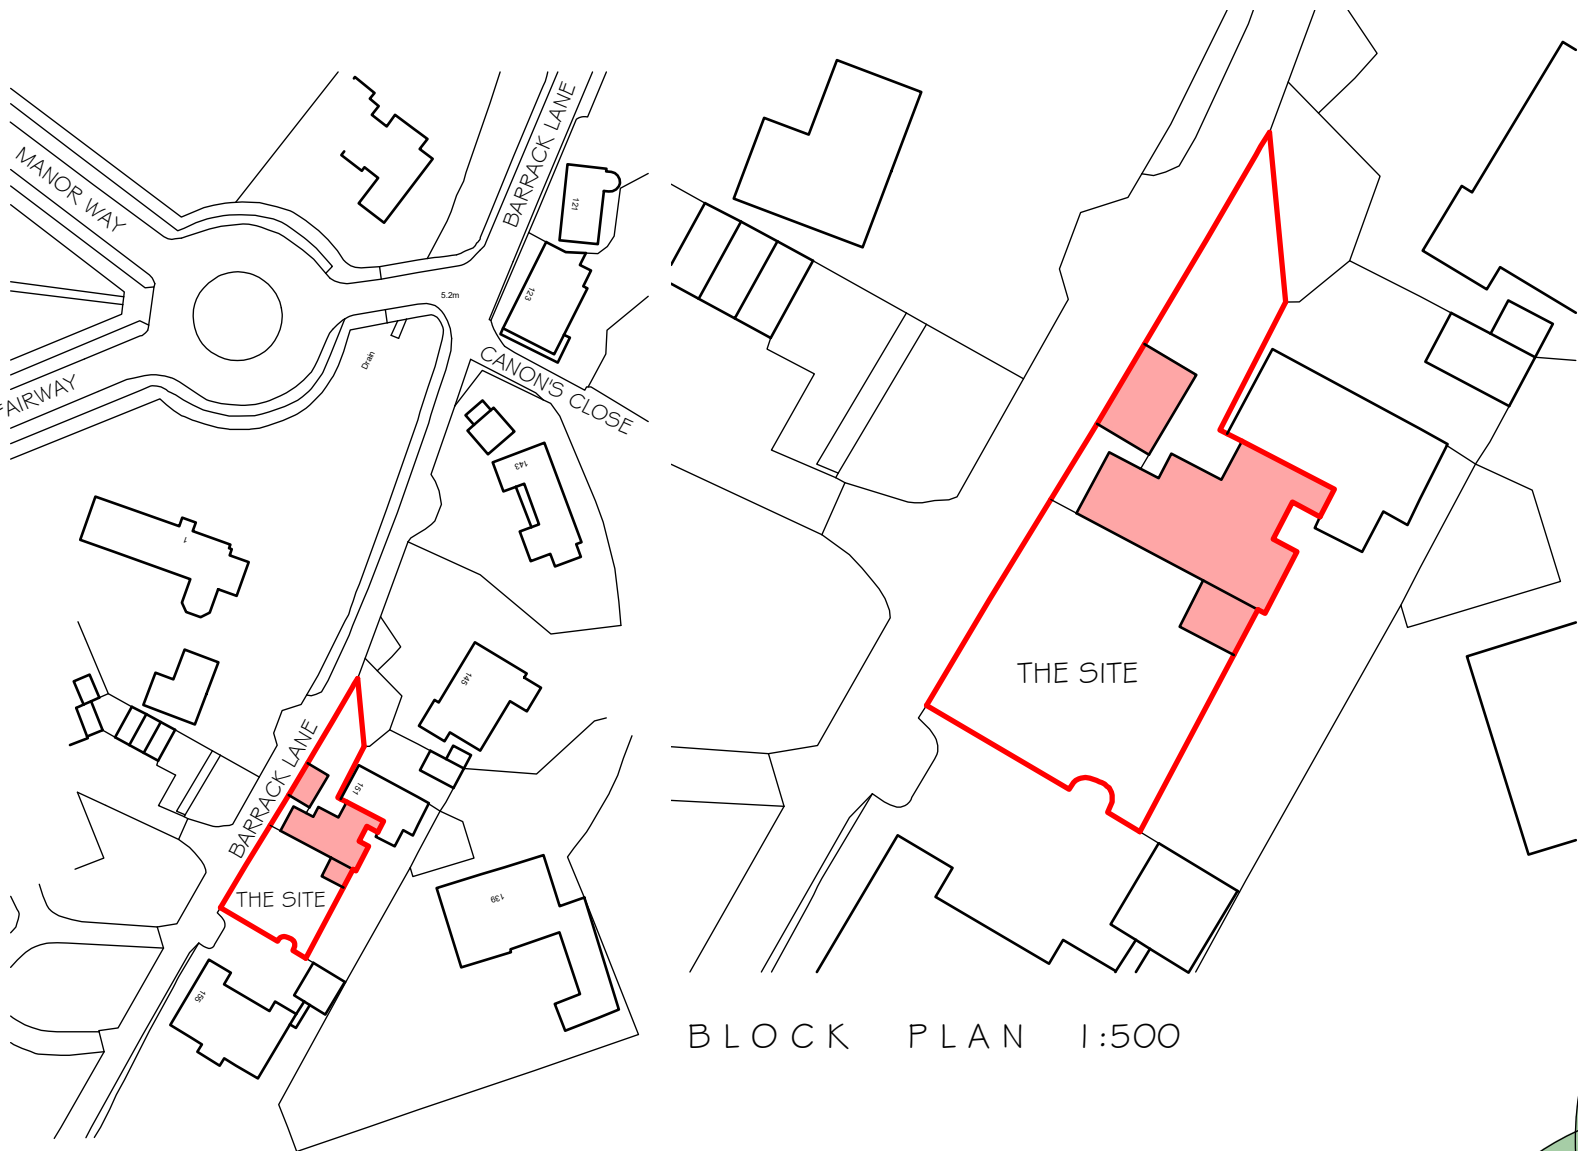


Ordnance Survey (c) Crown Copyright 2019. All rights reserved. Licence number 100022432
LOCATION PLAN 1:1250

BLOCK PLAN 1:500

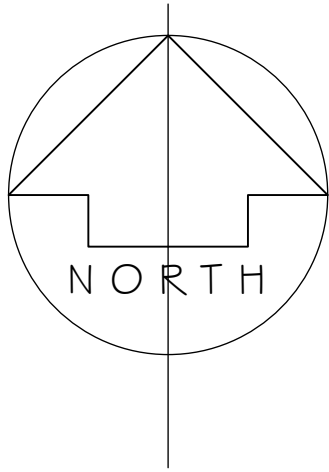

Scale bar (m)

 

* Vertical cracking to the existing flint boundary wall to be repaired using stainless steel helibars resin bonded and repointed using mortar to match existing in texture, composition and style. The existing mortar appears to be lime based with a later modern cementitious mortar used for repointing.

Proposed flat roof to gated side access set below existing boundary wall
Flat double glazed rooflight set below existing boundary wall

Proposed lead valley gutter between proposed pitched roof and boundary wall

Proposed pitched roof over existing garage structure
Plain clay tiled to match existing

Proposed pitched roof porch
Plain clay tiled to match existing

Existing single glazed georgian wired glazing and timber conservatory roof structure replaced with patent glazing bars system and clear toughened & laminated glazing

Proposed Garden Room located over existing paved area in the south east corner of the rear garden

SITE PLAN 1:100

B	FURTHER DIMENSIONS ADDED	20.06.19
A	DIMENSIONS TO BOUNDARIES ADDED	20.06.19
REV	DESCRIPTION	DATE

PROJECT
149 BARRACK LANE
ALDWICK
WEST SUSSEX

CLIENT
R NIELD & J CAKE

DRAWING TITLE
LOCATION PLAN, BLOCK PLAN AND SITE PLAN

SCALE	DRAWN BY	DATE
VARIOUS @ A2	MJW	MAY 19

DWG NO	853/PL02	REV.	B
---------------	----------	-------------	---

Unit 3b Woodhorn Business Centre
Woodhorn Lane
Oving Chichester
West Sussex PO20 2BX
Tel 01243 774764
www.sloaneandbrown.co.uk

CHARTERED BUILDING SURVEYORS
SLOANE & BROWN
ARCHITECTURAL SERVICES