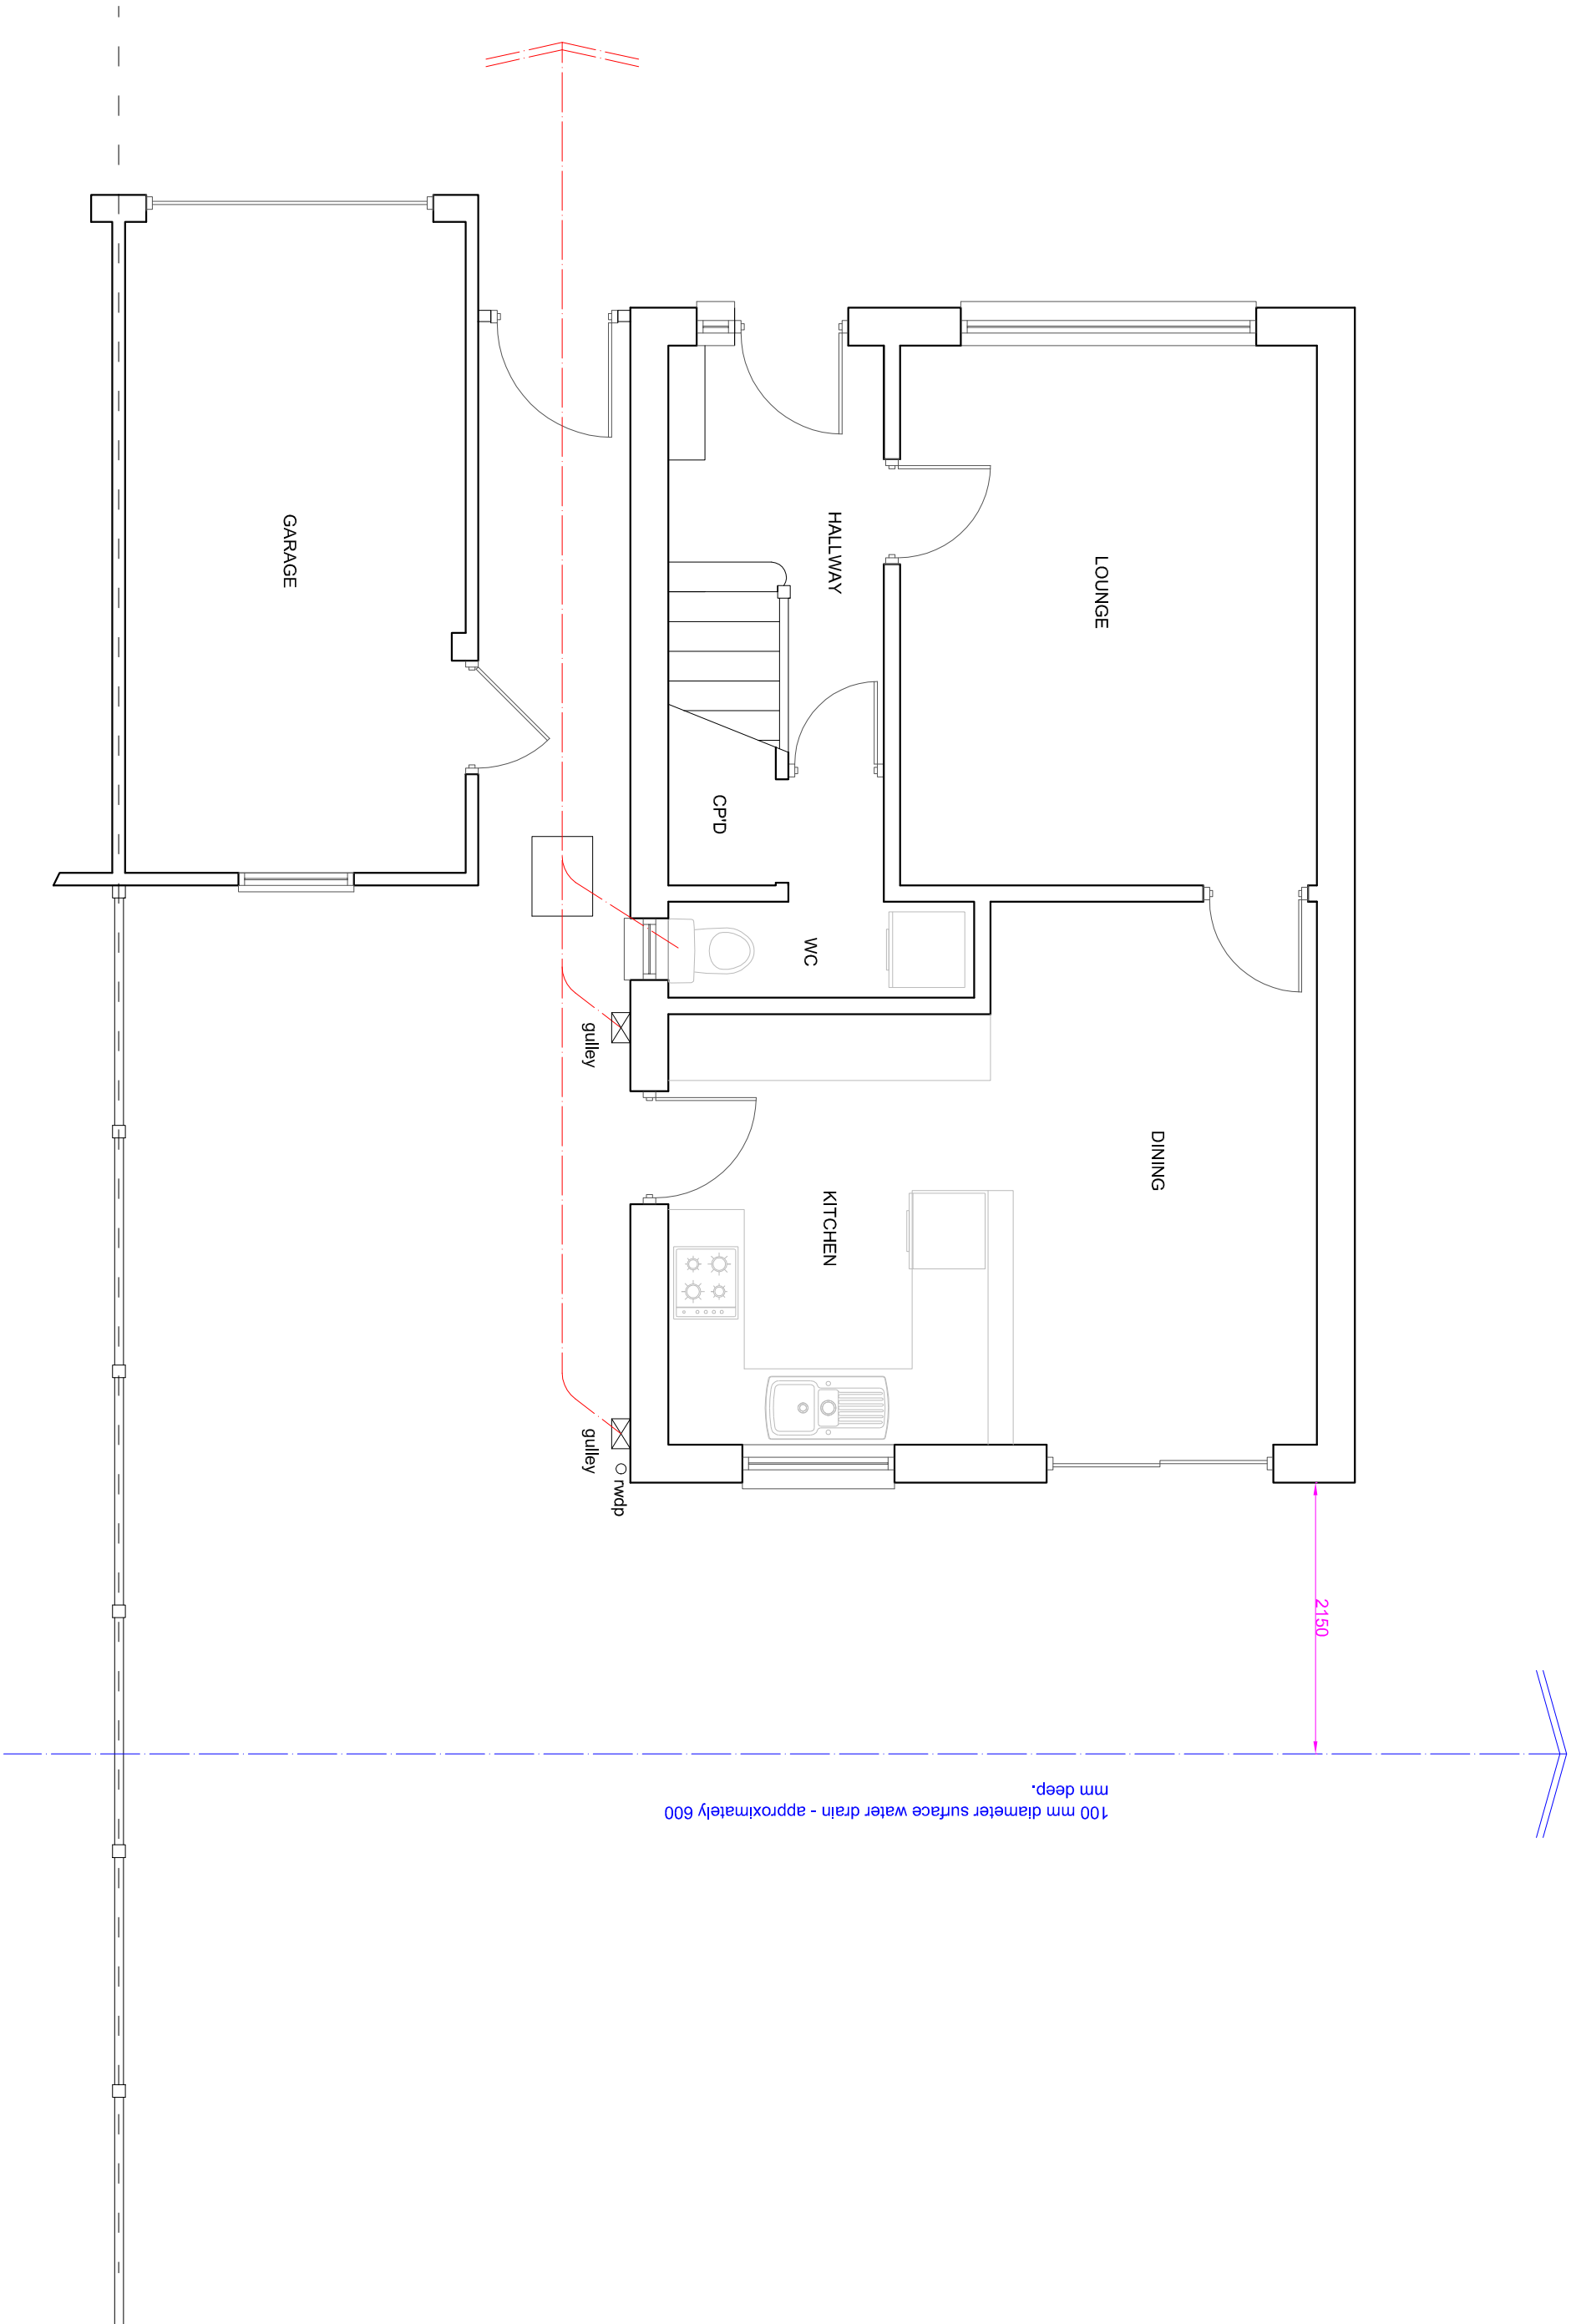


EXISTING GROUND FLOOR PLAN

Scale 1:50 on A3

SUSSEX BUILDING CONSULTANCY LIMITED

4 LEECROFT, ALDWICK FIELDS,
BOGNOR REGIS, WEST SUSSEX.

SCALE - 1/50 REV - DATE - 15/09/2026

cabe
chartered
association
of building
engineers

4 REGIS AVENUE
ALDWICK
PO21 4HQ
TEL - 07771 503958