



Provide means of escape window to the lounge area and the first floor bedrooms if not already available.

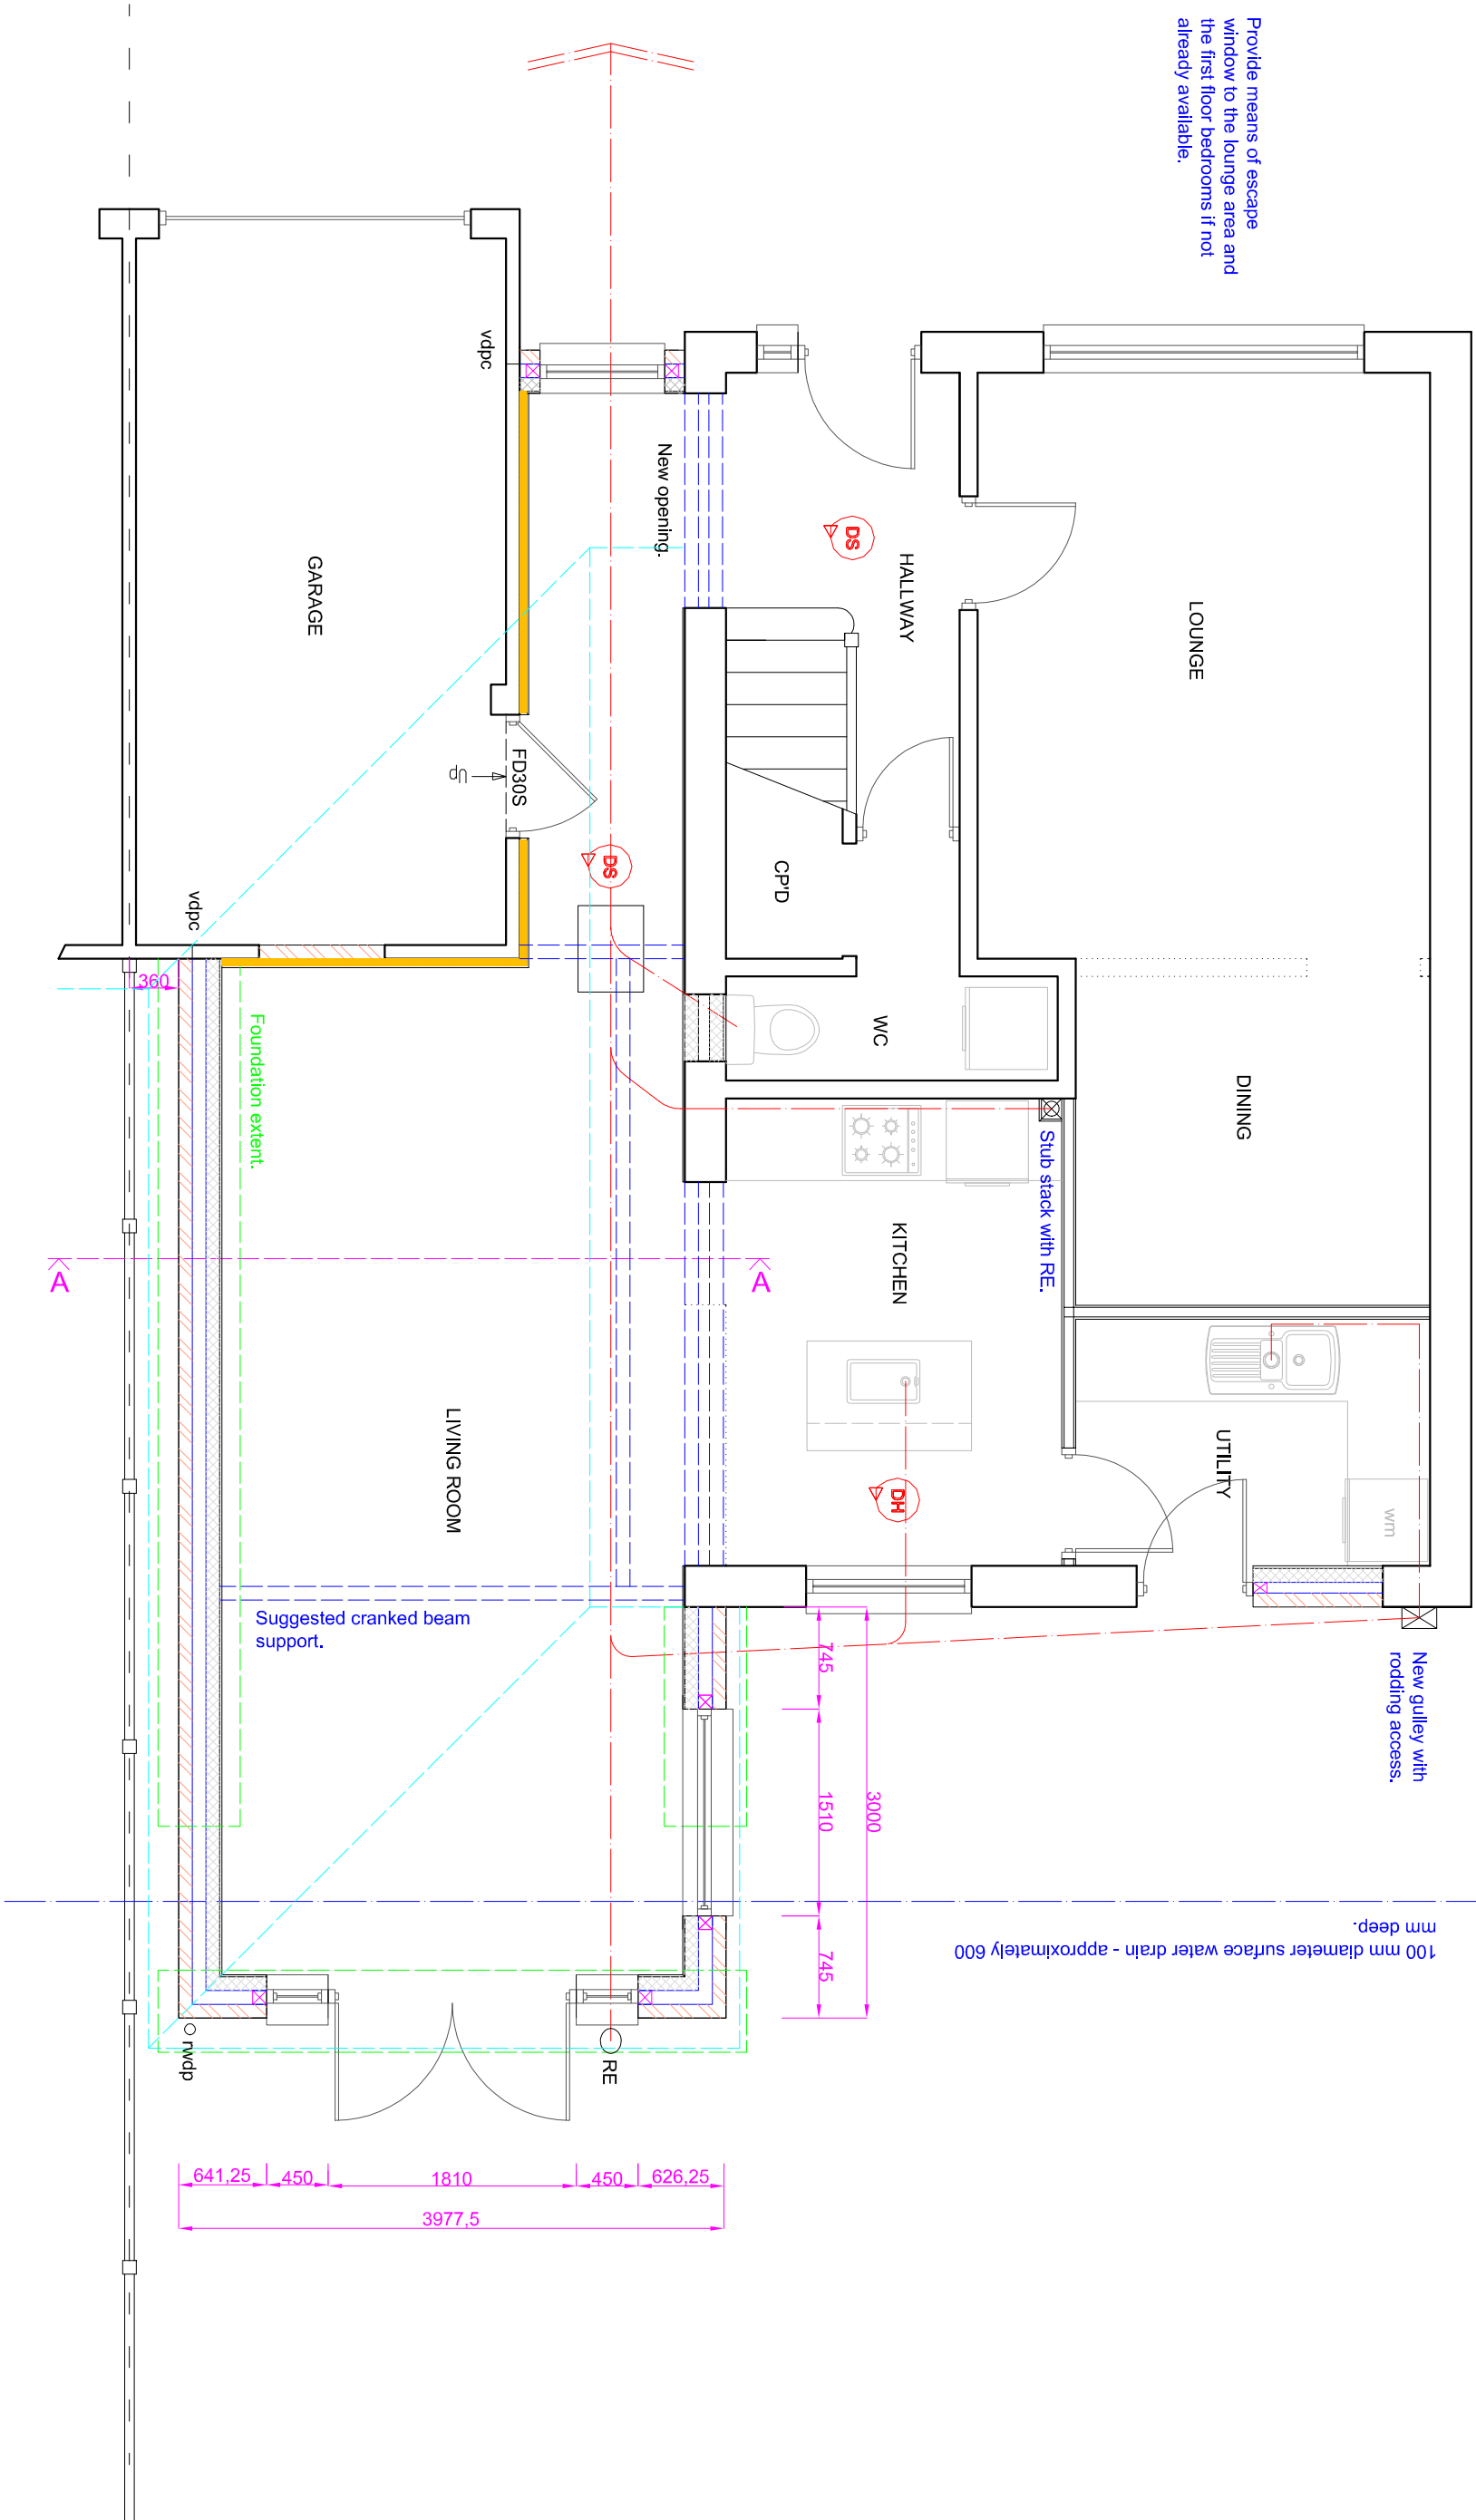

PROPOSED GROUND FLOOR PLAN

 

Scale 1:50 on A3

SUSSEX BUILDING CONSULTANCY LIMITED

4 LEECROFT, ALDWICK FIELDS,
BOGNOR REGIS, WEST SUSSEX.

SCALE - 1/50 REV - DATE - 05/10/2026



cabe
chartered
association
of building
engineers

4 REGIS AVENUE
ALDWICK
PO21 4HQ
TEL - 07771 503958