



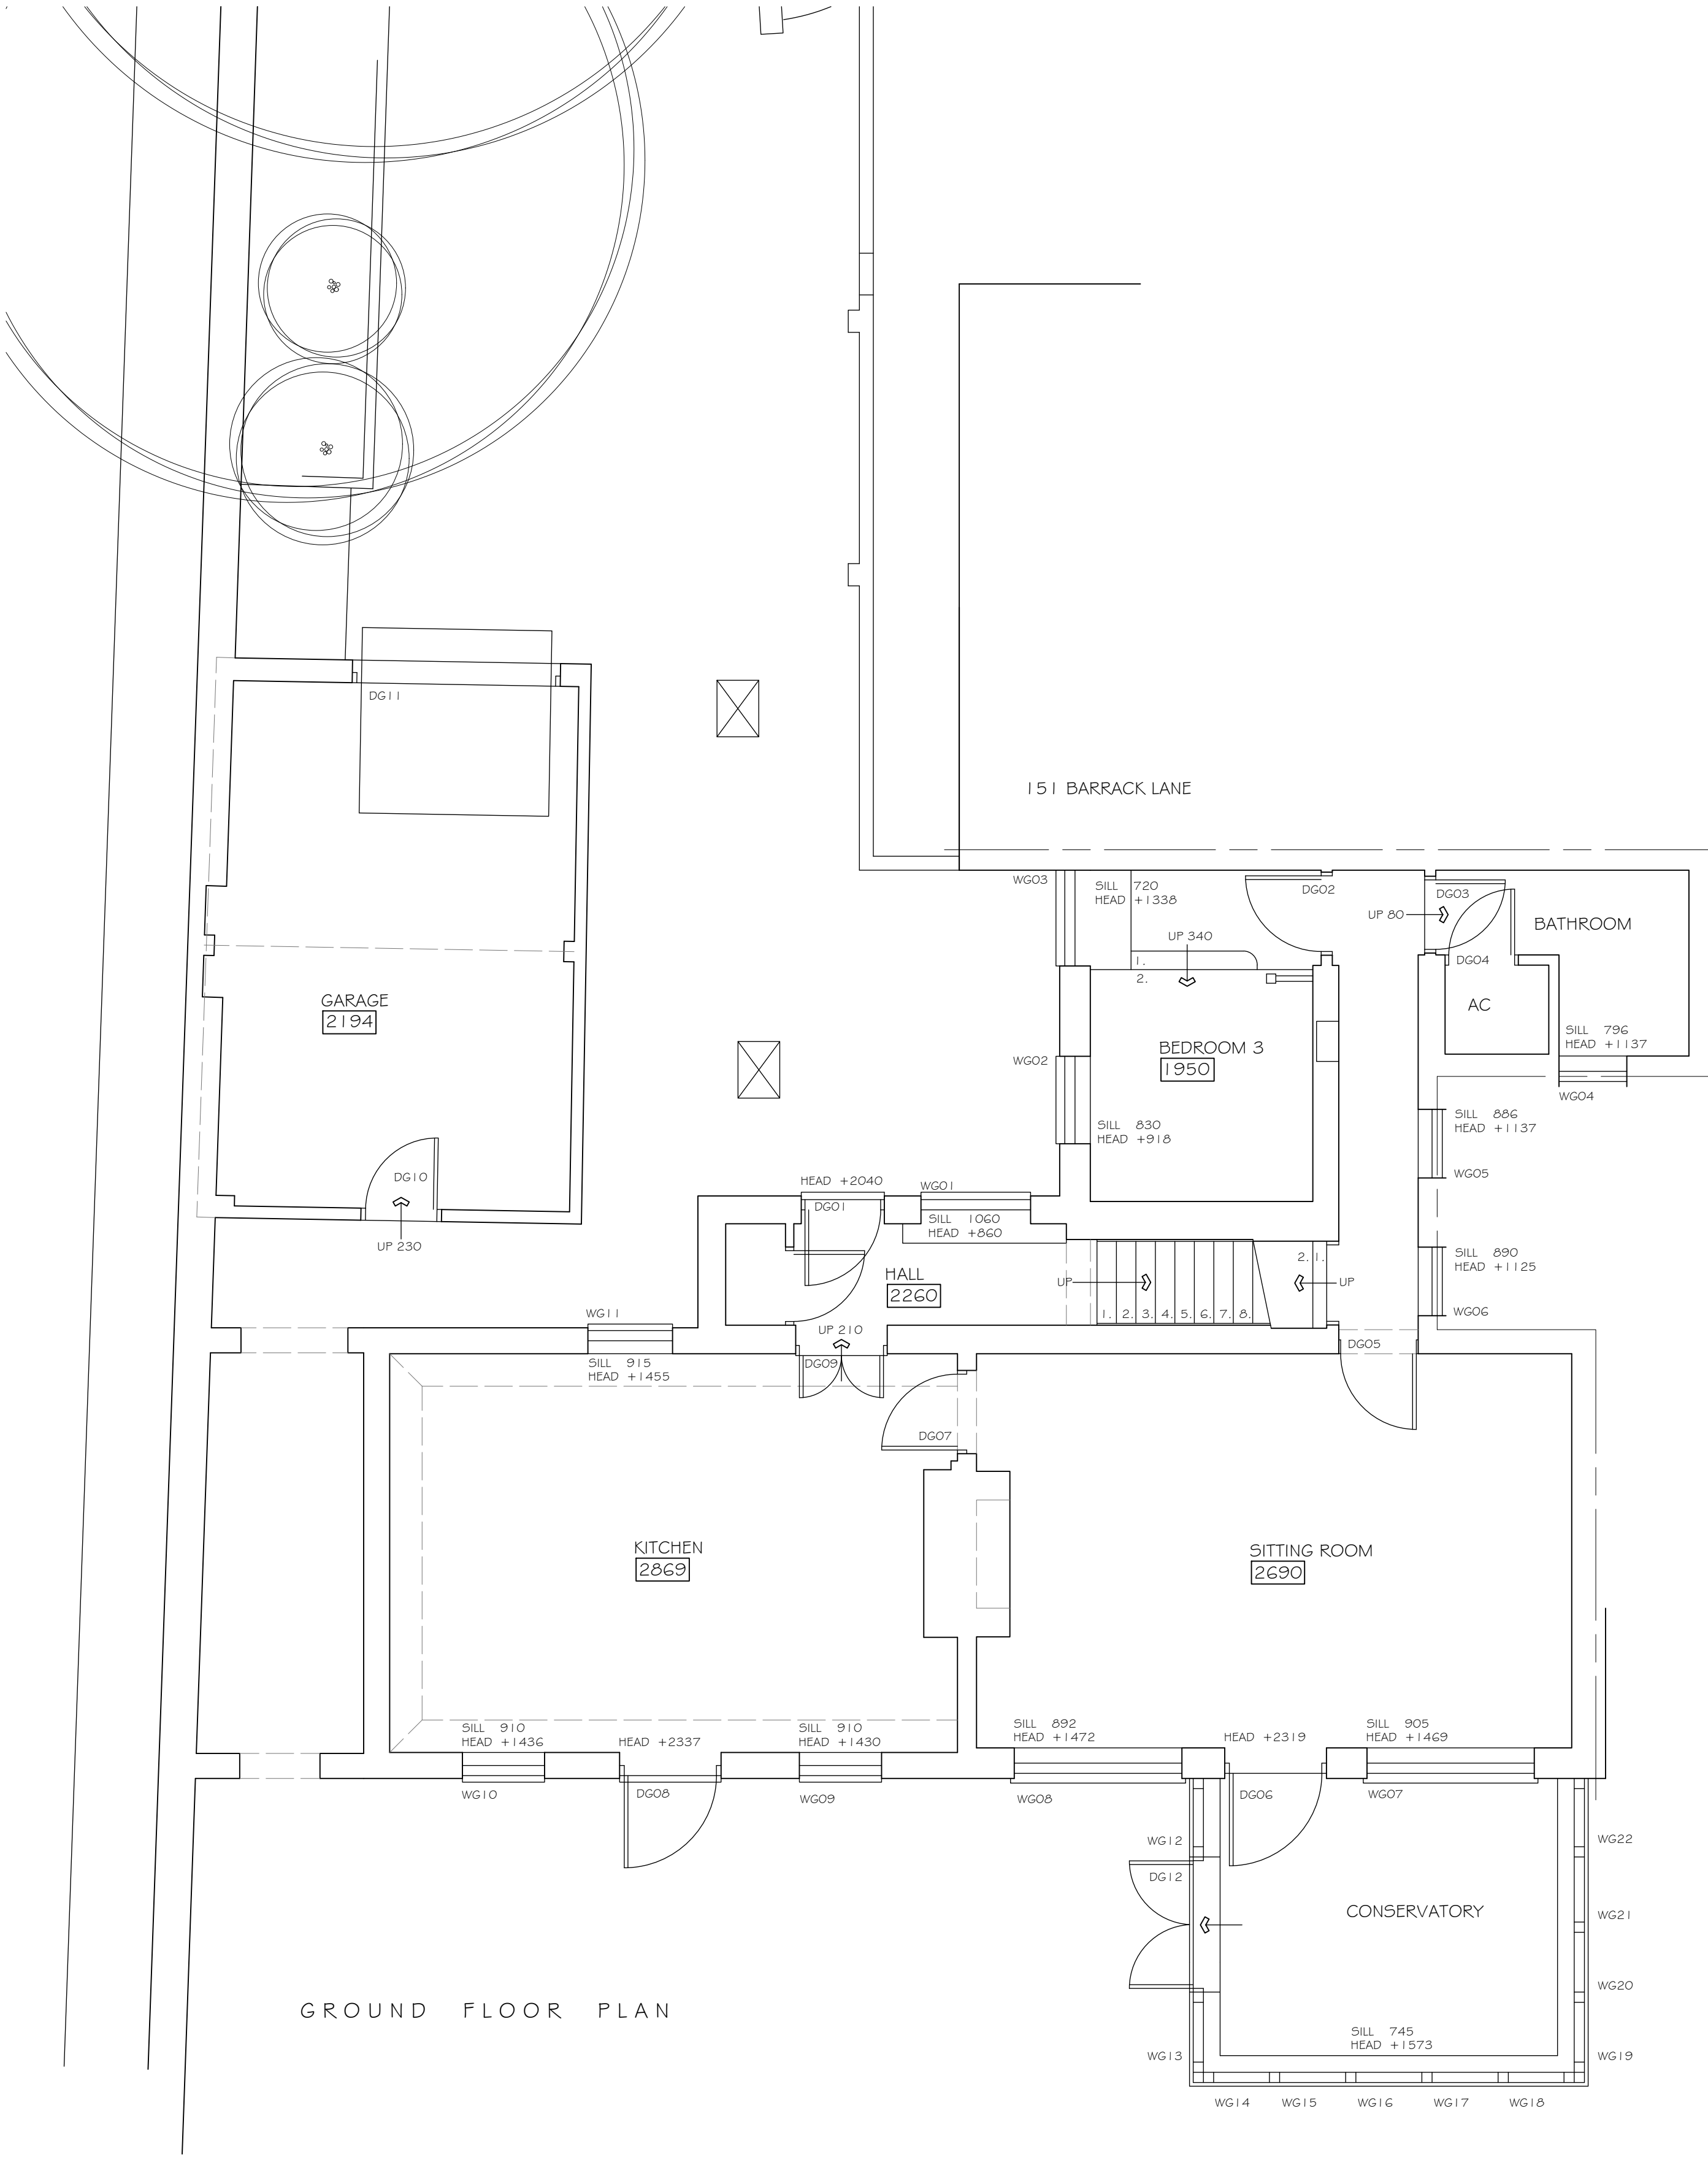


GROUND FLOOR PLAN

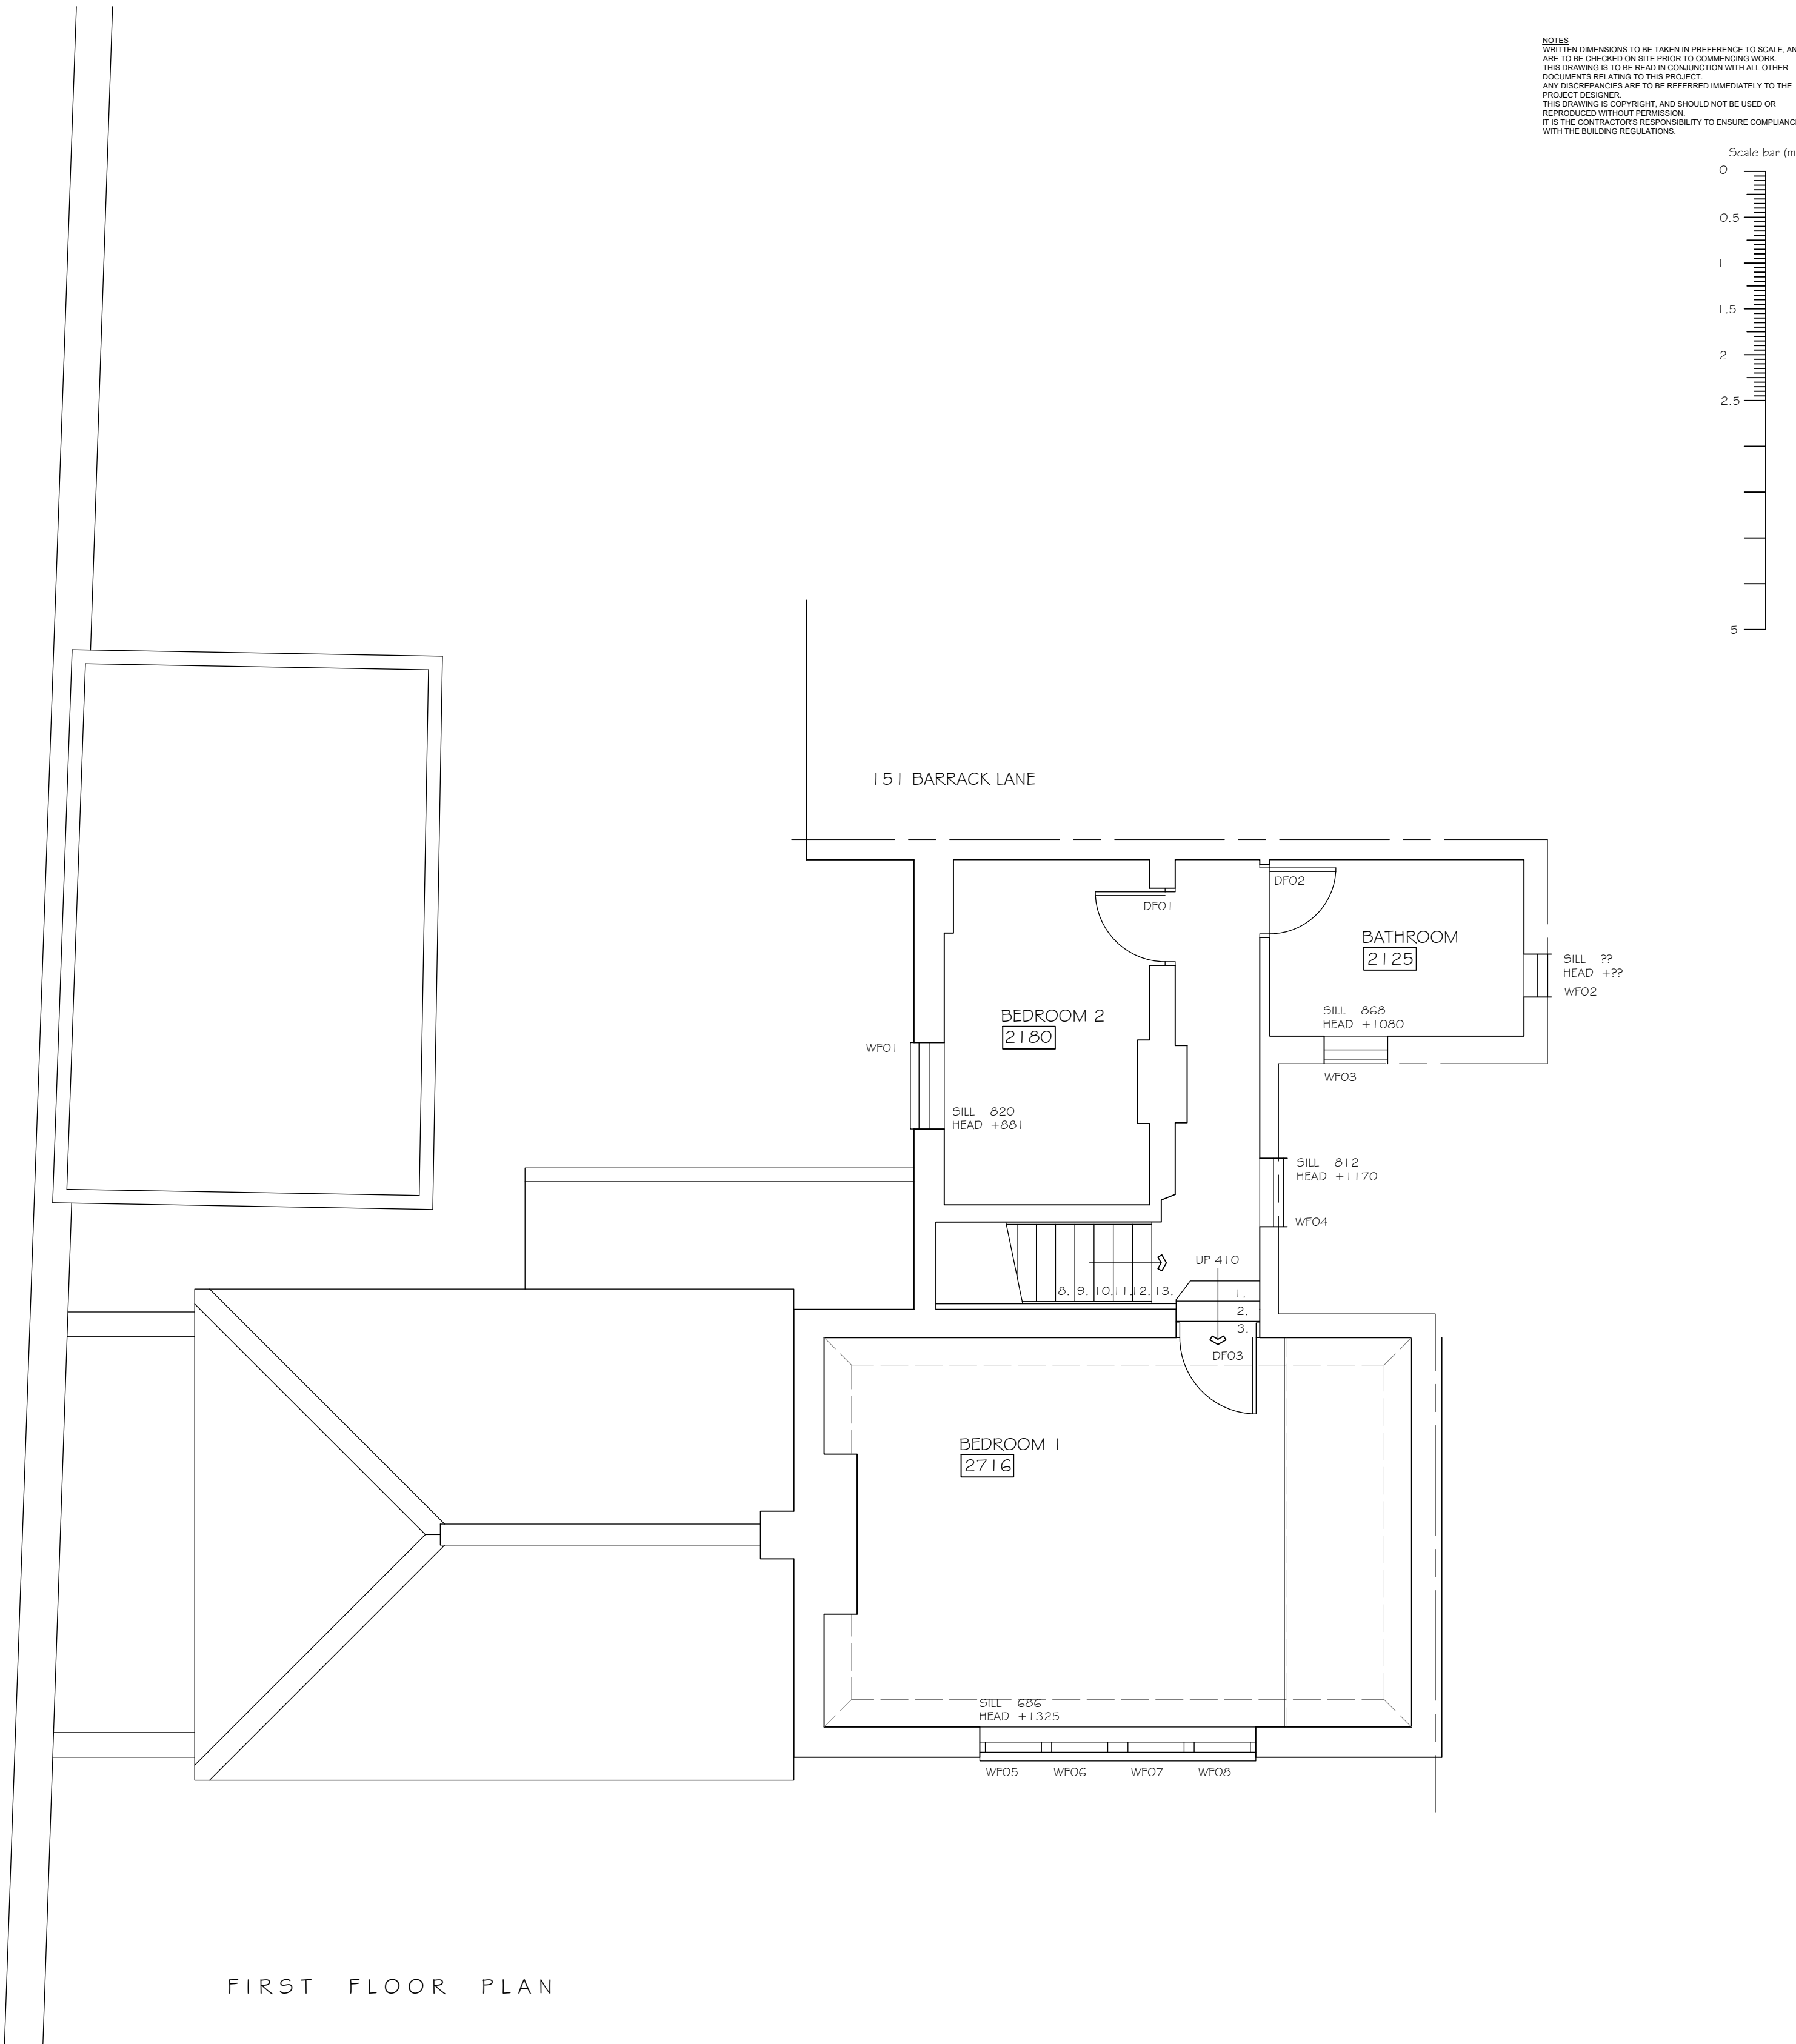

FIRST FLOOR PLAN

NOTES
WRITTEN DIMENSIONS TO BE TAKEN IN PREFERENCE TO SCALE, AND
ARE TO BE CHECKED ON SITE PRIOR TO COMMENCING WORK.
THIS DRAWING IS TO BE READ IN CONJUNCTION WITH ALL OTHER
DOCUMENTS RELATING TO THIS PROJECT.
ANY DISCREPANCIES ARE TO BE REFERRED IMMEDIATELY TO THE
PROJECT DESIGNER.
THIS DRAWING IS COPYRIGHT, AND SHOULD NOT BE USED OR
REPRODUCED WITHOUT PERMISSION.
IT IS THE CONTRACTOR'S RESPONSIBILITY TO ENSURE COMPLIANCE
WITH THE BUILDING REGULATIONS.

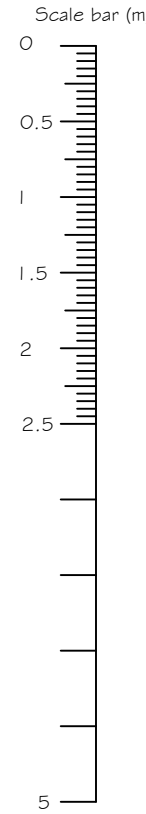

REV.	DESCRIPTION	DATE
1	PROJECT 149 BARRACK LANE ALDWICK WEST SUSSEX	
2	CLIENT R NIELD & J CAKE	
3	DRAWING TITLE SURVEY FLOOR PLANS SITE & LOCATION PLANS	
4	SCALE 1:50 @ A1	DRAWN BY MMW
5	DWG NO 853/5U01	DATE MAR 19