




1. ELEVATIONS

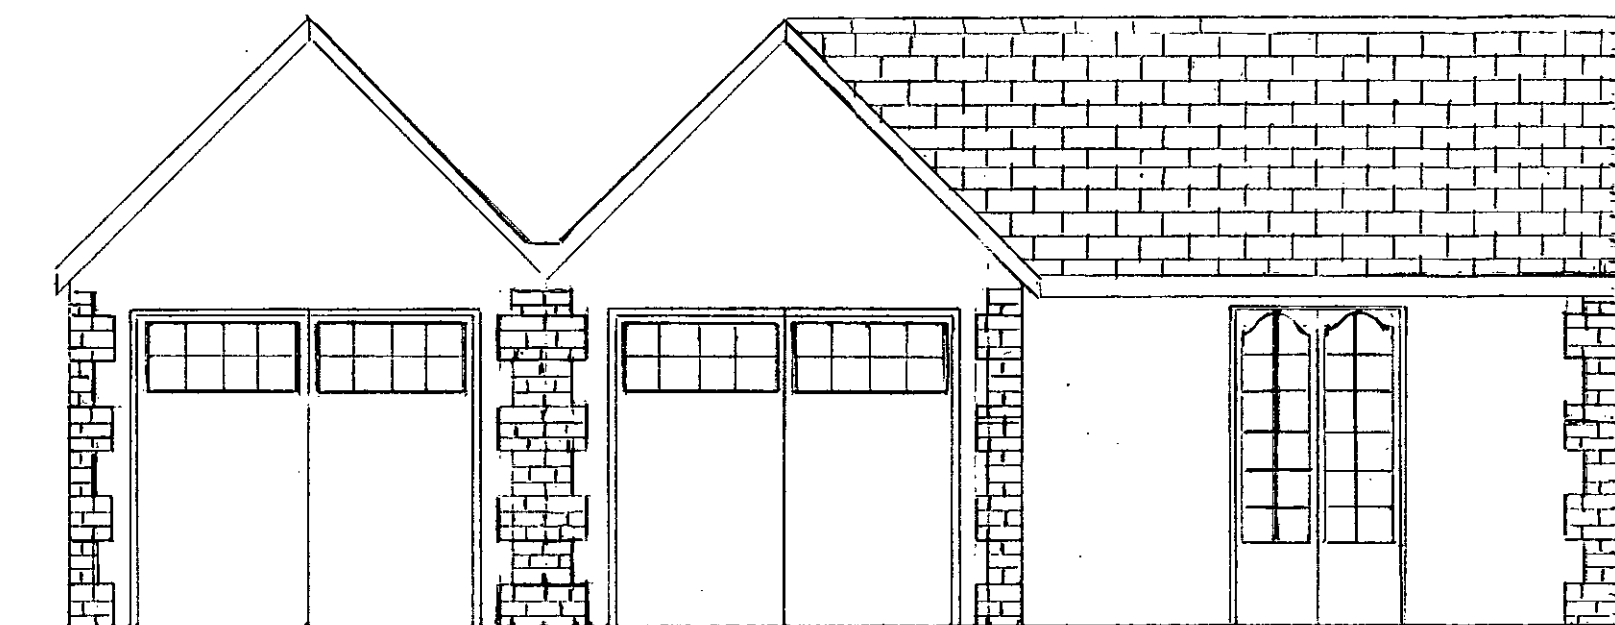

SOUTH ELEVATION

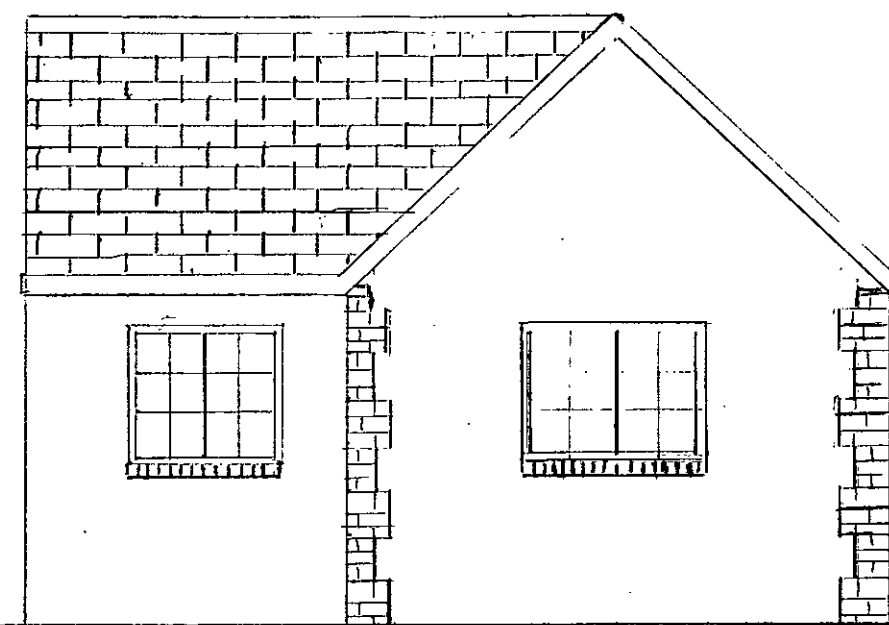

EAST ELEVATION

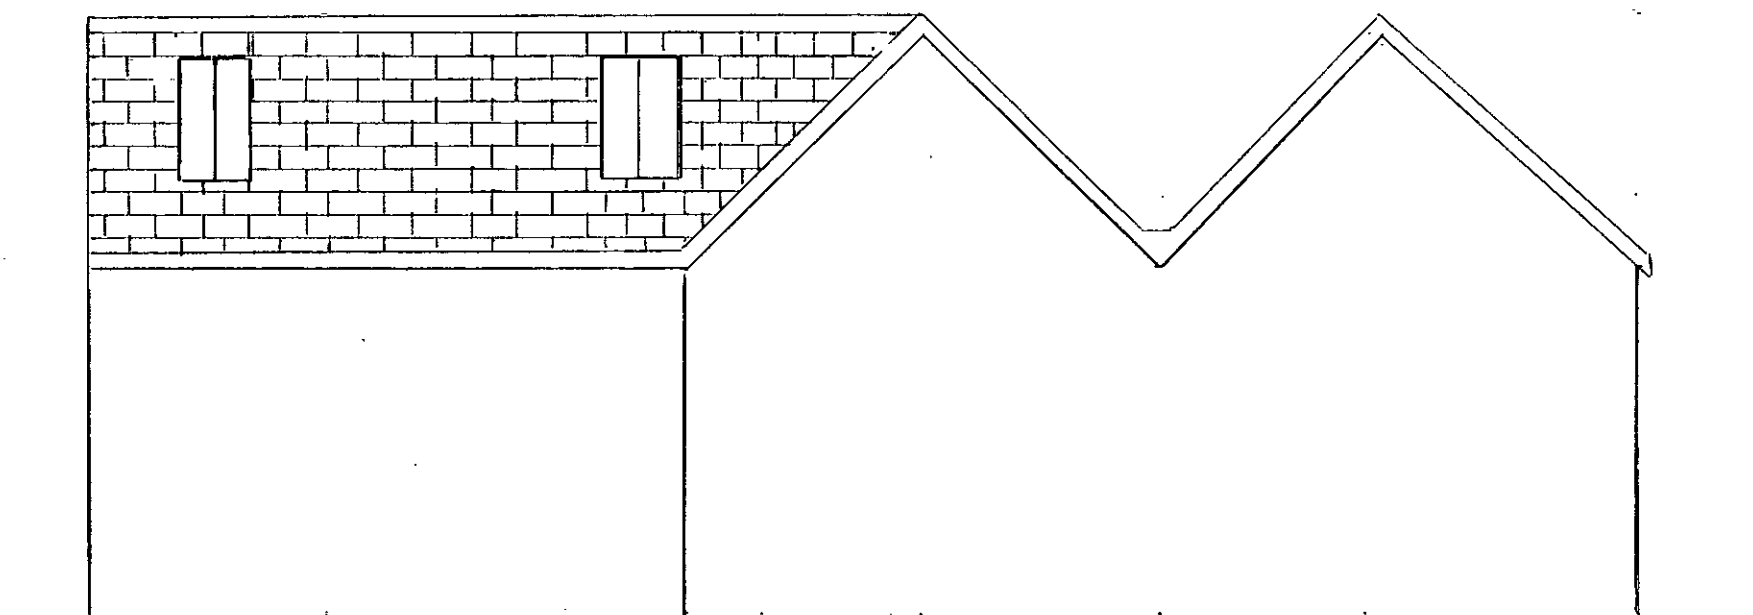

NORTH ELEVATION

SCALE 1:50 @ A3

MR. MRS MUSA
WESTSIDE COTTAGE
254 ALDWICK ROAD
BOGNOR REGIS

PER PLANNING REF:
152813355304