




2. ELEVATIONS

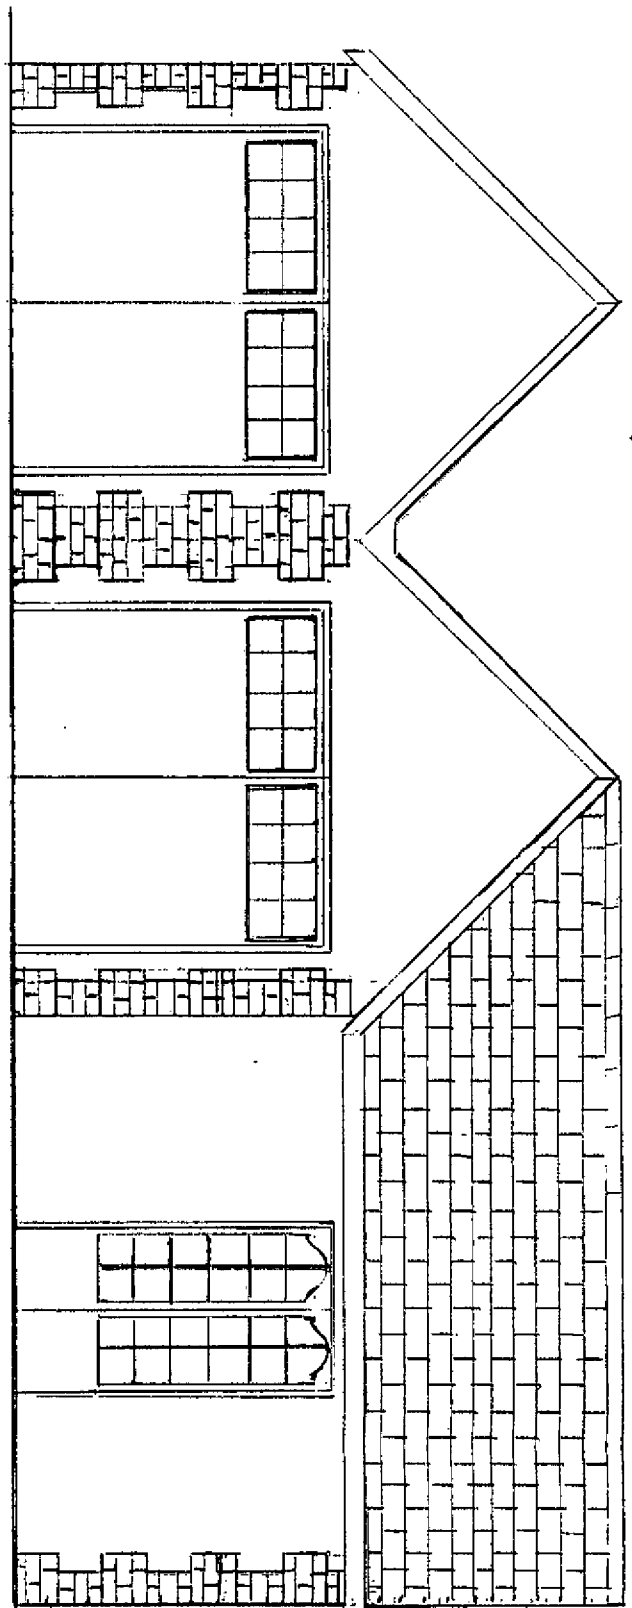

SOUTH ELEVATION

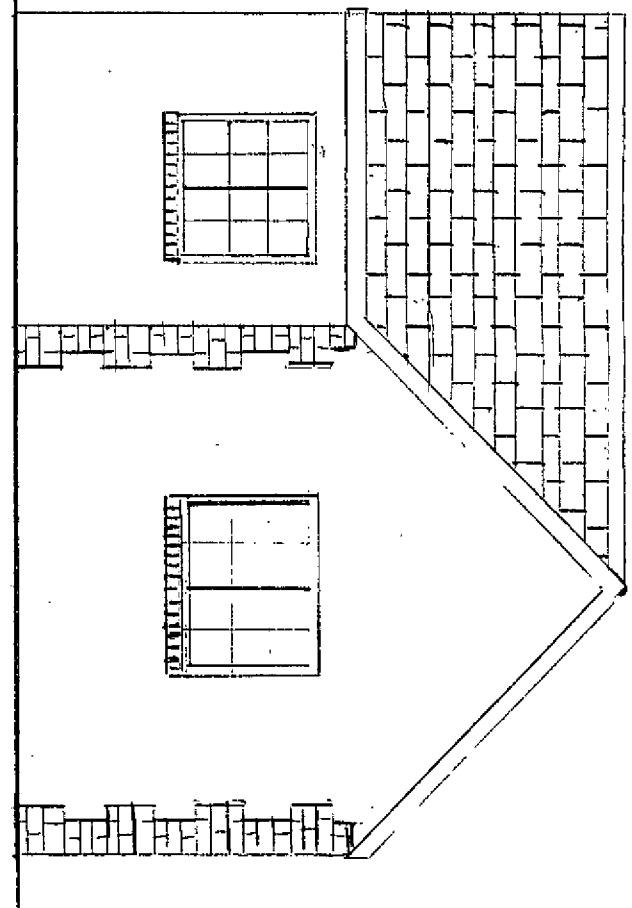

EAST ELEVATION

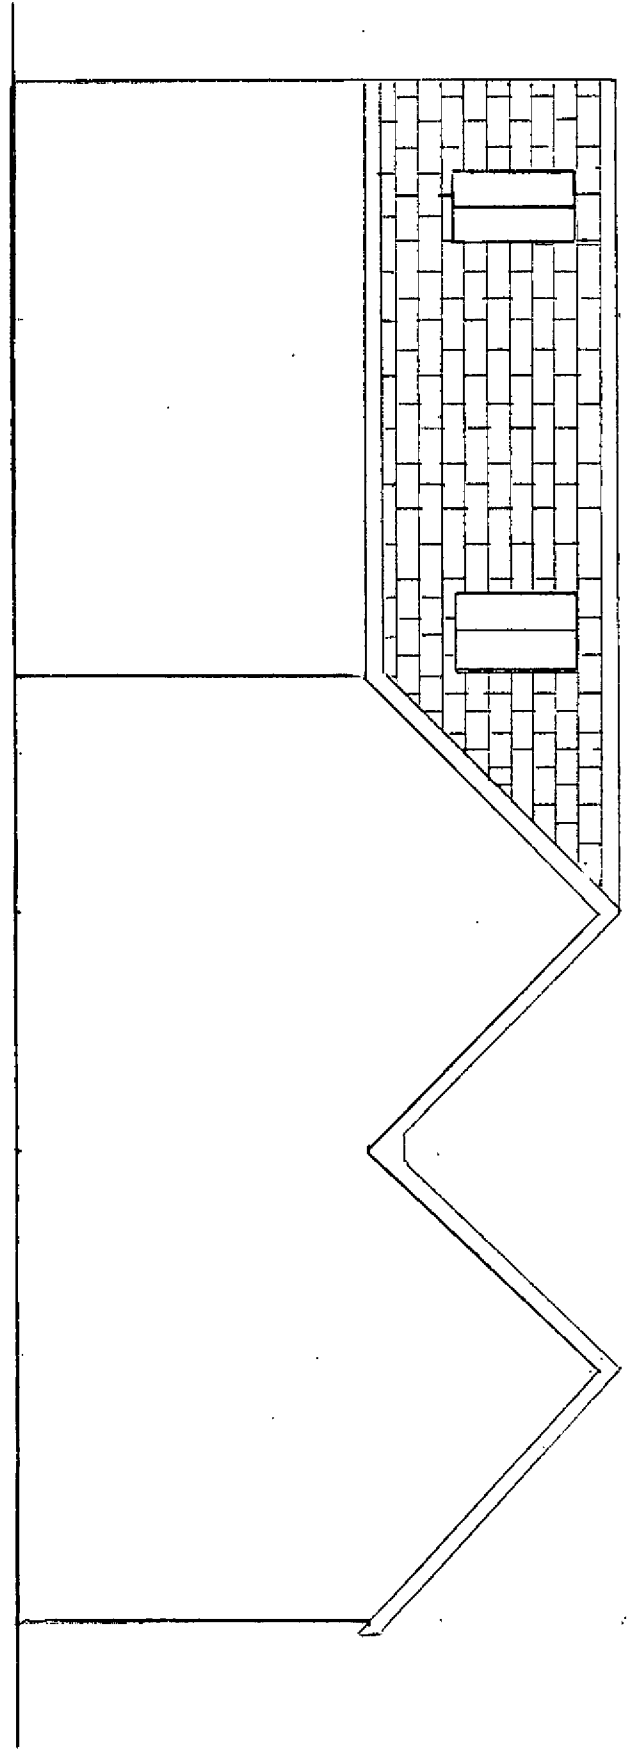

NORTH ELEVATION

Scale 1:50 @ A3

Mr. Mrs Musa
Westside Cottage
254 Aldwick Road
Bognor Regis

Per Planning Ref:
152813355304