



West Elevation

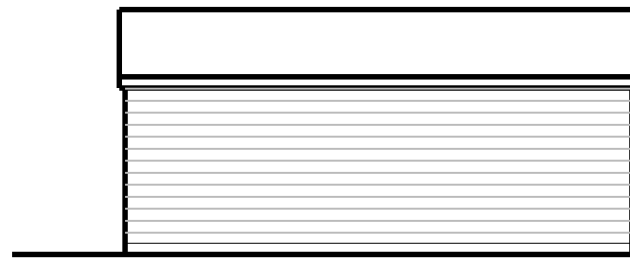

South Elevation



East Elevation


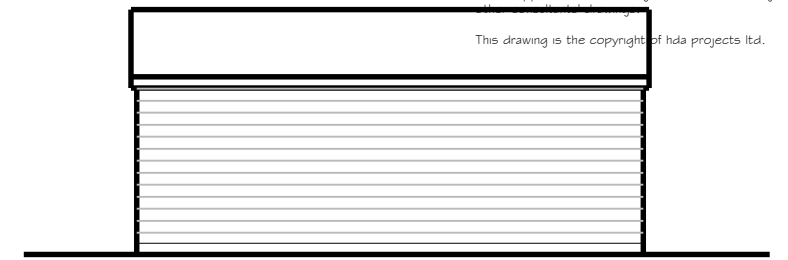


North Elevation

NOTES:


Dimensions to be checked on site before placing material orders or commencing work.
Any discrepancies shall be reported immediately.
Do not scale from these drawings except for planning purposes.
Use figured dimensions only.

Where applicable this drawing is to be read in conjunction with the following documents:
This drawing is the copyright of hda projects ltd.

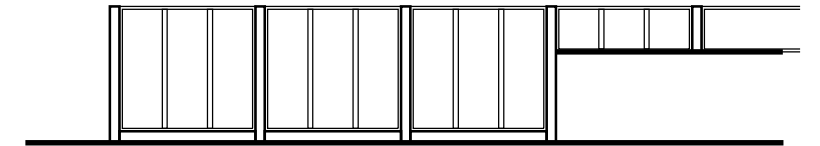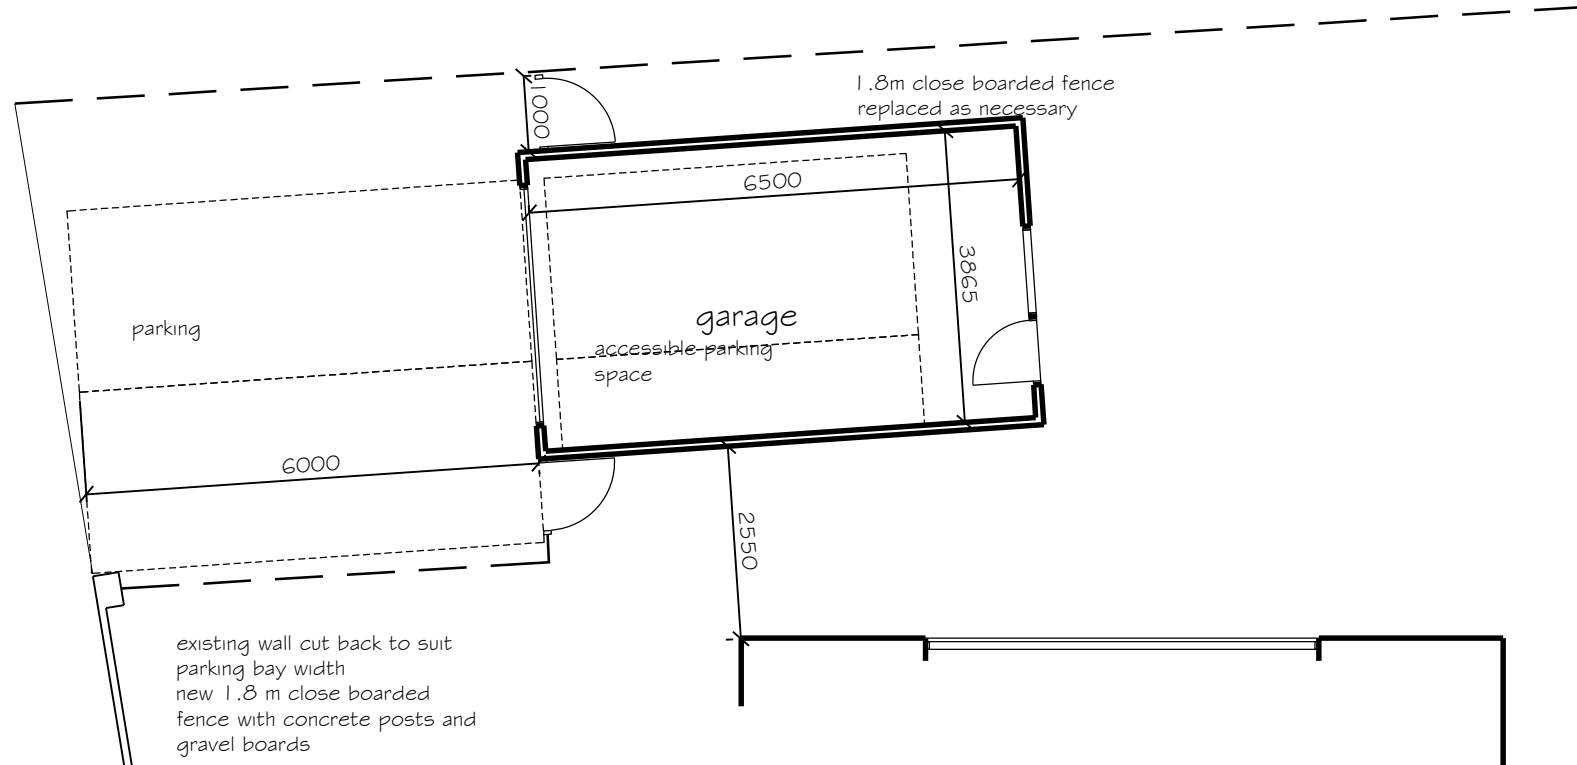


new 1.8 m close boarded
fence with concrete posts and
gravel boards


existing 1.2m wall and
existing fence topping

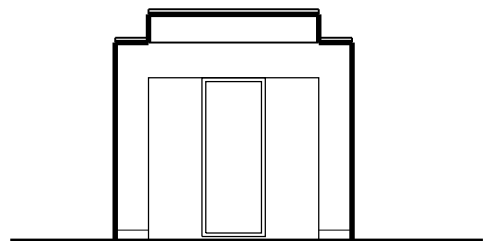


West Elevation

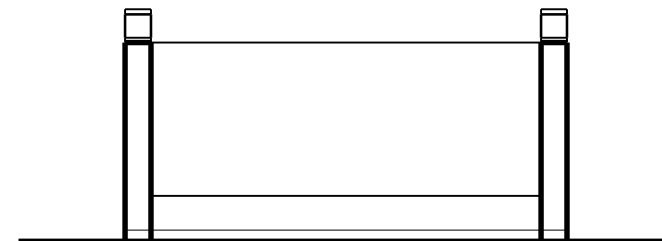




South Elevation

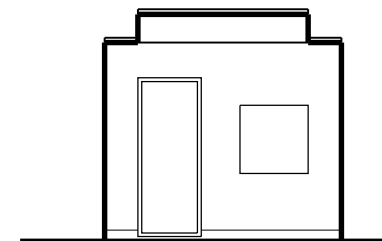

East Elevation

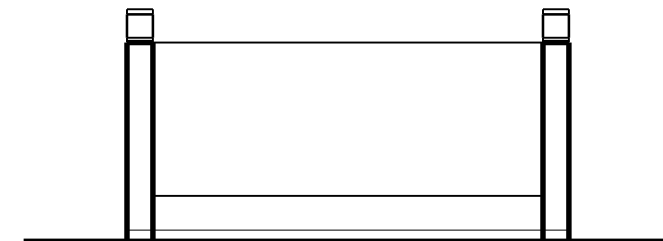

North Elevation

  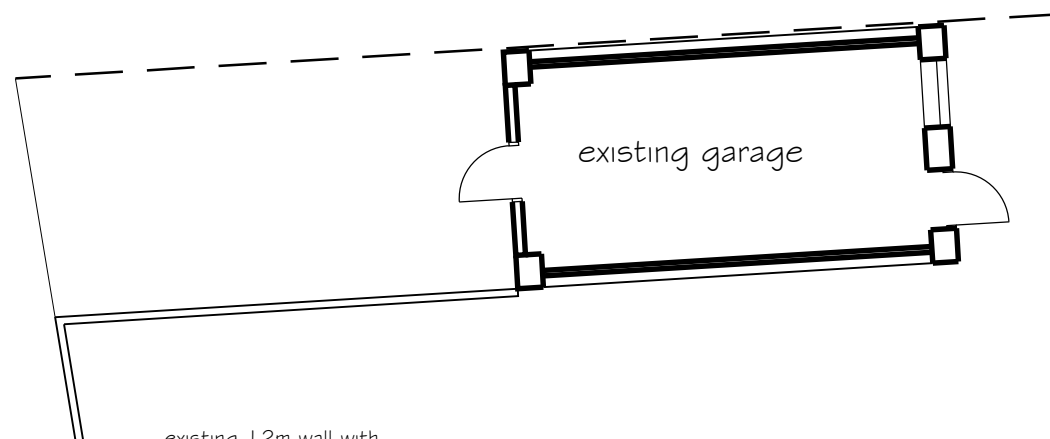

Rev	Date	Amendment
-----	------	-----------

hda projects

St Johns House - St Johns Street
Chichester - West Sussex - PO19 1UU
Tel: 07881287017
e-mail: hda.projects@talktalk.net

For
Mr R Brown

Project
44 Grosvenor Gardens
Rose Green
West Sussex
PO21 3EZ

Title
Garage Plans + Elevations
As Existing and Proposed

Date	Drawn	Scale	Checked
May 2021	wm	1: 100 @ A3	
Job Number	Prefix	Drawing Number	Revision
2020 74 P		08	