




SOUTH ELEVATION



NORTH ELEVATION

Marley Modern roof tiles


Approved brick

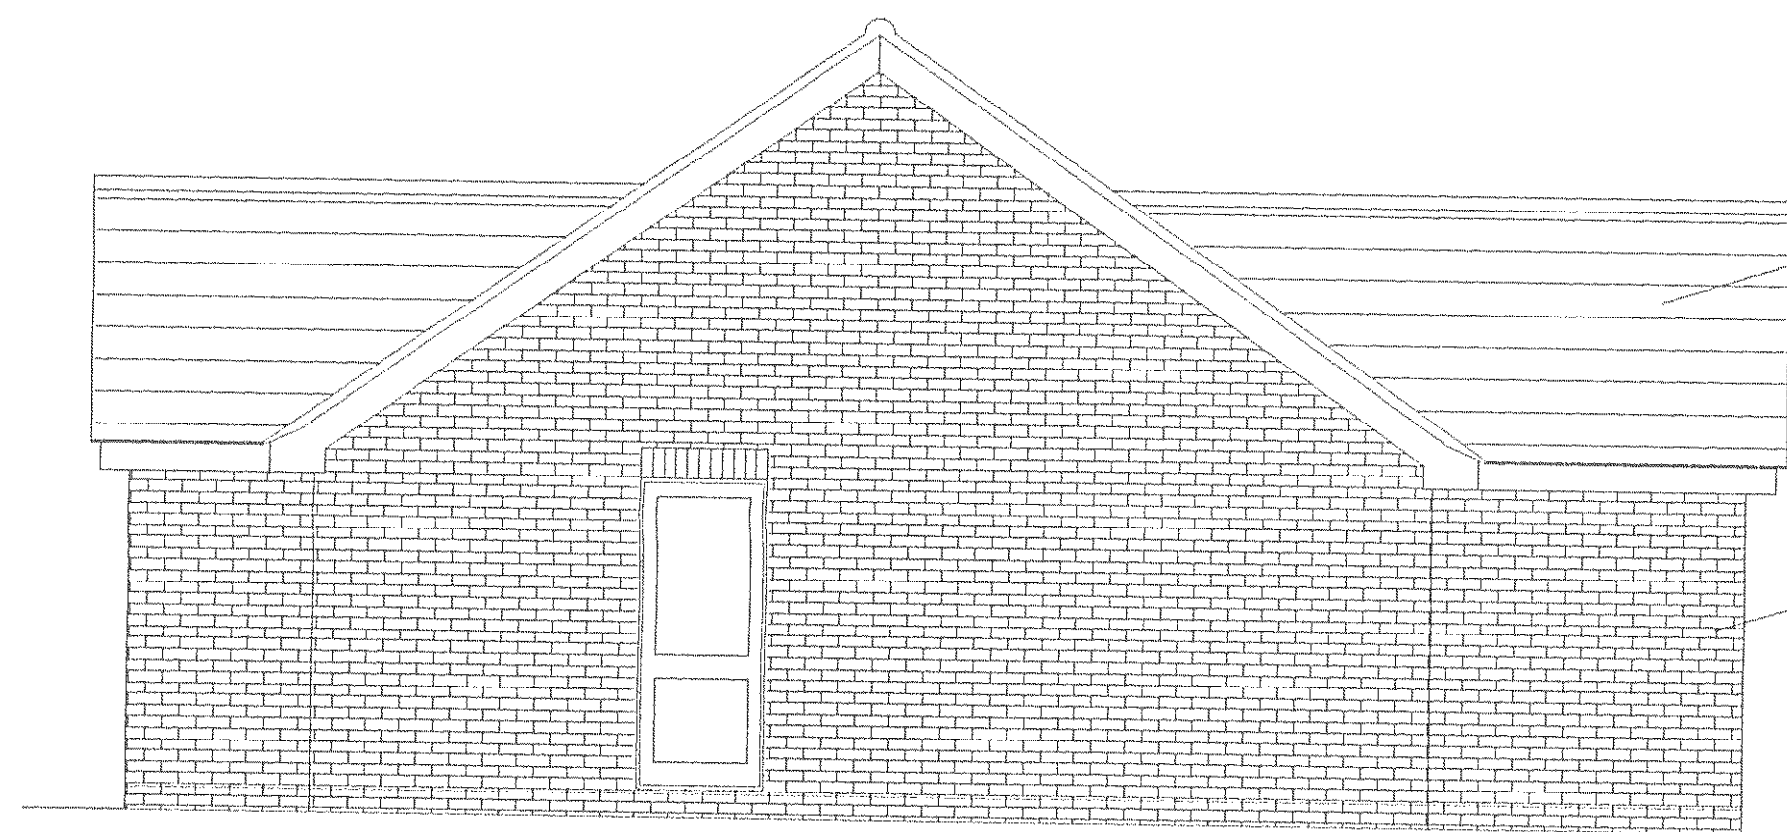

WEST ELEVATION

Marley Modern roof tiles


Approved brick

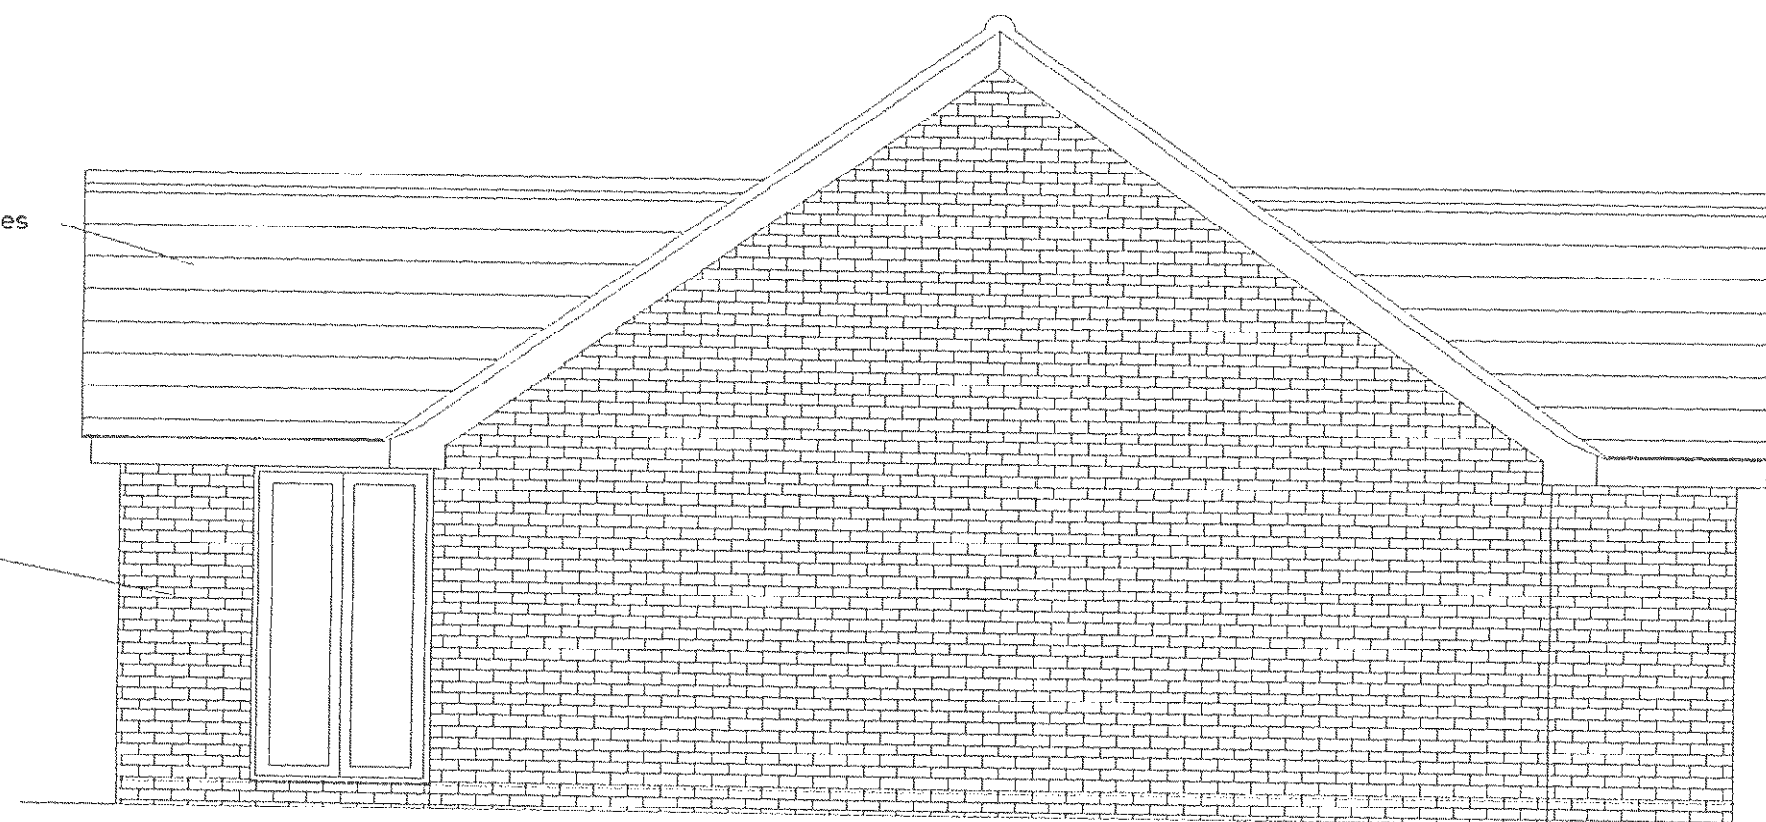


EAST ELEVATION



SITE PLAN

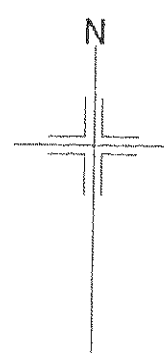

LOCATION PLAN

 

Do not scale from drawings
(excepting Local Authorities)
All dimensions to be checked on site

All work to comply with Building Regulations,
British Standards, manufacturer's instructions
/specifications and engineer's calculations at
all times. Construction must also comply with
all safety at work regulations. Additional work
may be requested by the building inspector
as work proceeds to ensure the new building
complies with all building regulations.

No	Change	Date	By

BKM PLANS
architectural
plans and
drawing
service

Title:
Site to the rear of :
5 Nyetimber Close
Rose Green

Scale: 1:50 1:500 1:1250

Date: 24 September 2009

Drawn by:

Drawing 1 / 3

All drawings are copyright of BKM architectural plans
and drawing service and may not be reproduced
without prior permission.

AW/192/109