




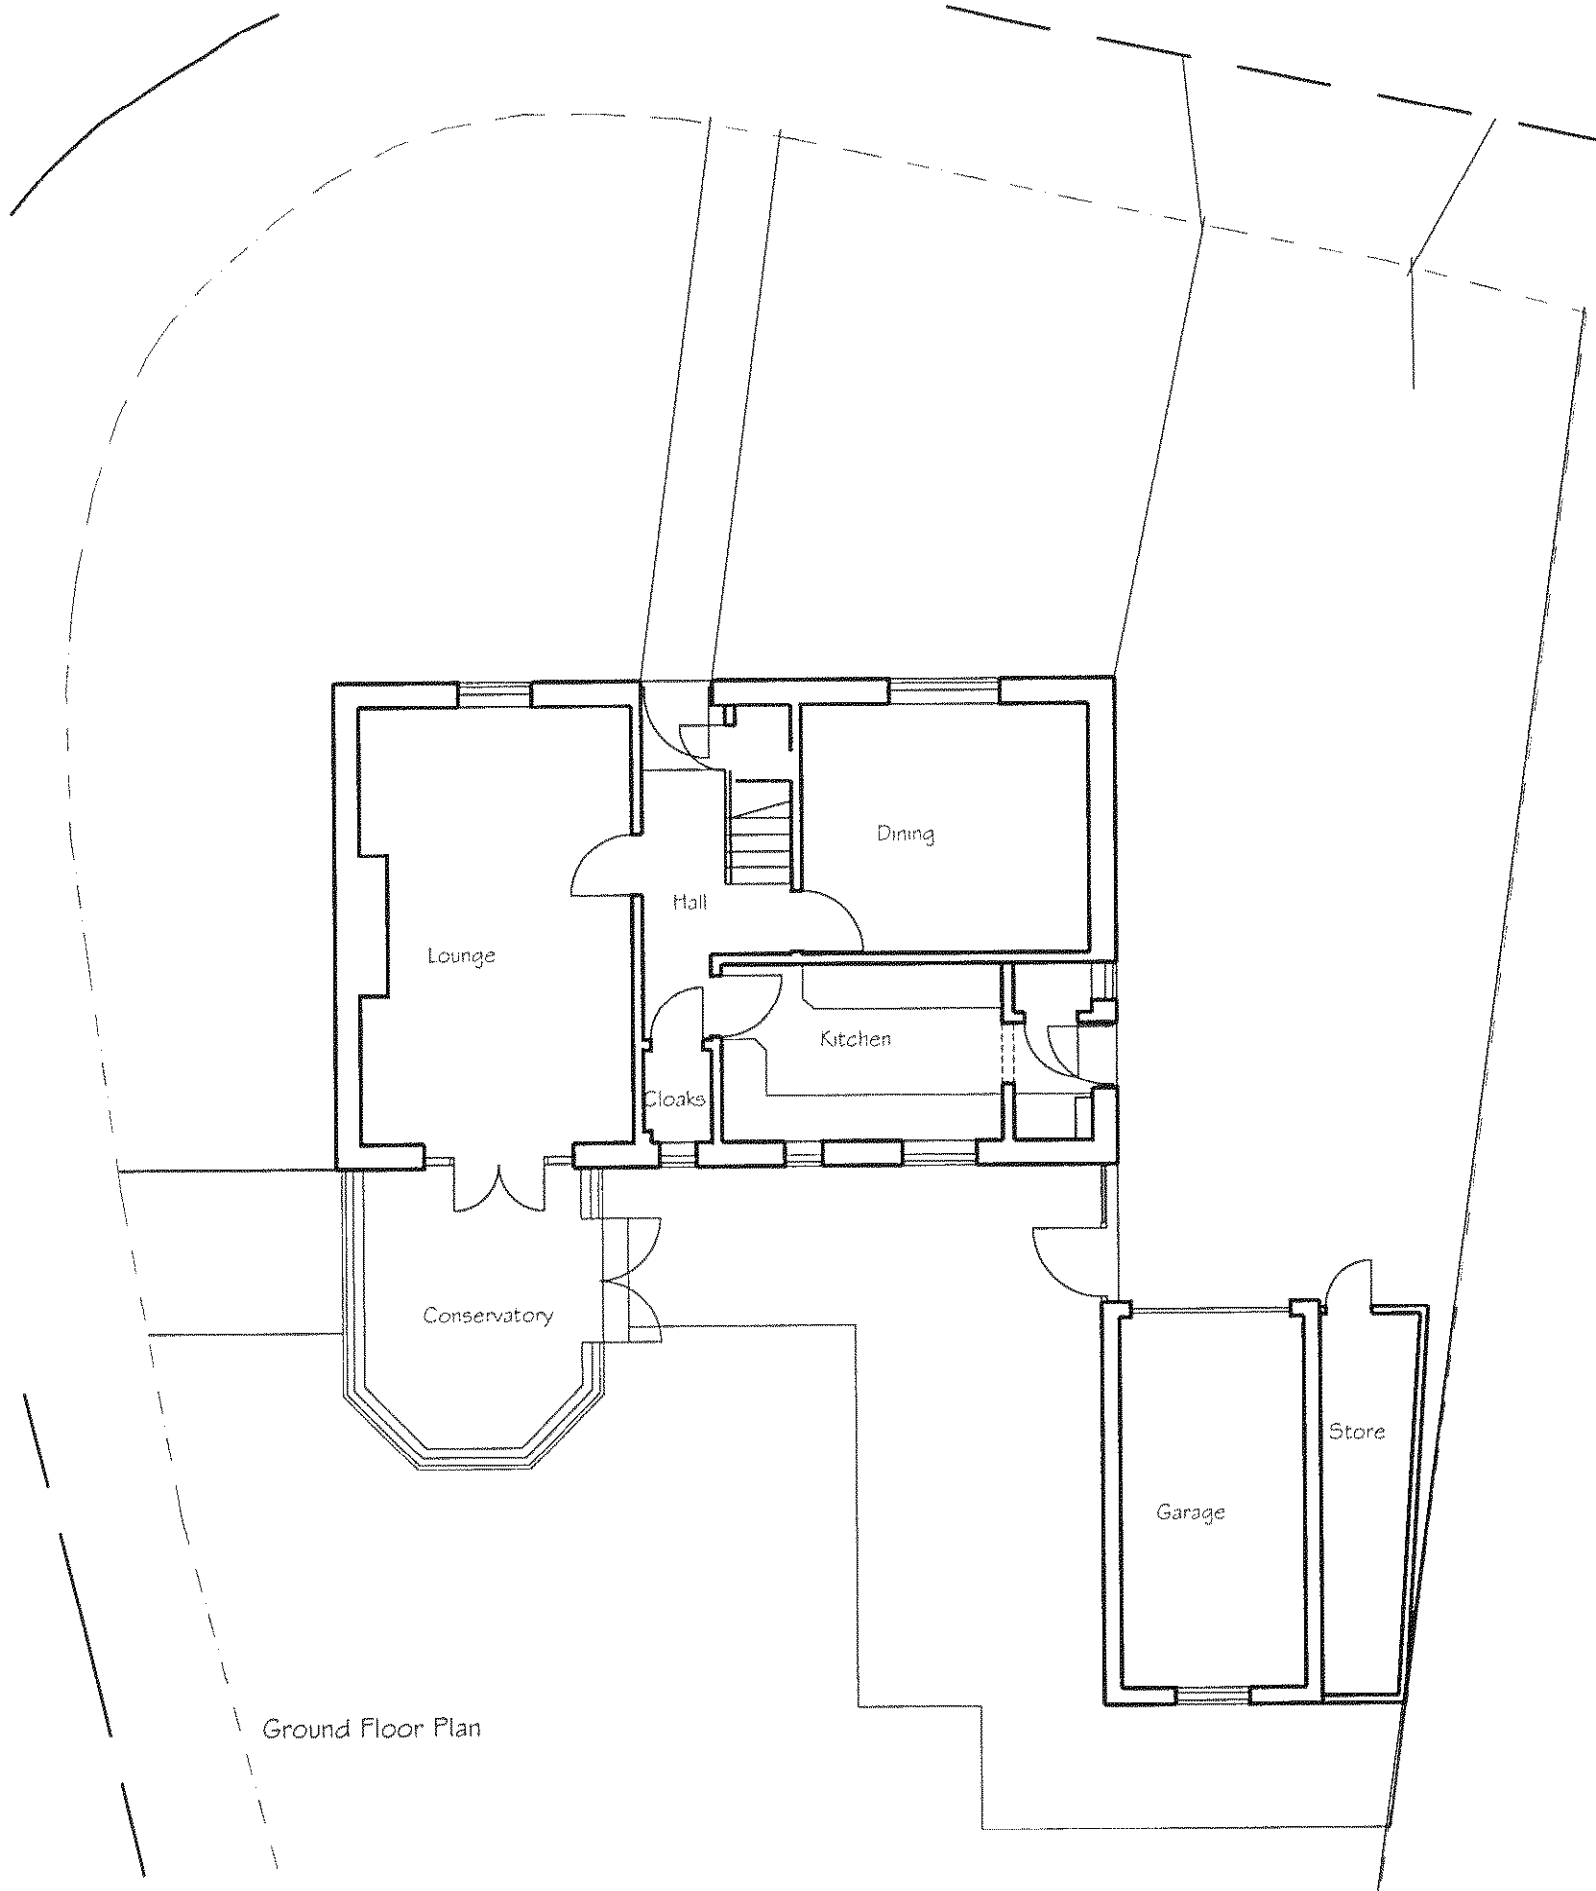

Ground Floor Plan

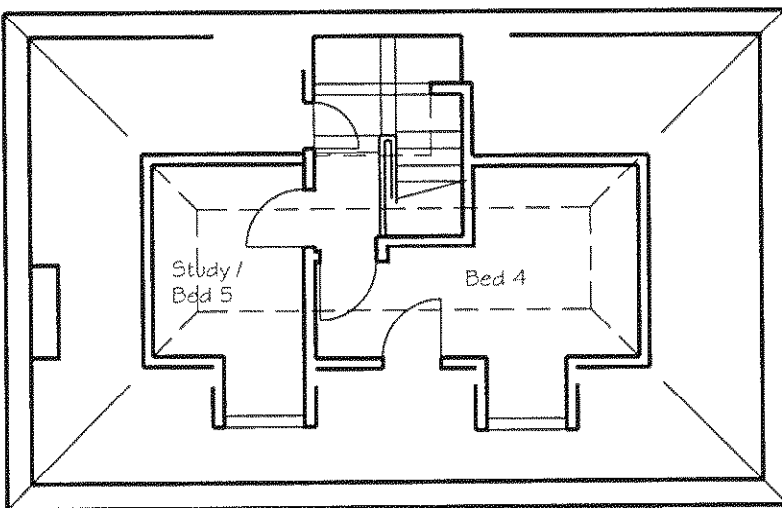

Second Floor Plan

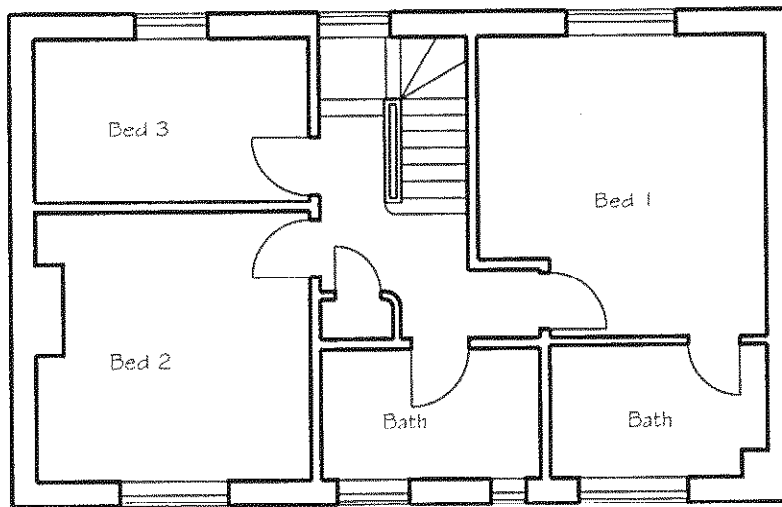

First Floor Plan

NOTES:

Dimensions to be checked on site before commencing work. Any discrepancies shall be reported to the architect immediately.

Do not scale from these drawings except for planning purposes. Use figure dimensions only.

Where applicable this drawing is to be read in conjunction with other consultants' drawings.

This drawing is the copyright of hda projects Ltd.

Rev	Date	Amendment
-----	------	-----------

hda projects

6 The Old Flour Mill - Queen Street - Emsworth - Hampshire - PO10 7BT

Tel: +44 (0) 1243 373855 Mob 07567978610 email: hda.projects@talktalk.net

For: Mr + Mrs M Dawling

Project: 9 Wychwood Close
Craigweil
Bognor Regis
PO21 4DW

Title: Plans as Existing

Date	Drawn	Scale	Checked
March 2009	wtm	1 : 100 @ A3	
Job Number	Proj's	Drawing Number	Revision
09007	P	02	