


NOTES:

Dimensions to be checked on site before commencing work.
Any discrepancy must be reported to the architect immediately.

Do not scale from these drawings except for planning purposes.
Use figured dimensions only.


Where applicable this drawing is to be read in conjunction with other consultants' drawings.

This drawing is the copyright of hda projects Ltd.

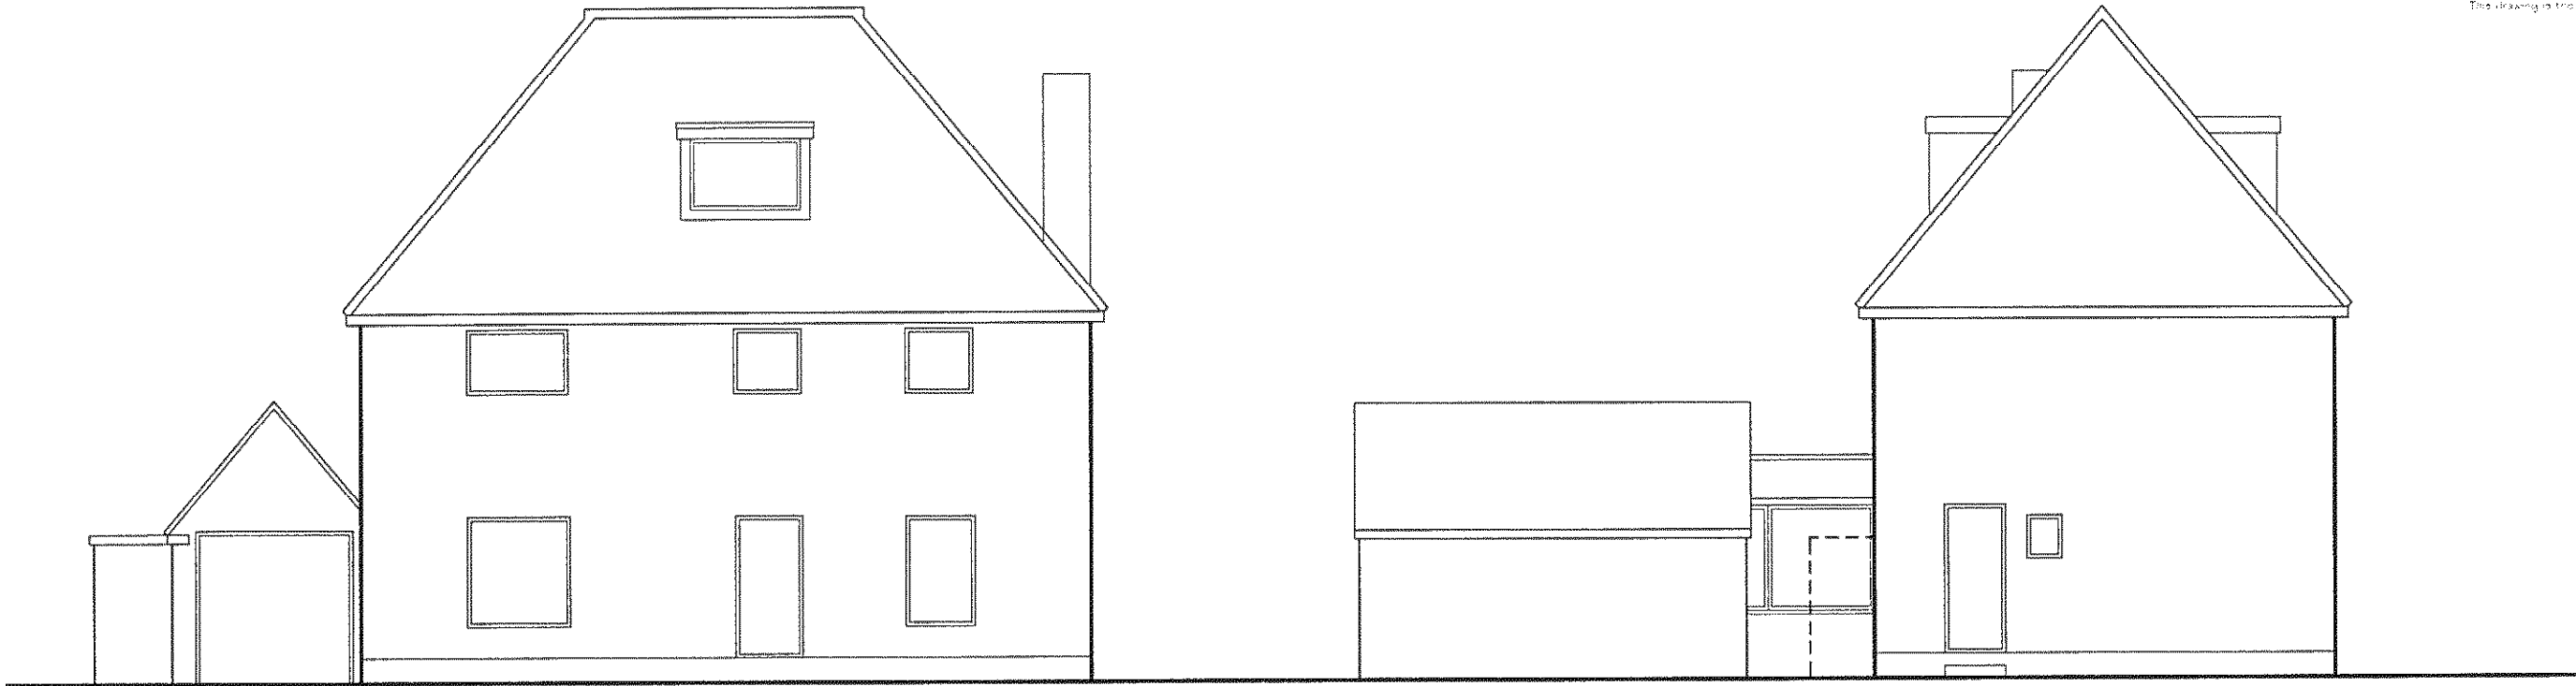

North Elevation

East Elevation

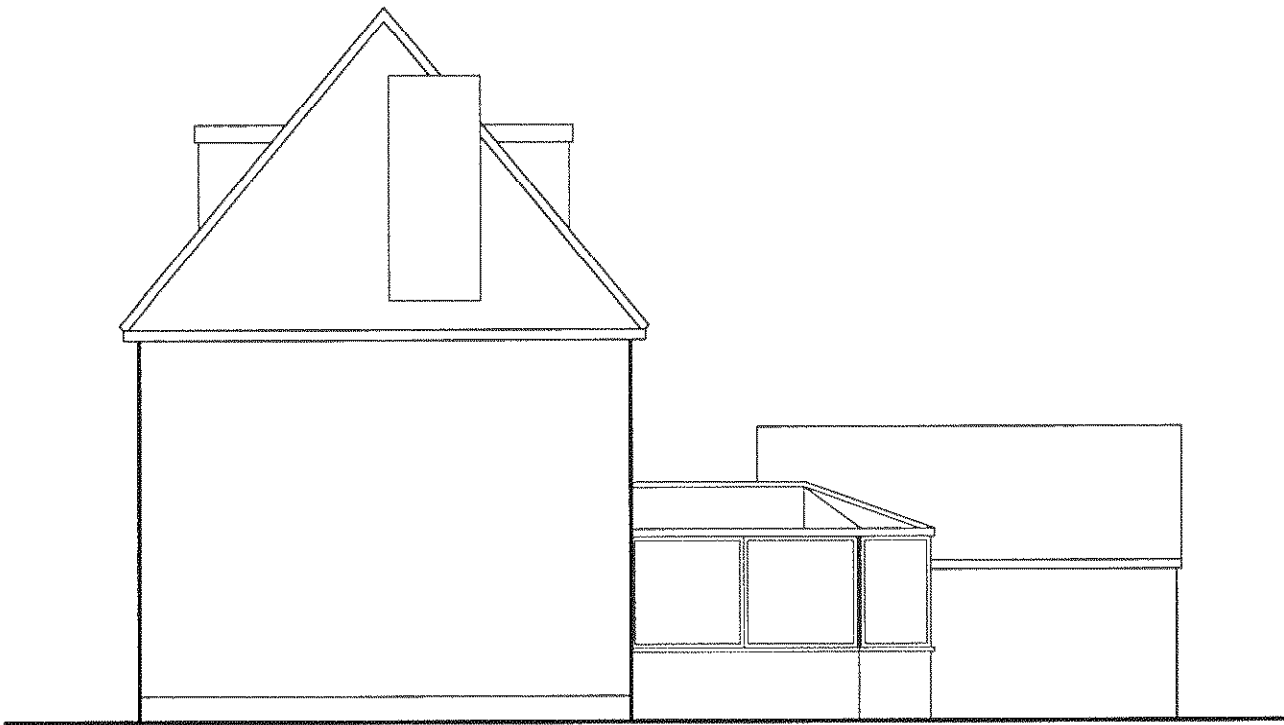

West Elevation



South Elevation

Rev	Date	Amendment
-----	------	-----------

hda projects

G The Old Flour Mill - Queen Street - Emsworth -
Hampshire - PO10 7BT

Tel: +44 (0) 1243 373855 Mob: 07867078519
e-mail: hda.projects@btinternet.com

For
Mr + Mrs M Dawling

Project
**9 Wychwood Close
Craigwell
Bognor Regis
PO21 4DW**

Title
Elevations as Existing

Date	Drawn	Scale	Checked
March 2009	wtm	1 : 100 @ A3	
Job Number	Prefix	Drawing Number	Revision
09007	P	03	