



Rev	Date	Revisions	Initials
B	28.07.11	Planning Submission.	PS
C	05.09.11	Amended for planning submittal.	PS

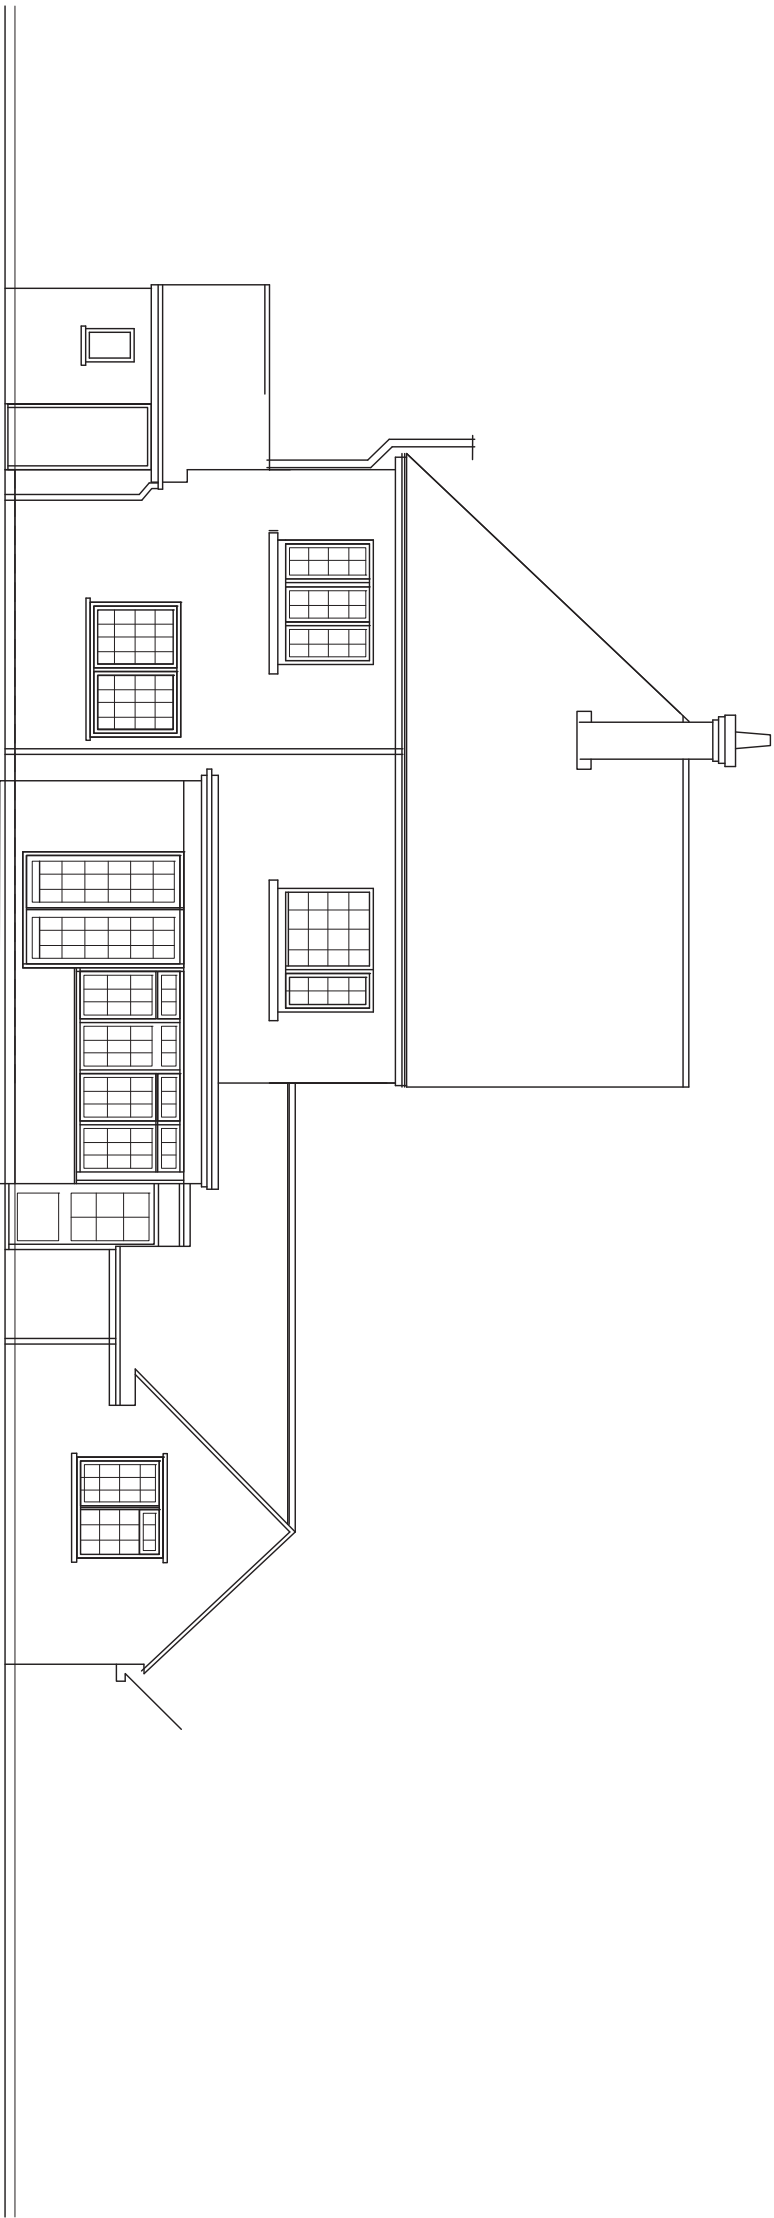

North West Elevation

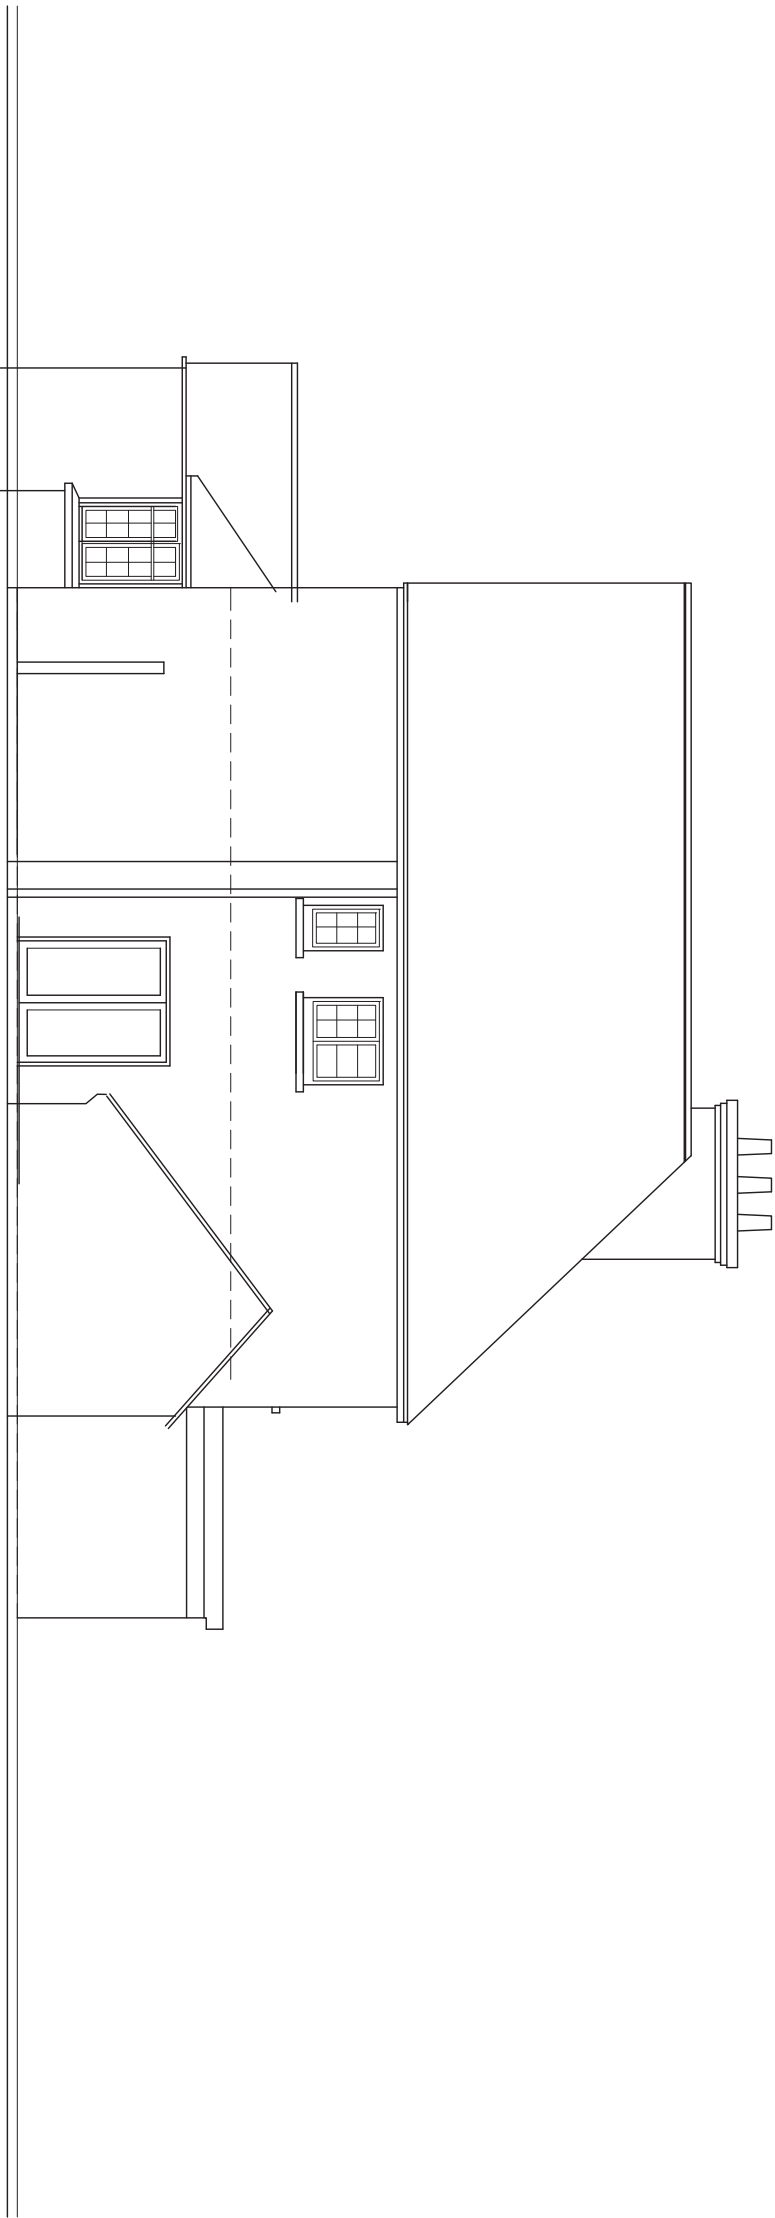

North East Elevation

Peter Stephens
A R C H I T E C T
Lark Rise Honer Lane South Mundham
Chichester West Sussex PO20 1LY
Tel / Fax 01243 263719

Project
Extension & Alterations to
44 Barrack Lane
Aldwick

Drawing
Existing Elevations
Sheet 2

Date	July 2010	Checked
Drawn	PS	
Scale	1:100 @ A3	

CAD ref	
Model ref	
Script ref	
Pen ref	

Drawing No DP-205 revC