
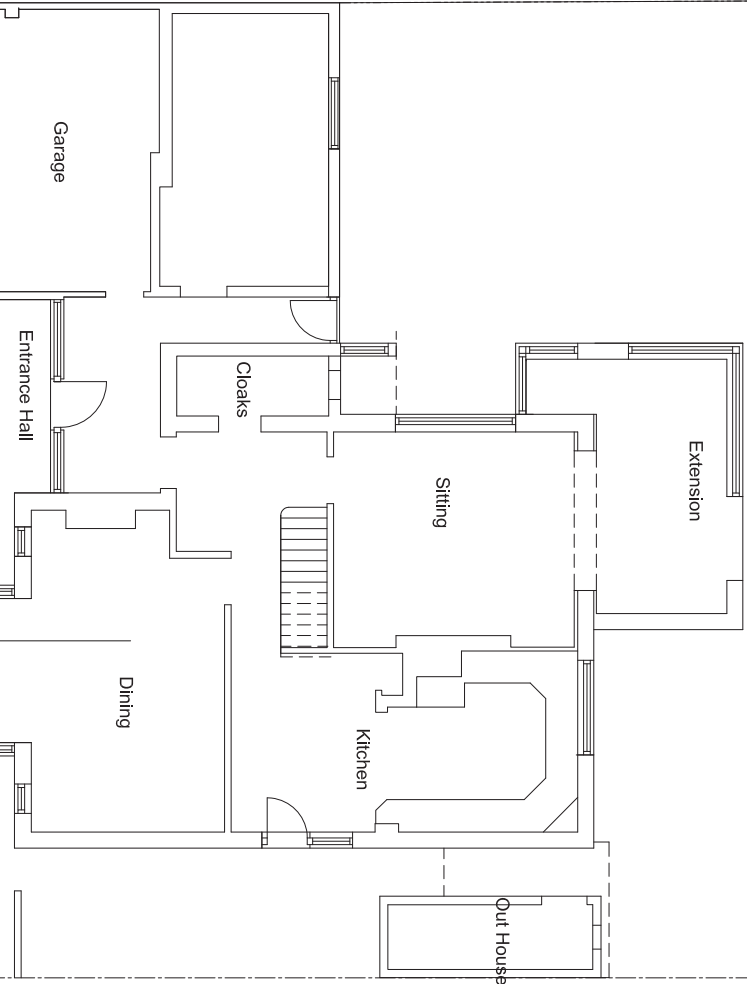


Rev	Date	Revisions	Initials
A	17.06.11	Outline Proposal.	PS
B	28.07.11	Planning Submission.	PS
C	05.09.11	Amended for planning submission.	PS

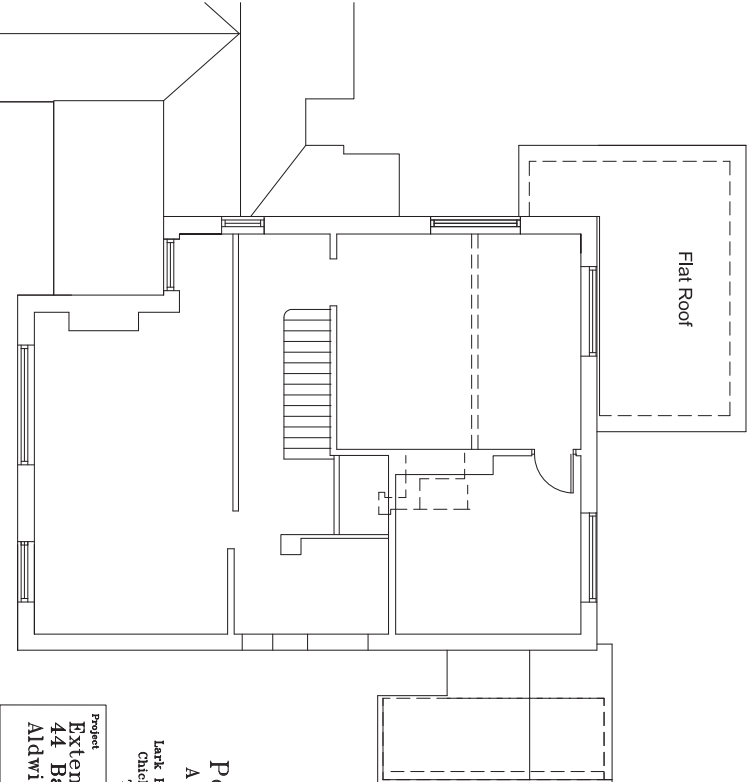

Drawing No		DP-202		rev C	
ARUN DISTRICT COUNCIL AW/195/11/					
Project Extension & Alterations to 44 Barrack Lane Aldwick					
Peter Stephens ARCHITECT Lark Rise Honor Lane South Mundham Chichester West Sussex PO20 1LY Tel / Fax 01243 263719					
Drawing General Arrangement Extg. Ground& First Floor Plan					
Date		July 2010		Checked	
Drawn		PS			
Scale		1:100 @ A3			
CUD ref					
Michael ref					
Sue ref					
Paul ref					

Ground Floor Plan SCALE 1:100 @ A3

First Floor Plan