


Rev	Date	Revisions	Initials
B	28.07.11	Planning Submission.	PS
C	05.09.11	Amended for planning submittal.	PS

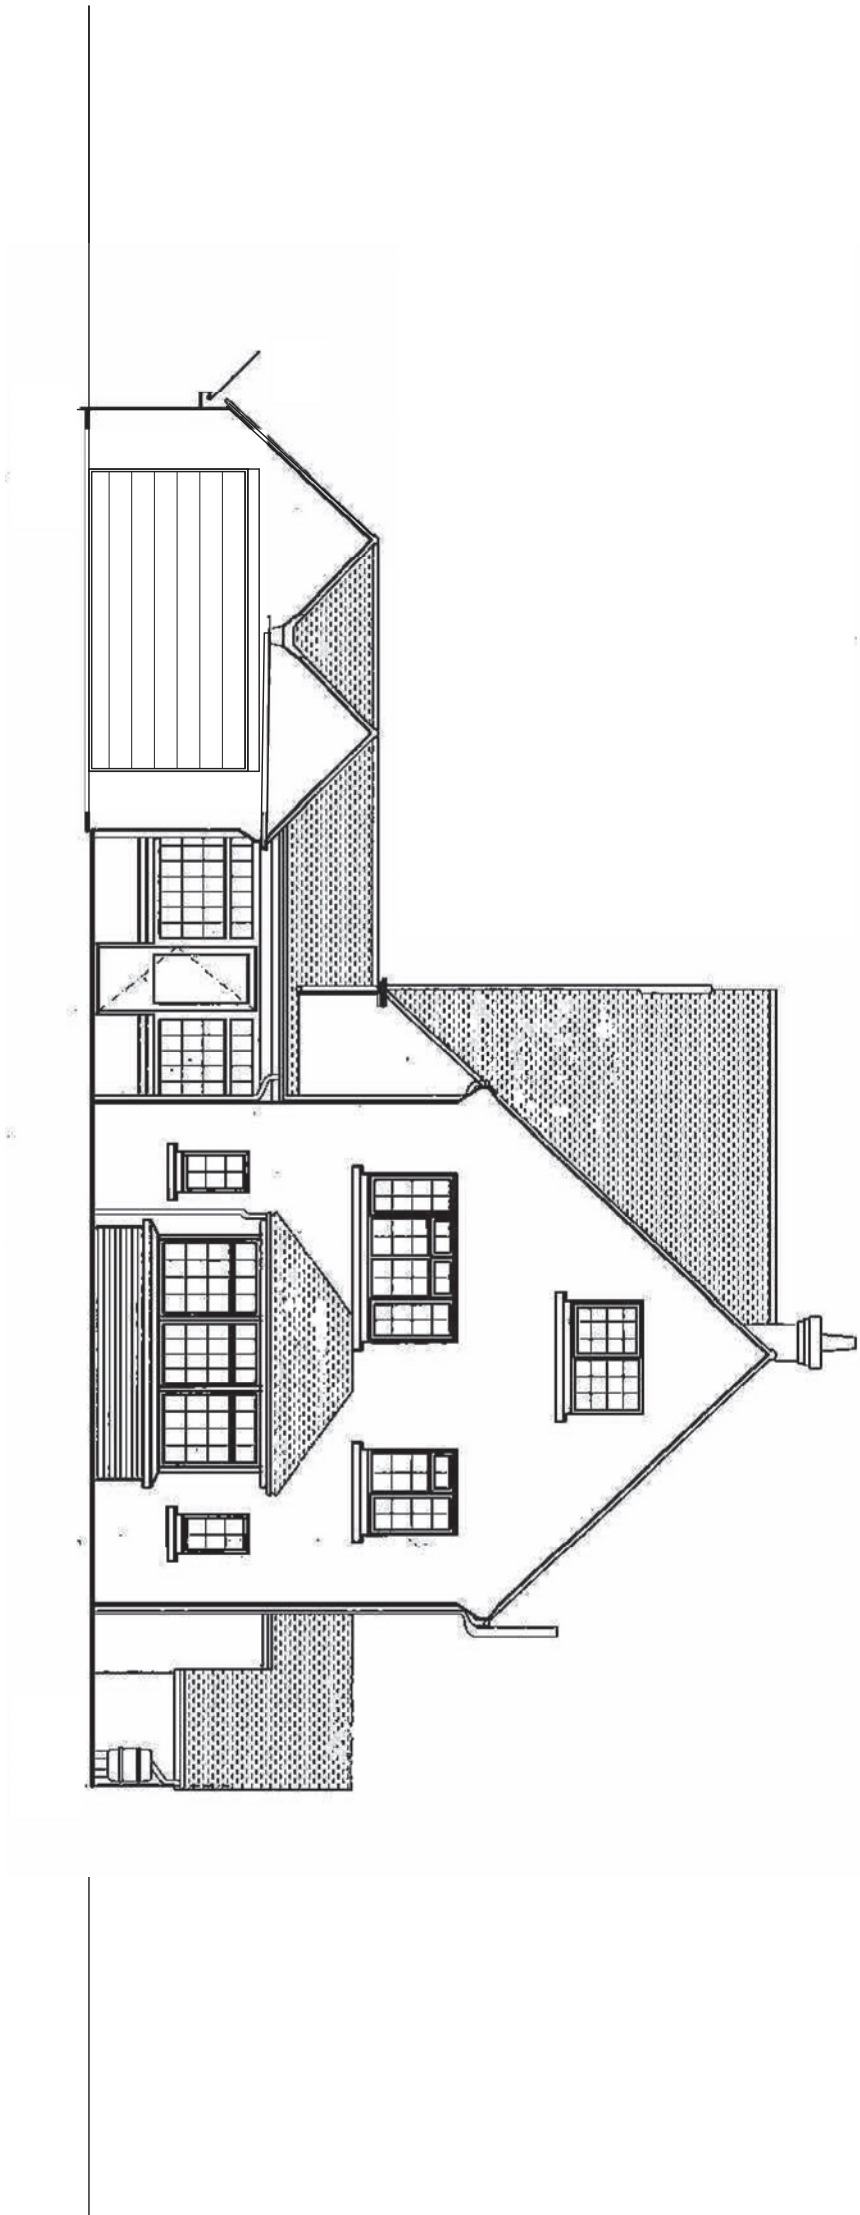

South East Elevation

Peter Stephens
A R C H I T E C T

Lark Rise Honer Lane South Mundham
Chichester West Sussex PO20 1LY
Tel / Fax 01243 263719

Project
Extension & Alterations to
44 Barrack Lane
Aldwick

Drawing
Proposed Elevations
Sheet 1

Date	July 2010	Checked
Drawn	PS	
Scale	1:100 @ A3	
CAD ref		
Model ref		
Script ref		
Pen ref		
Drawing No	DP-304	rev C

