



Rev	Date	Revisions	Initials
A	17.05.11	Outline Proposals.	PS
B	28.07.11	Planning Submission.	PS
C	05.09.11	Amended for planning submittal.	PS

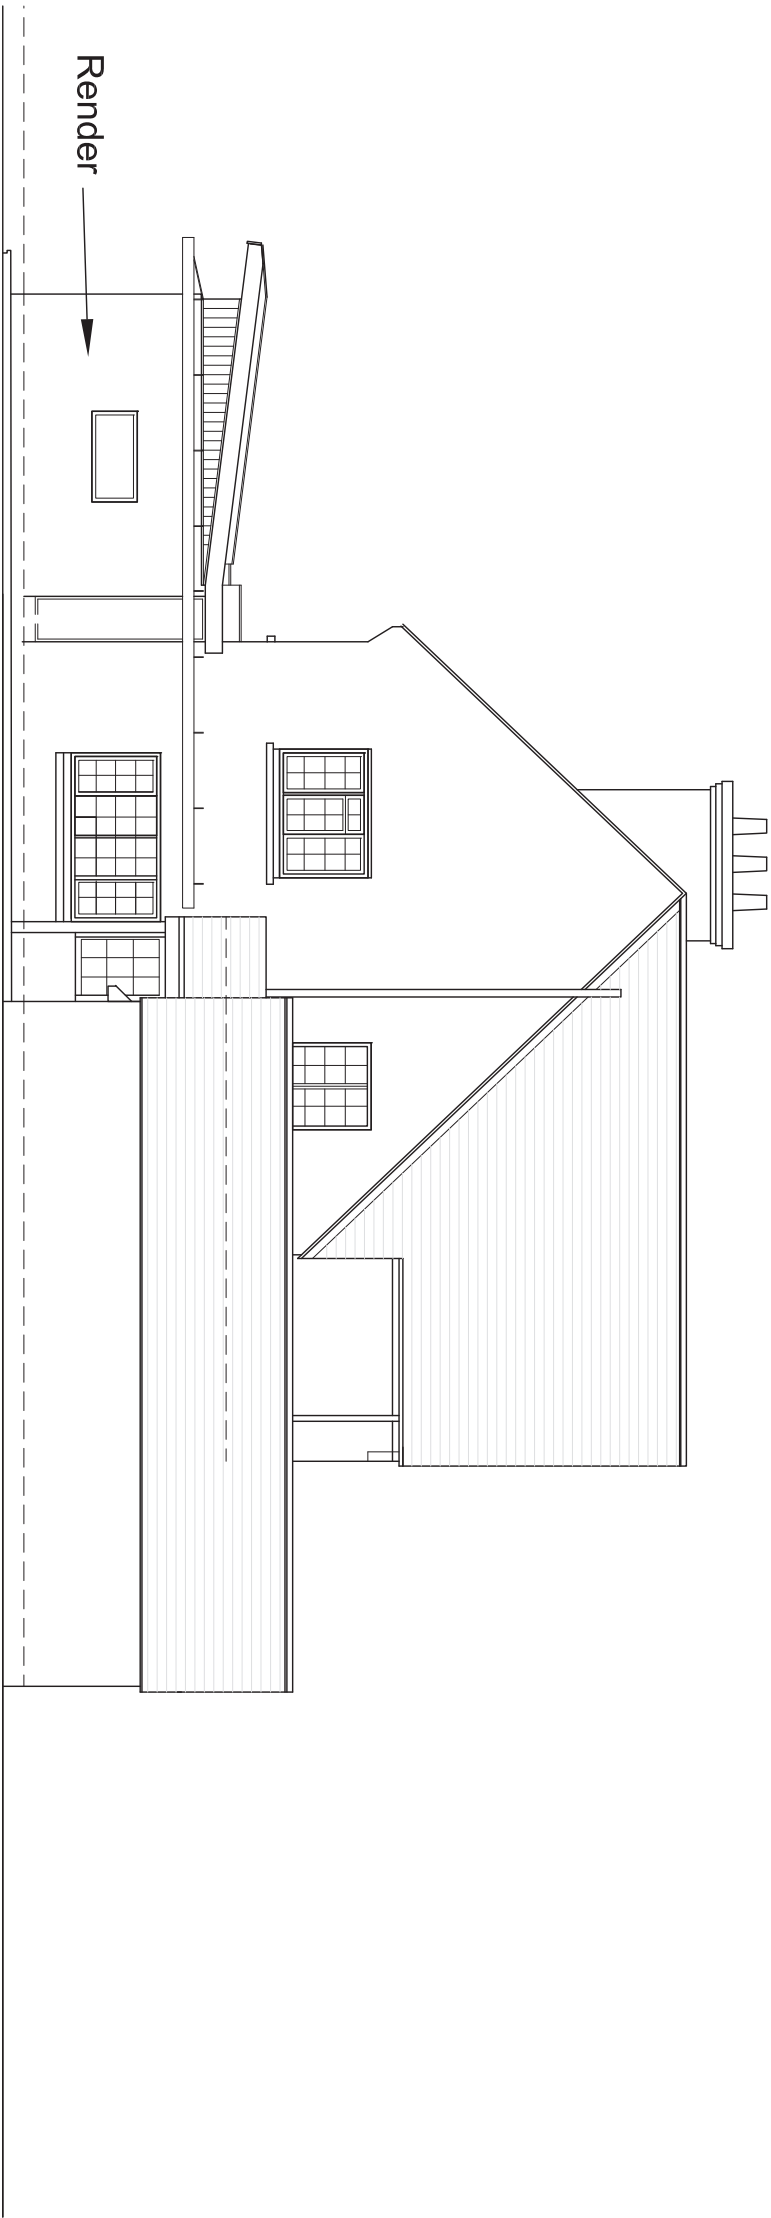

South West Elevation

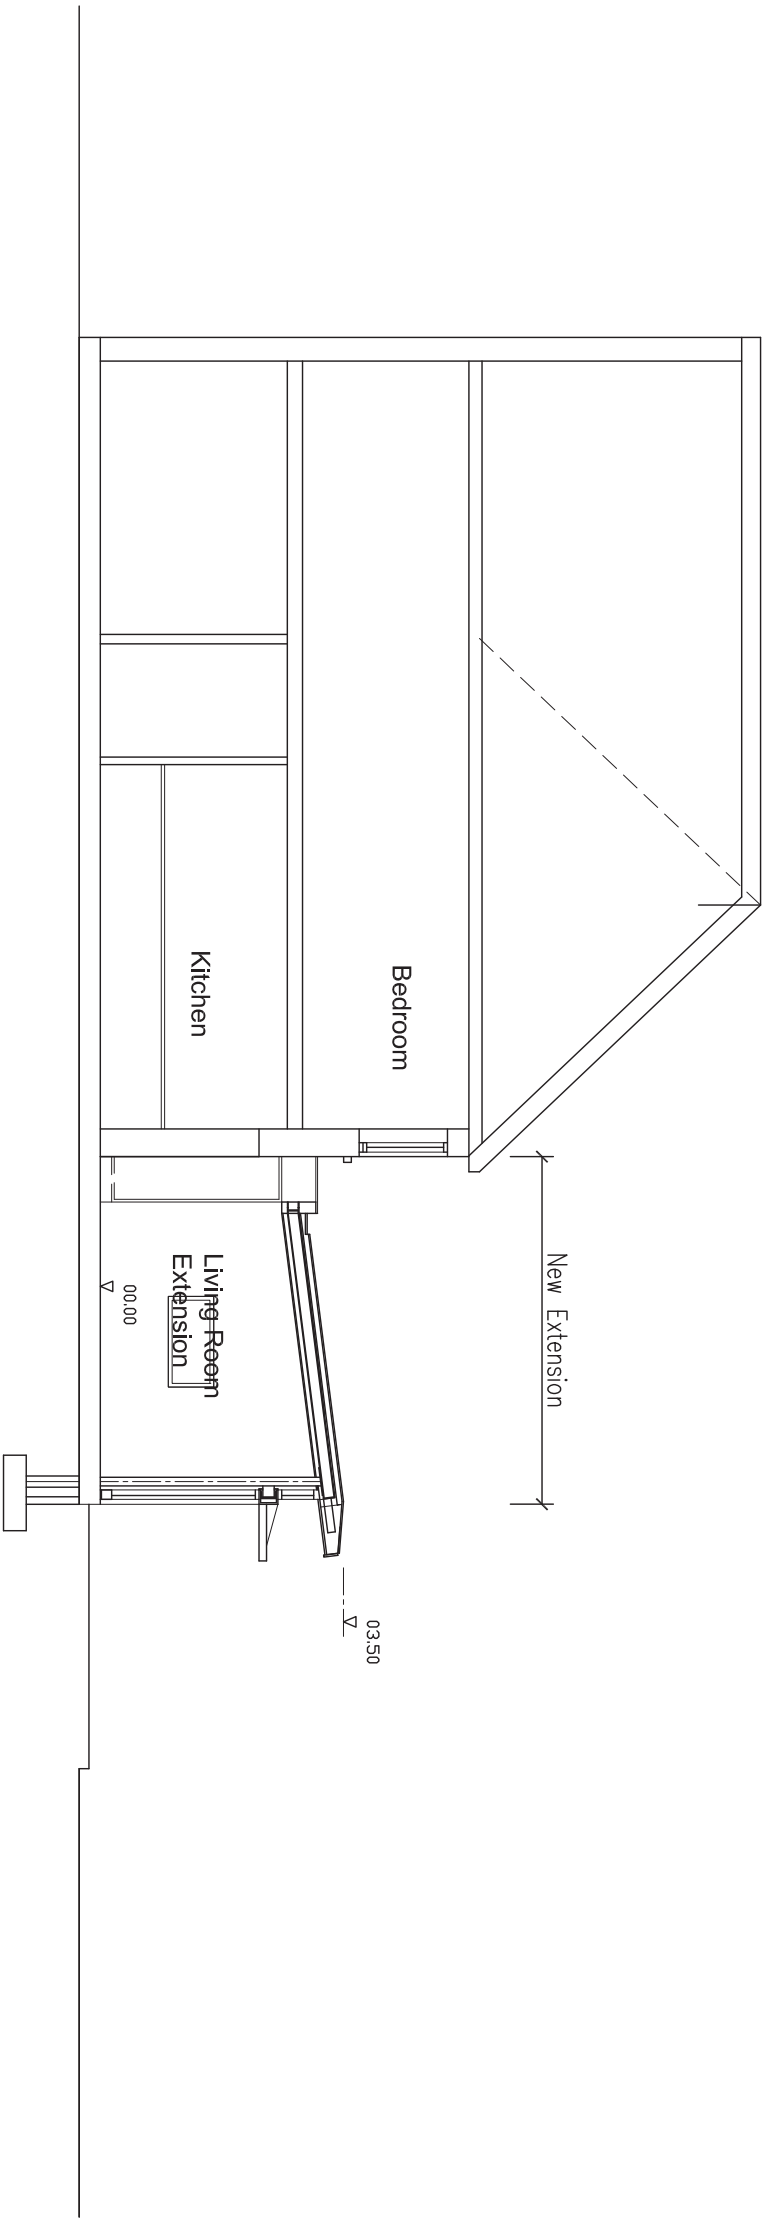

Peter Stephens
A R C H I T E C T
Lark Rise Honer Lane South Mundham
Chichester West Sussex PO20 1LY
Tel / Fax 01243 263719

Project
Extension & Alterations to
44 Barrack Lane
Aldwick

Drawing
Proposed Elevation &
Section

Date	July 2010	Checked
Drawn	PS	
Scale	1:100 @ A3	

CAD ref	
Model ref	
Script ref	
Pen ref	

Drawing No
DP-306
revC

Section A-A

SCALE 1:50 @ A3

