




Boundary Fence

Terrace

Boundary Fence

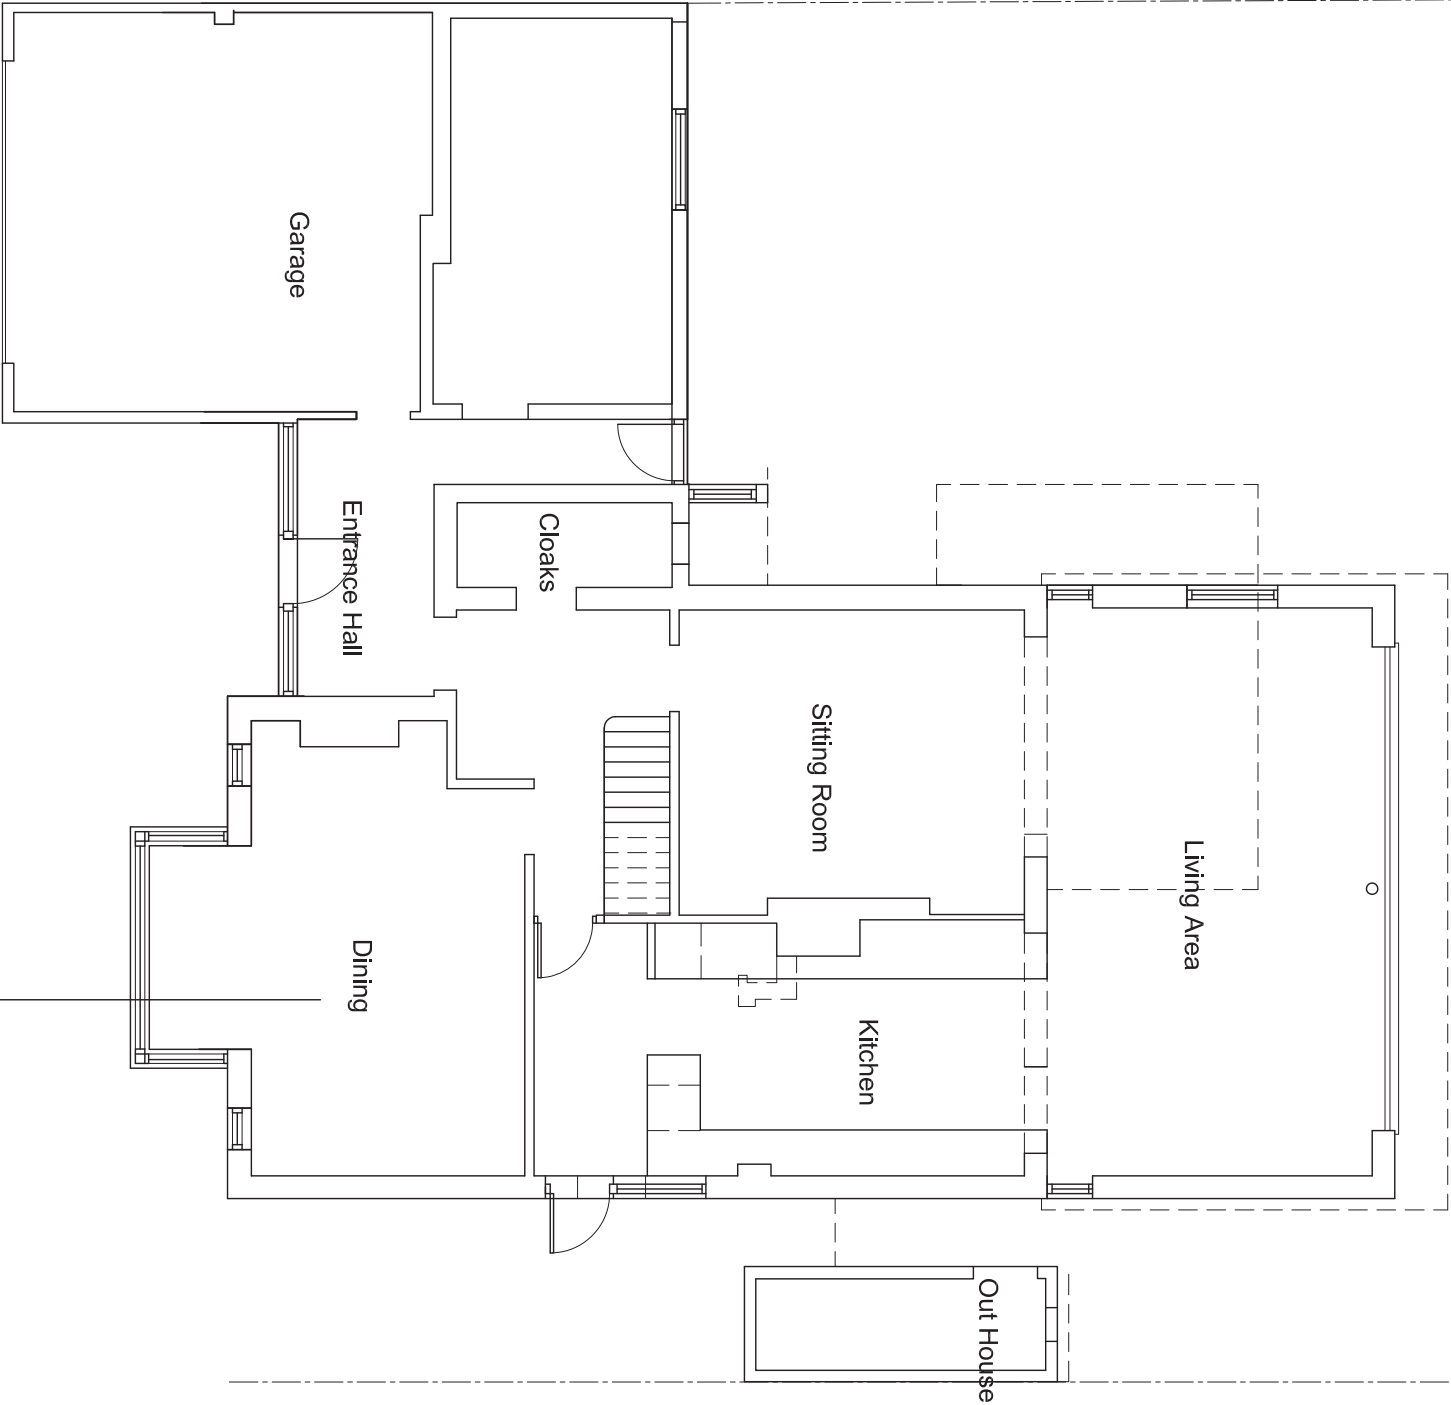


Ground Floor Plan

SCALE 1:100 @ A3



Zinc Cladding

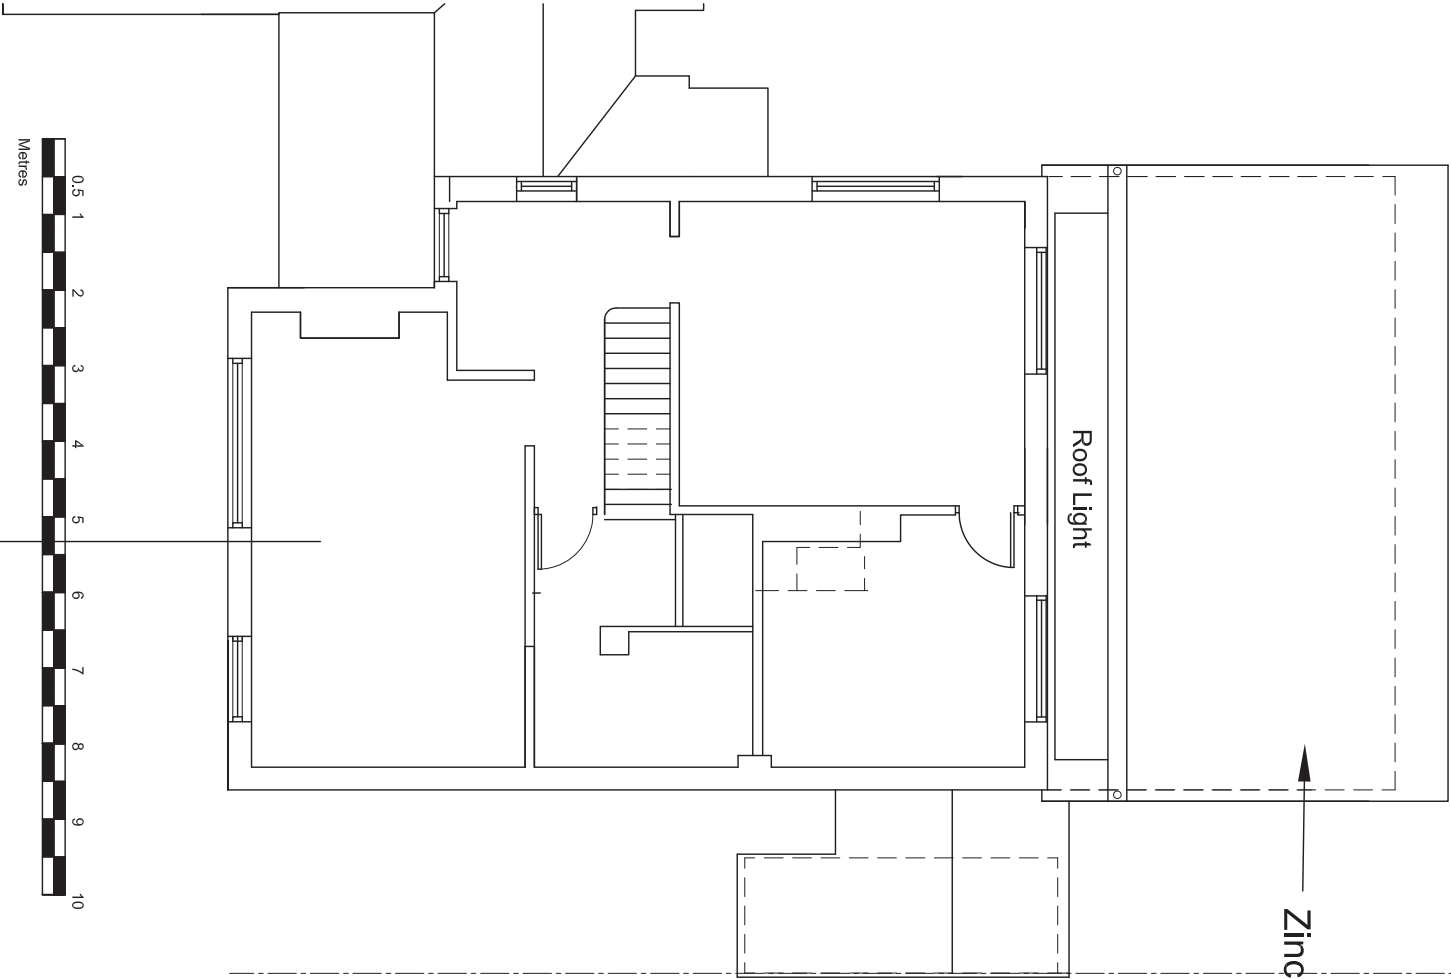

First Floor Plan



Rev	Date	Revisions	Initials
A	17.05.11	Outline Proposals.	PS
B	28.07.11	Planning Submission.	PS
C	05.09.11	Amended for planning submittal.	PS

Peter Stephens
ARCHITECT

Lark Rise Honer Lane South Mundham
Chichester West Sussex PO20 1LY
Tel / Fax 01243 263719

Project
Extension & Alterations to
44 Barrack Lane
Aldwick

Drawing
General Arrangement
Proposed Ground Floor &
First Floor Plan

Date	July 2011	Checked
Drawn	PS	
Scale	1:100 @ A3	

CAD ref
Model ref
Script ref
Pen ref

Drawing No
DP-302
revC