


Rev	Date	Revisions	Initials
A	16.08.11	Planning Submittal.	PS
B	05.09.11	Amended for planning submittal.	PS

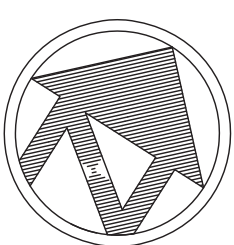

Barrack Lane

Peter Stephens
ARCHITECT
Lark Rise Honer Lane South Mundham
Chichester West Sussex PO20 1LY
Tel / Fax 01243 263719


Project
Extension & Alterations to
44 Barrack Lane
Aldwick

Drawing
Site Plan

Date	August 2011	Checked
Drawn	PS	
Scale	1:200 @ A3	

CAD ref
Model ref
Script ref
Pen ref

Drawing No
DP-102
revB

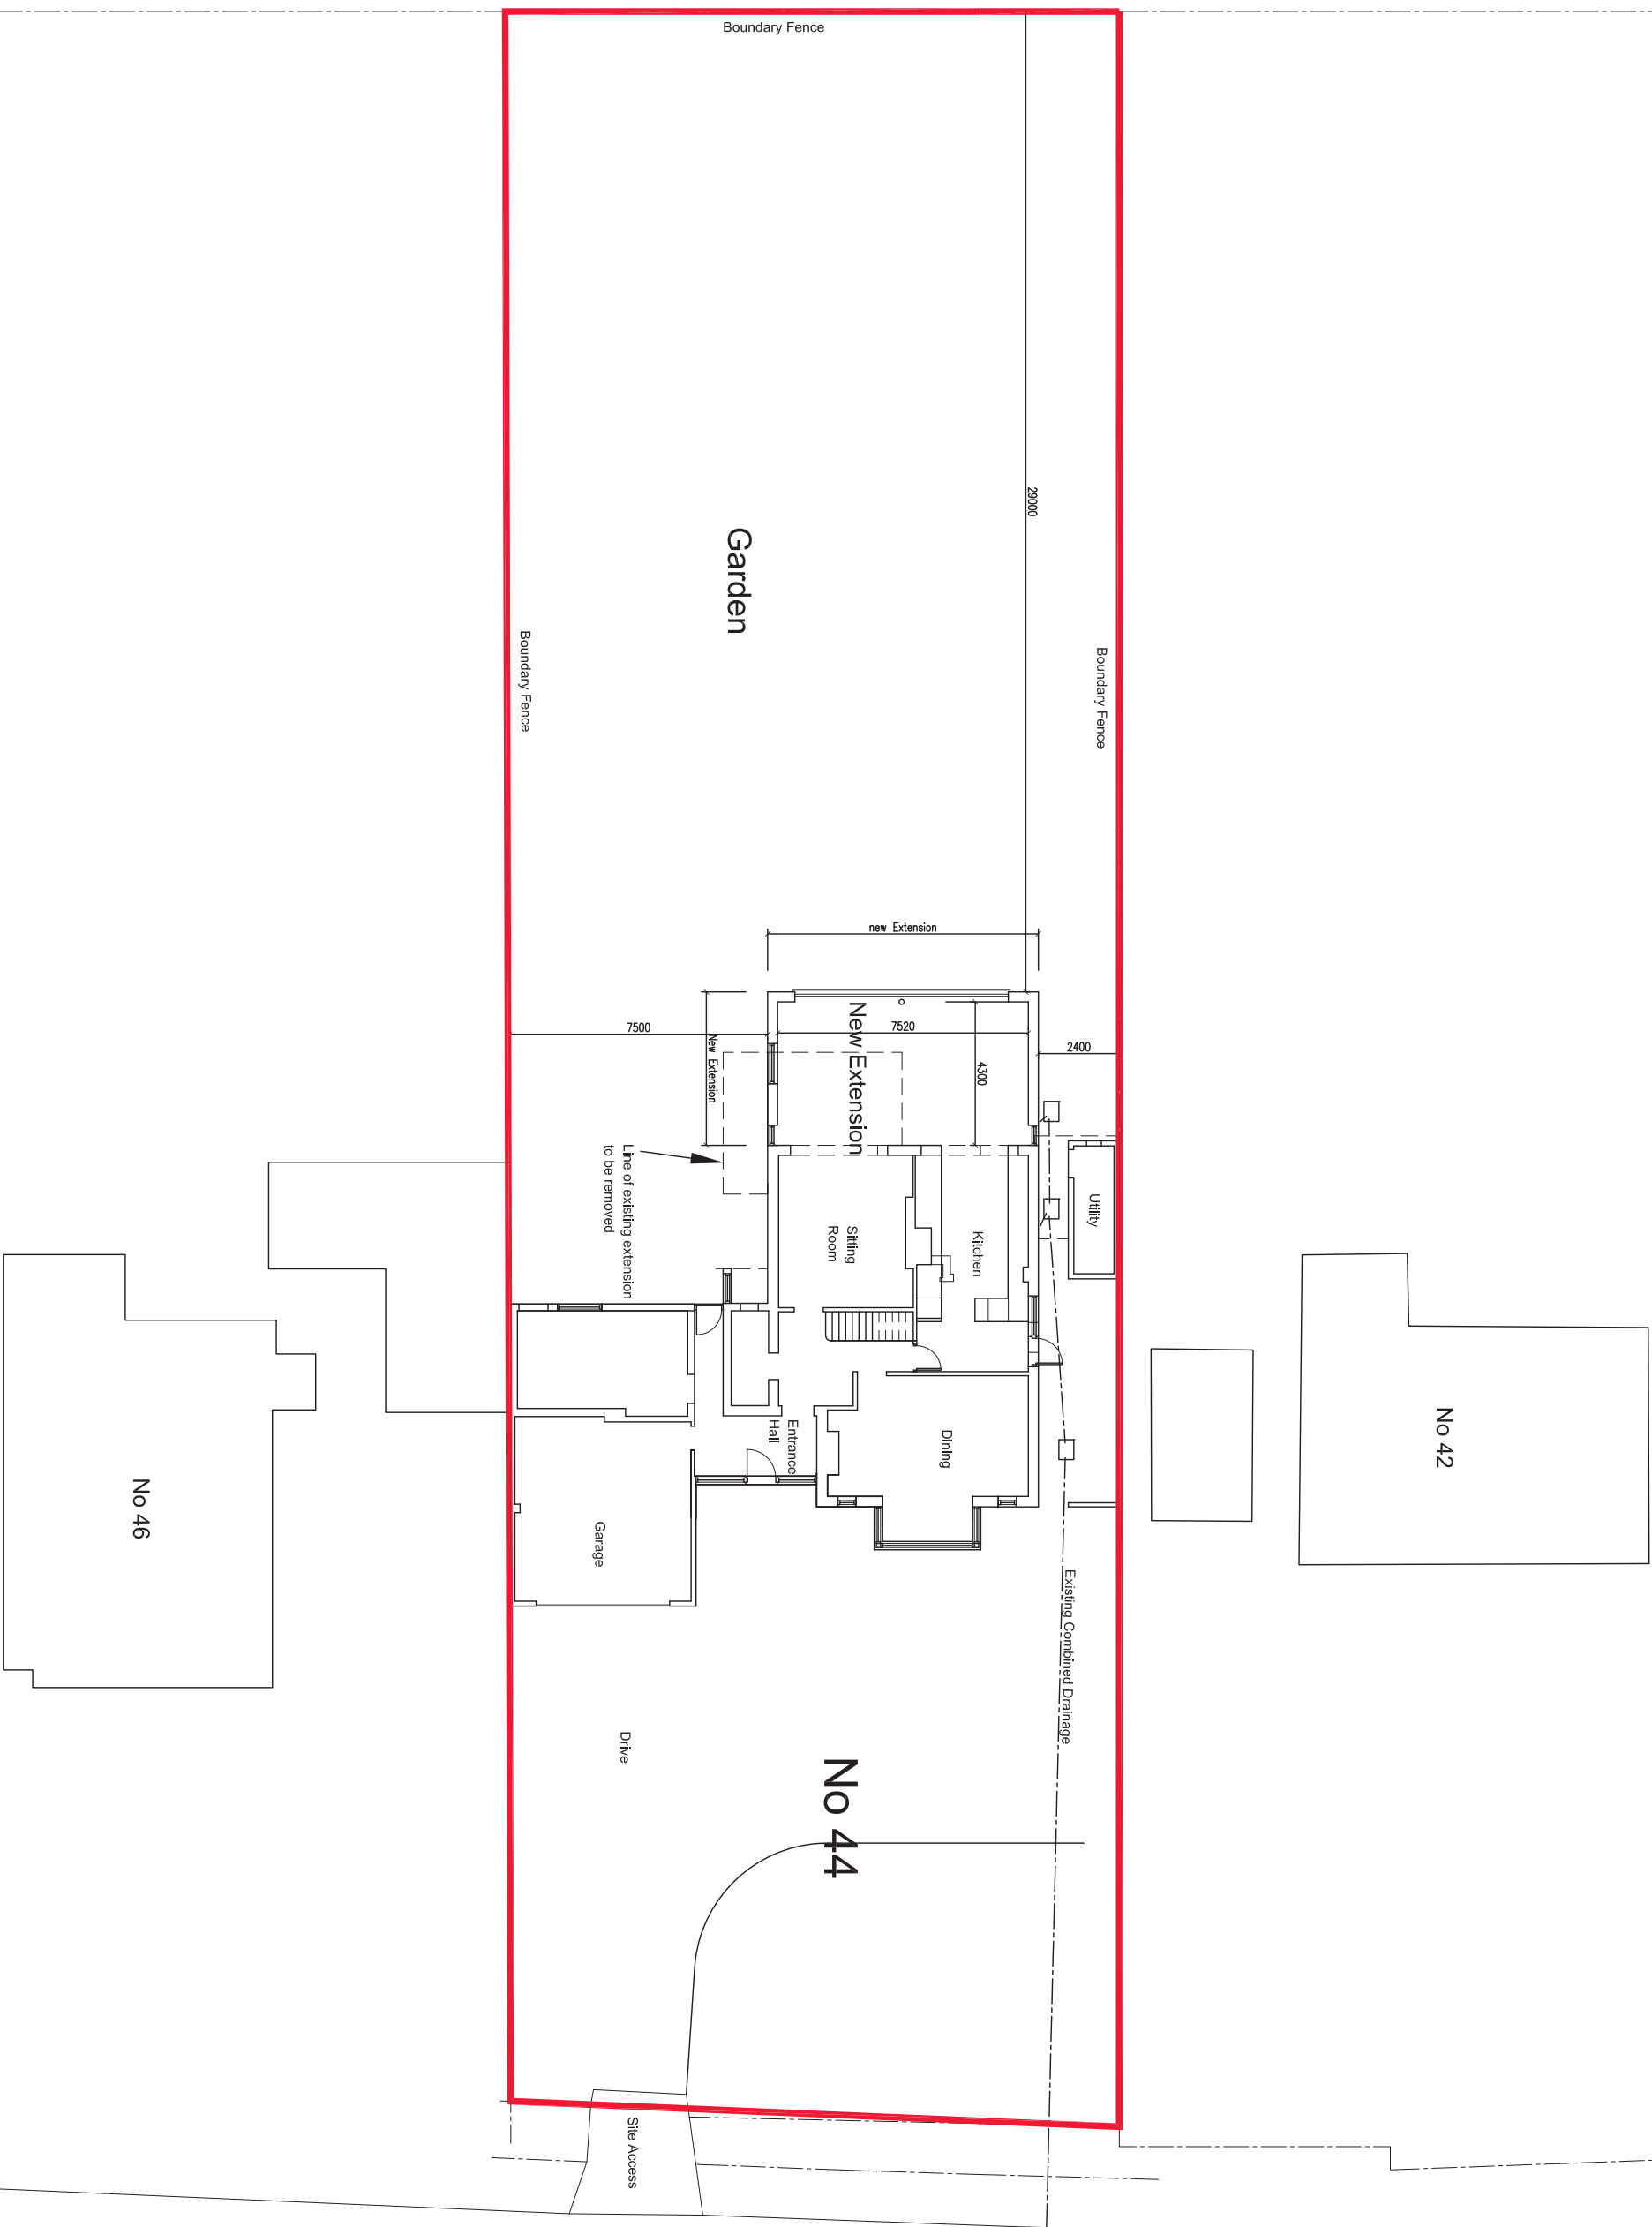

Site Plan

SCALE 1:200 @ A3

