





Street Elevations

0m 2m 4m 6m 8m 10m
scale 1:200 @ A1

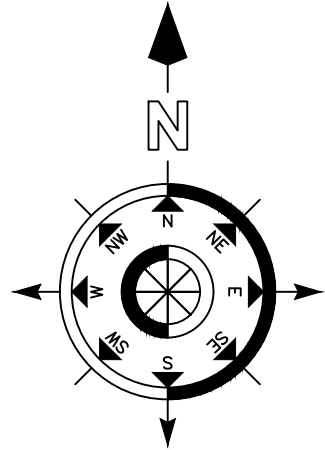

Site Plan

0m 2m 4m 6m 8m 10m
scale 1:200 @ A1

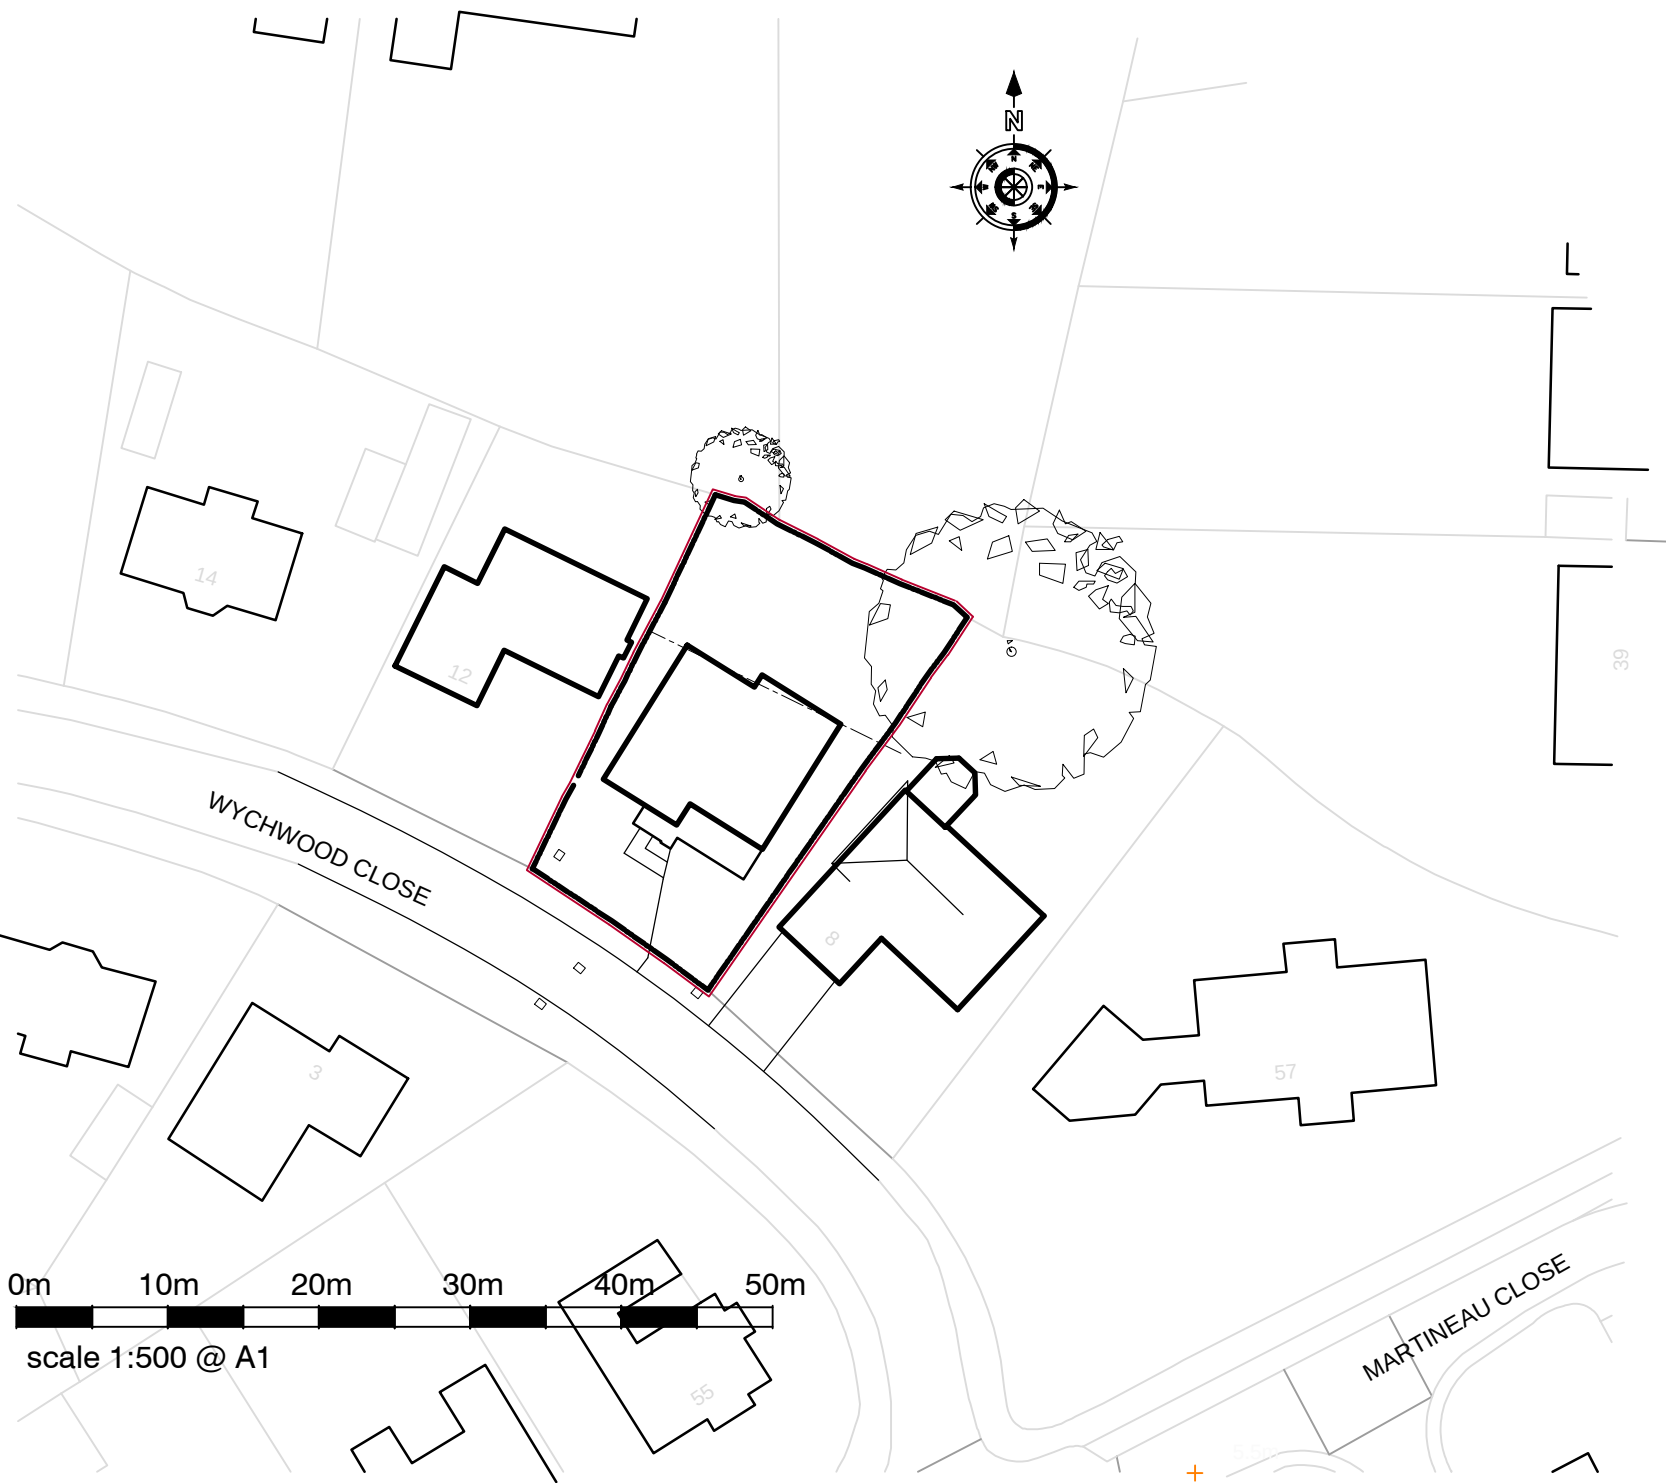

Block Plan



Location Plan

scale 1:2500 @ A1

NOTES

DO NOT SCALE OFF THIS DRAWING EXCEPT FOR PLANNING PURPOSES
CHECK ALL DIMENSIONS ON SITE BEFORE ANY WORK IS COMMENCED
ALL GOODS MATERIALS AND WORKMANSHIP MUST CONFORM WITH CURRENT BUILDING REGULATIONS, BRITISH STANDARDS AND CODES OF PRACTICE
COPYRIGHT OF THIS DRAWING IS RETAINED BY THE ARCHITECT AND IT MUST NOT BE REPRODUCED WITHOUT WRITTEN CONSENT

A	15/12/2016	GM	Planning issue
REV	DATE	BY	AMENDMENT

**folkes architects**

THE DESIGN STUDIO
64 High Street
Stratford-upon-Avon
CV34 5SD
t: 01923 808020
e: info@folkesarchitects.co.uk
info@folkesarchitects.co.uk

CLIENT
Oliver Designer Homes

JOB TITLE
Proposed Residential Development at Wychwood Close Aldwick

DRAWING TITLE
Site Plan, Block Plan and Location Plan

DATE	Nov 2016	SCALE	DRAWN BY	GM
			CHECKED BY	
JOB NO.	1685	DRAWING NO.	2.01	REVISION
				A