


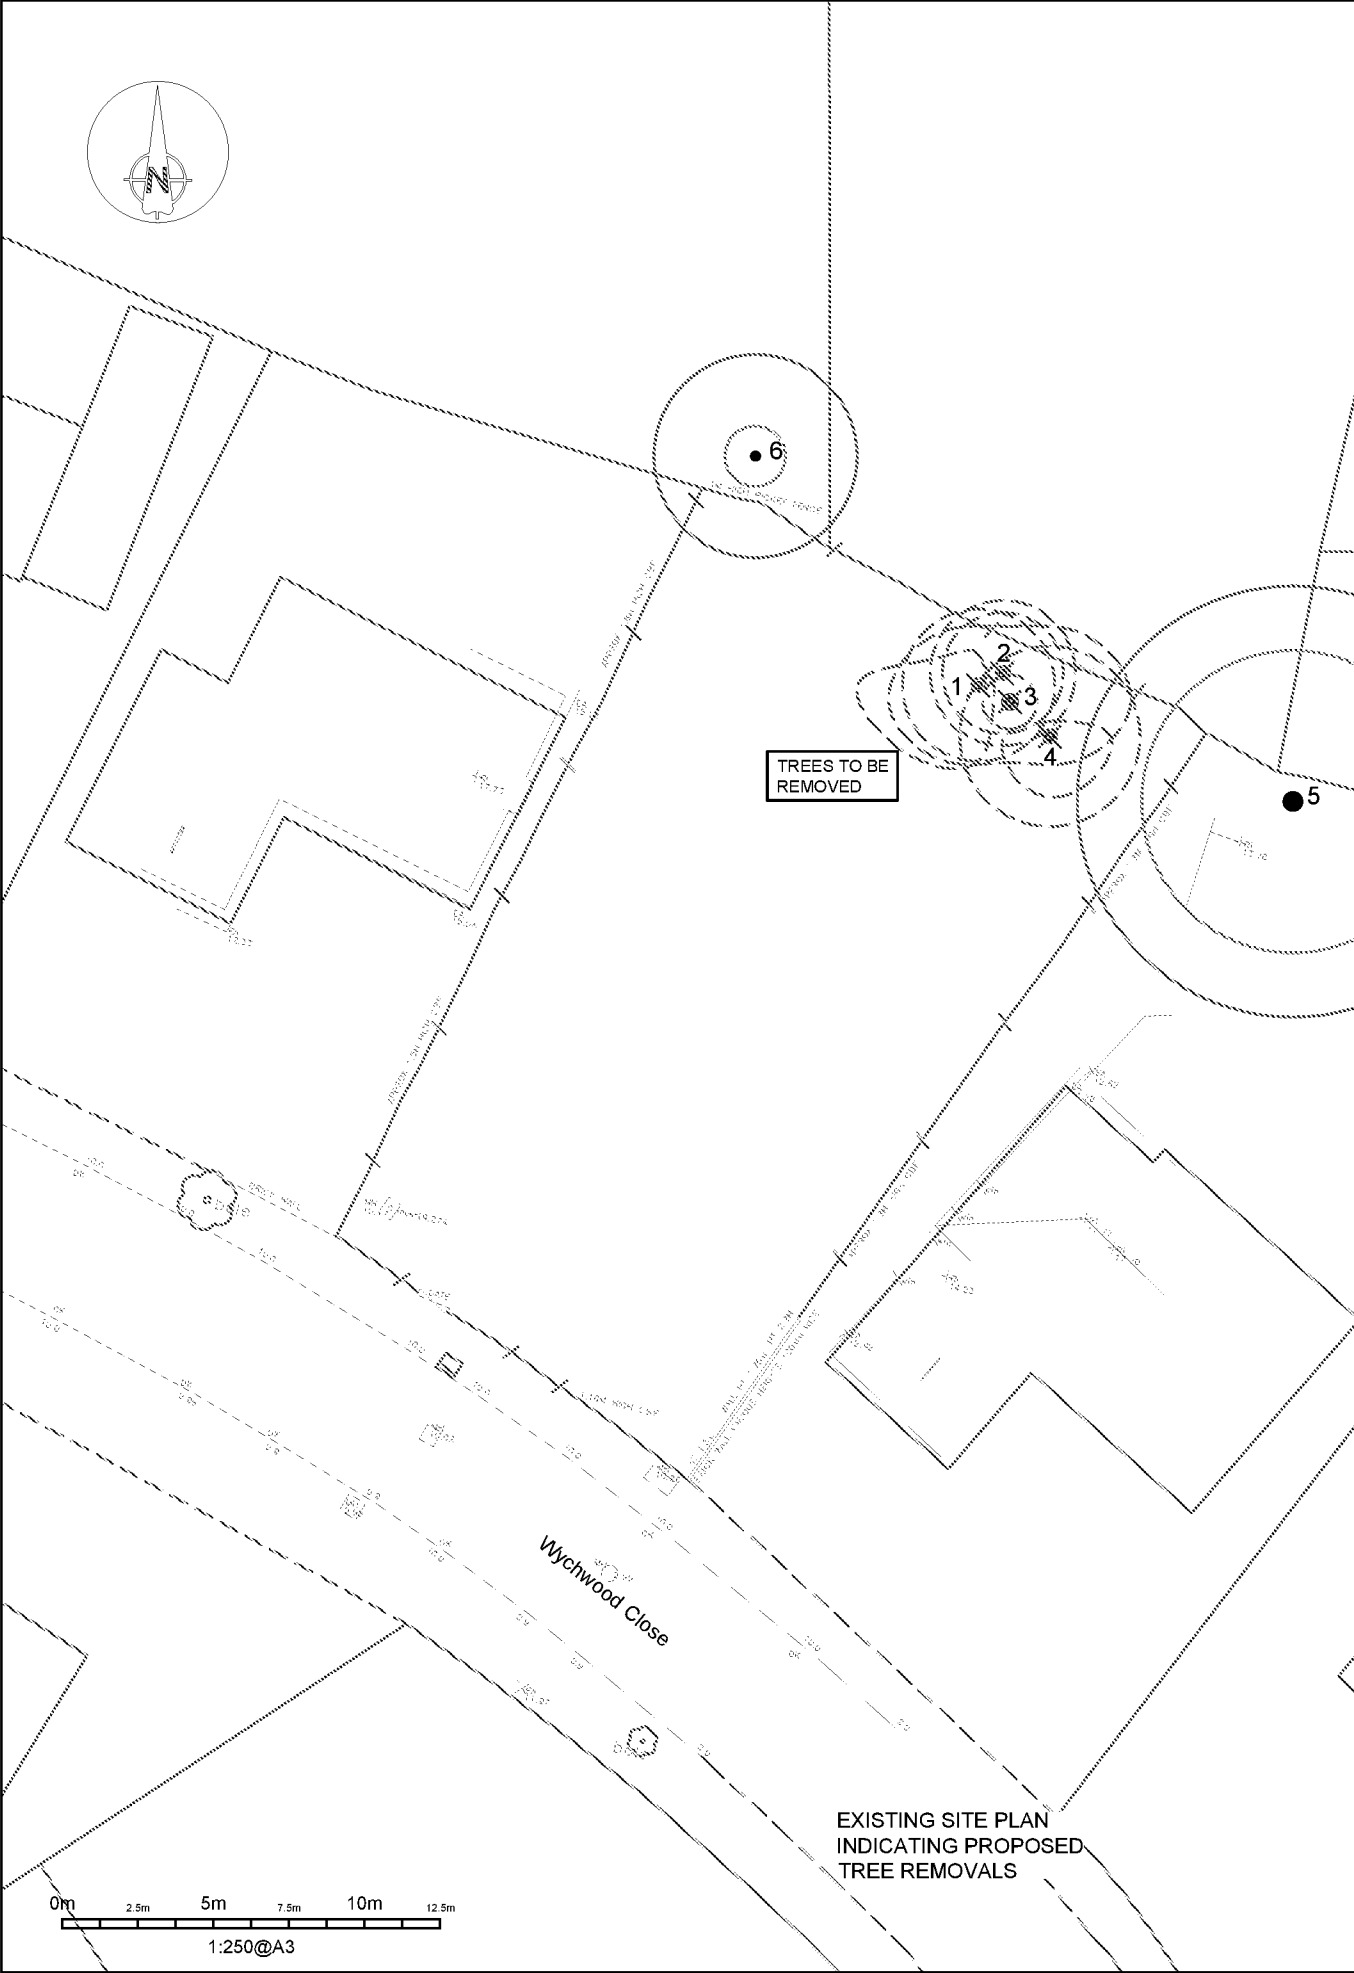


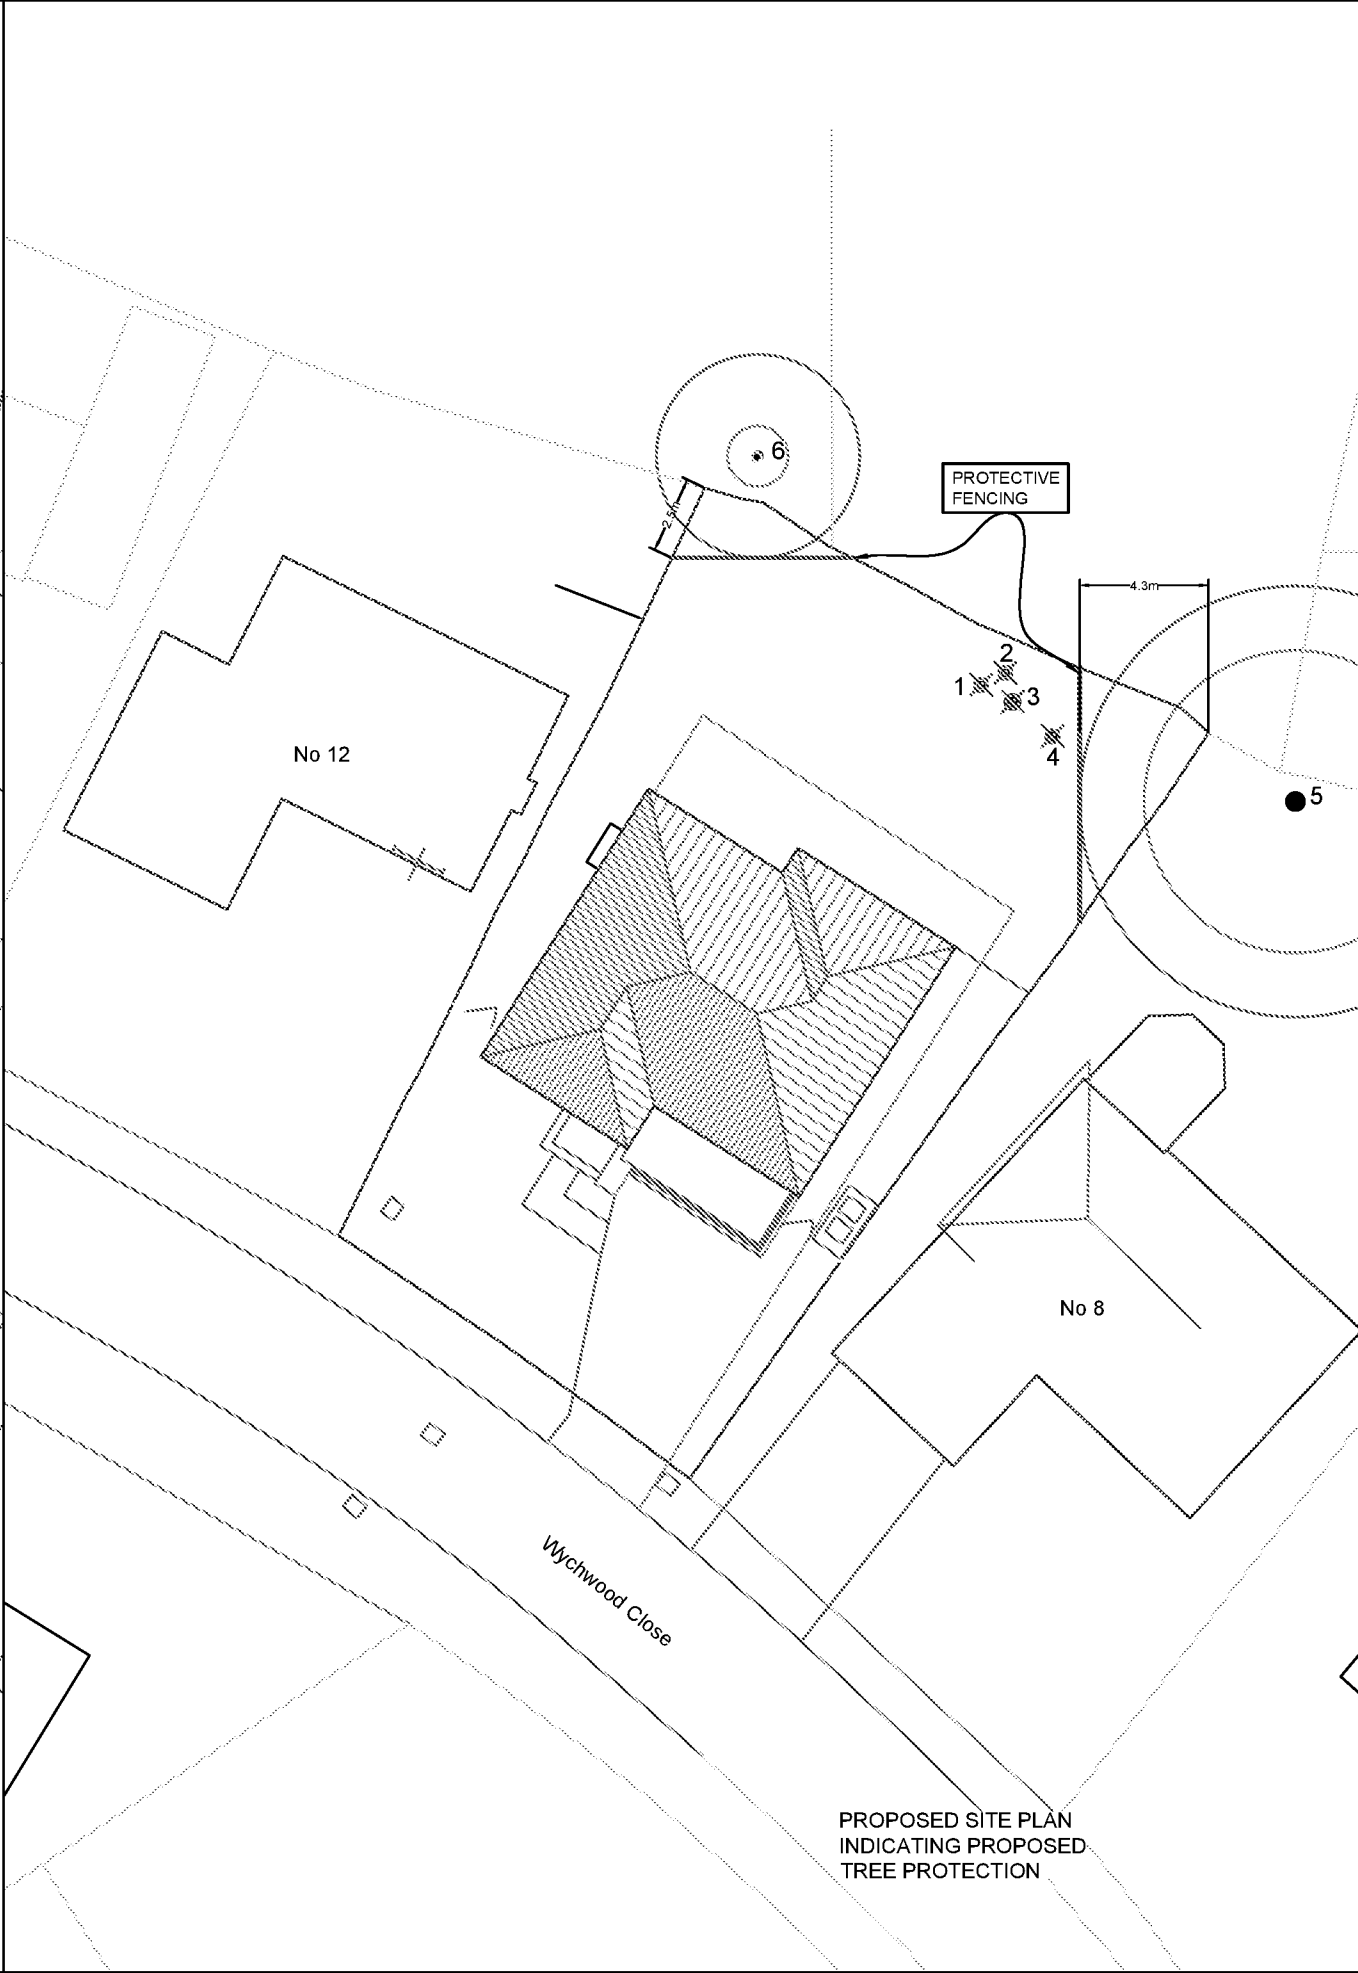

PROTECTIVE FENCING

To comprise of 2m tall welded mesh panels on rubber or concrete feet. Panels are to be joined together using a minimum of two anti-tamper couplers, installed so that they can only be removed from inside the fence. The panels should be supported on the inner side by stabiliser struts, which should be attached to a base plate and secured with ground pins.

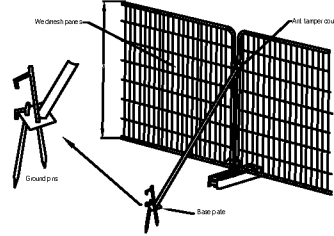

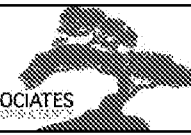

DAVID ARCHER ASSOCIATES

Project:

Land at Wychwood Close
Aldwick, Bognor Regis
West Sussex PO21 4DW

Client:

Mr Griffiths

Drawing:

TREE PROTECTION PLAN

Based on:

Proposed site plan

Drawing No:

TPP 01

Rev:

Date:

June 2018

Scale:

1:250 @ A3

Drawn:

MR

Tree nos.:

1

Canopies of trees:

Category 'B' RPA:

Category 'C' RPA:

Trees to be removed:

Protective fencing:

David Archer Associates
01273 597798
david@daa-architecture.co.uk

The original of this drawing was produced in colour – a monochrome copy should not be relied upon.

© If this drawing is copyright & must not be reproduced without consent from David Archer Associates.