




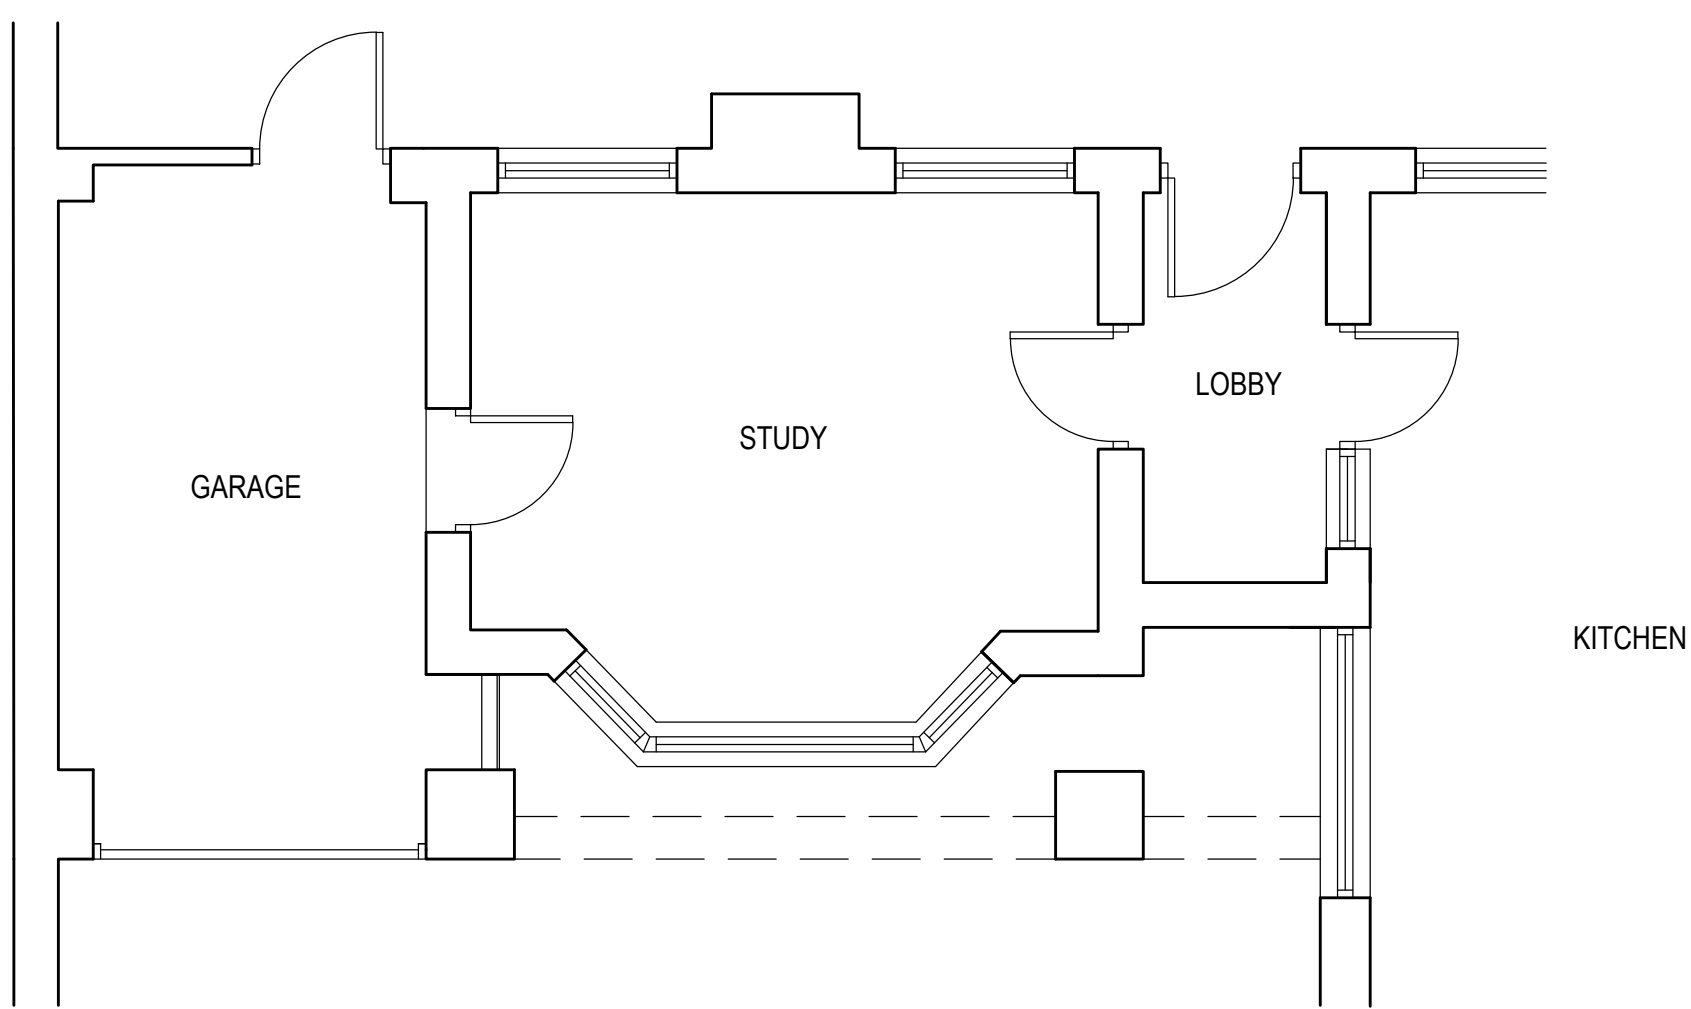


PART GROUND FLOOR PLAN EXISTING 1:50

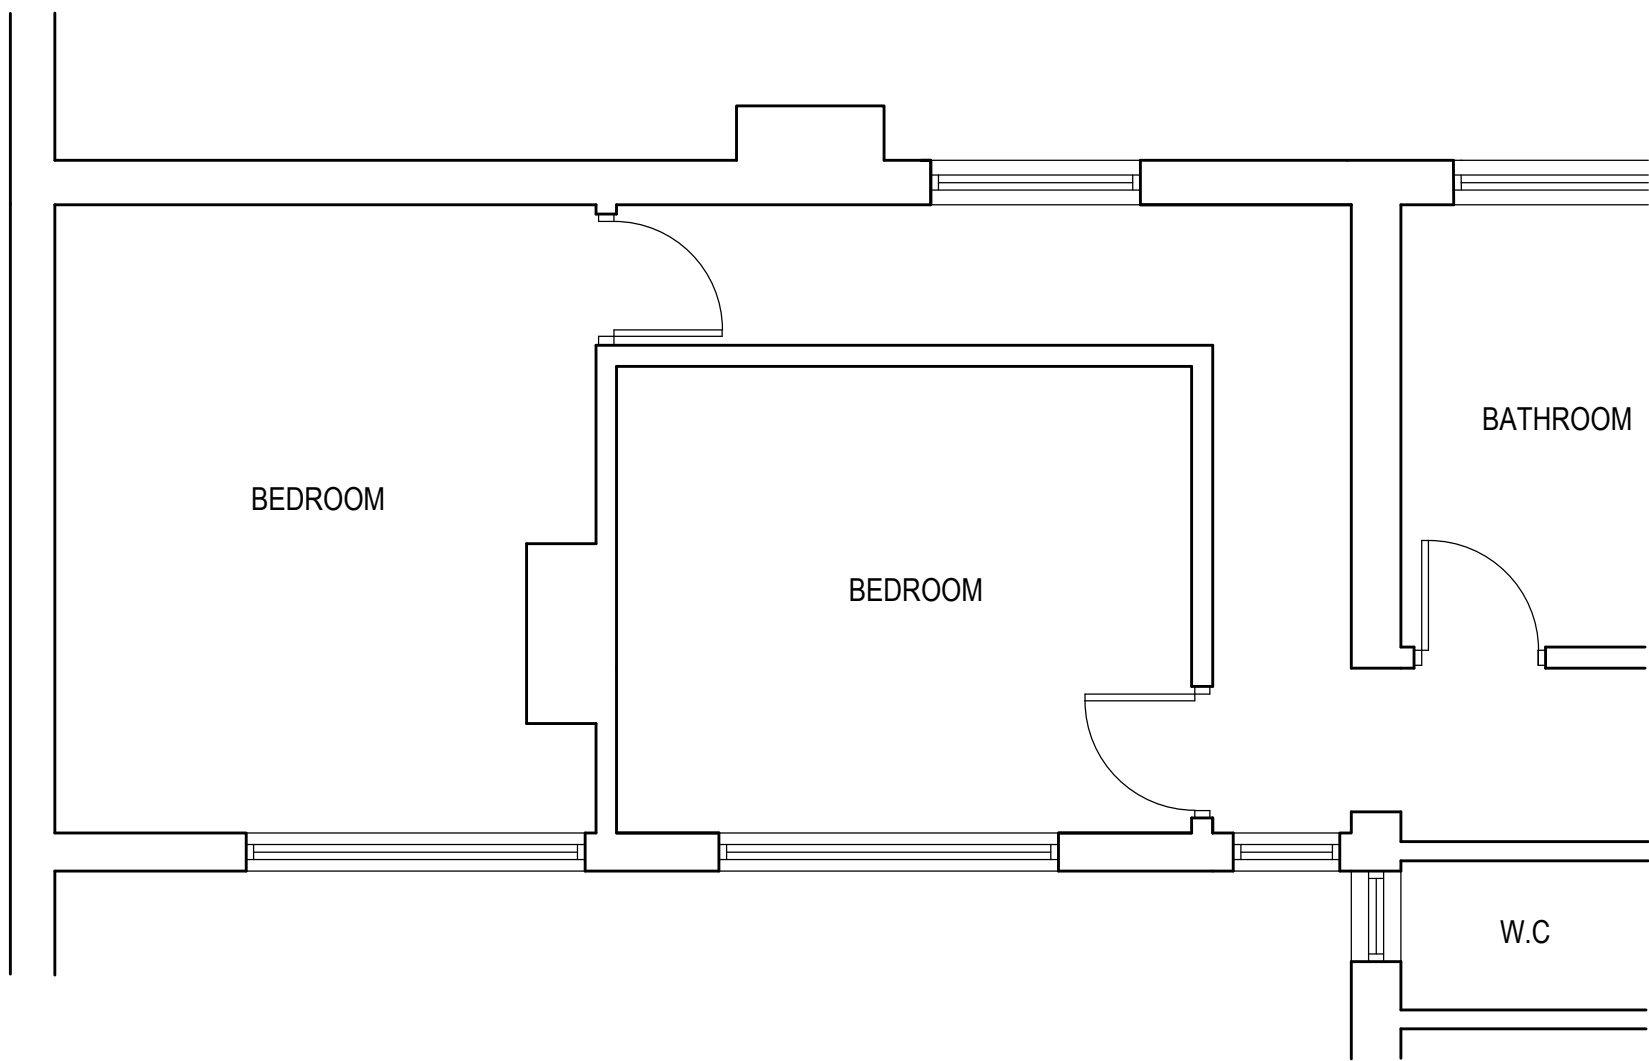


PART FIRST FLOOR PLAN EXISTING 1:50

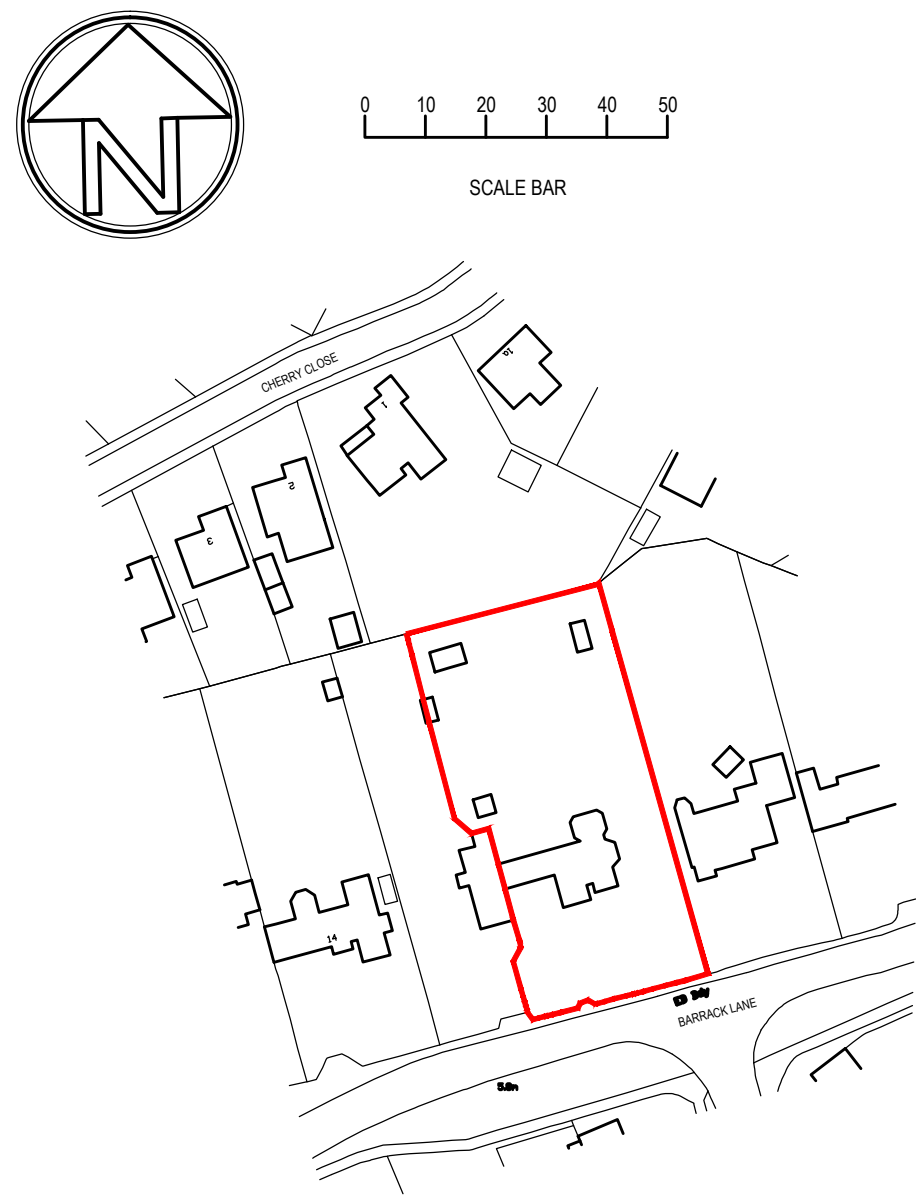


LOCATION PLAN 1:1250
Ordnance Survey Licence number 100022432

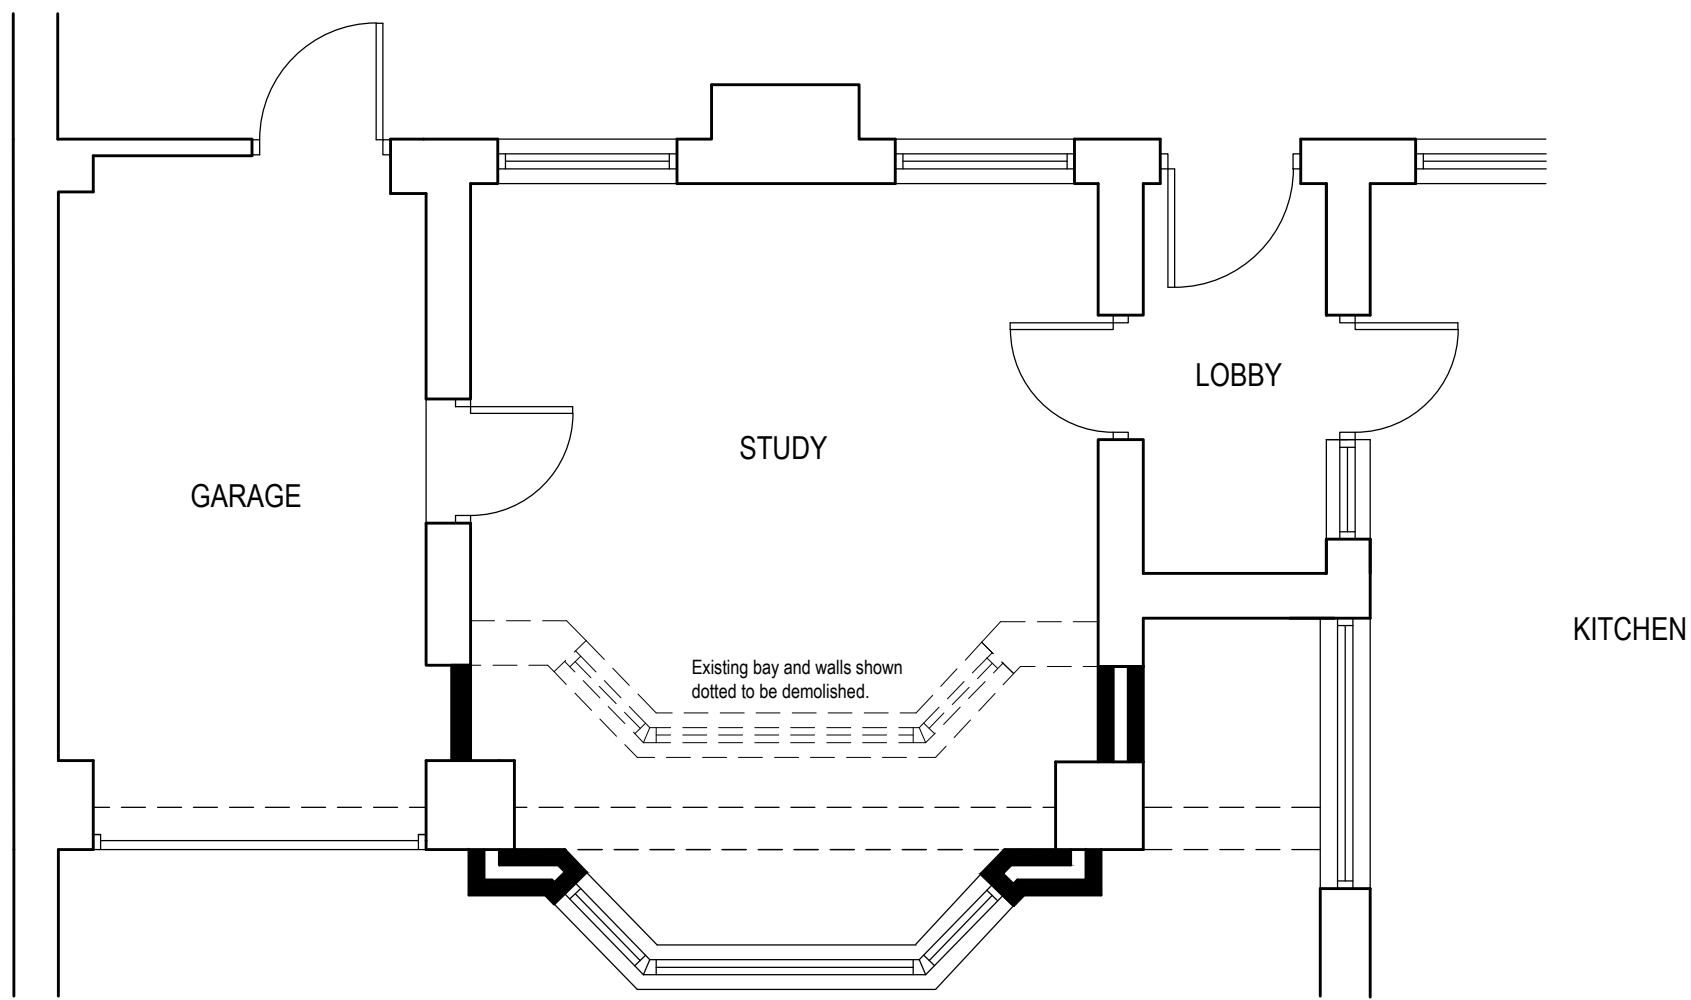

PART GROUND FLOOR PLAN PROPOSED 1:50

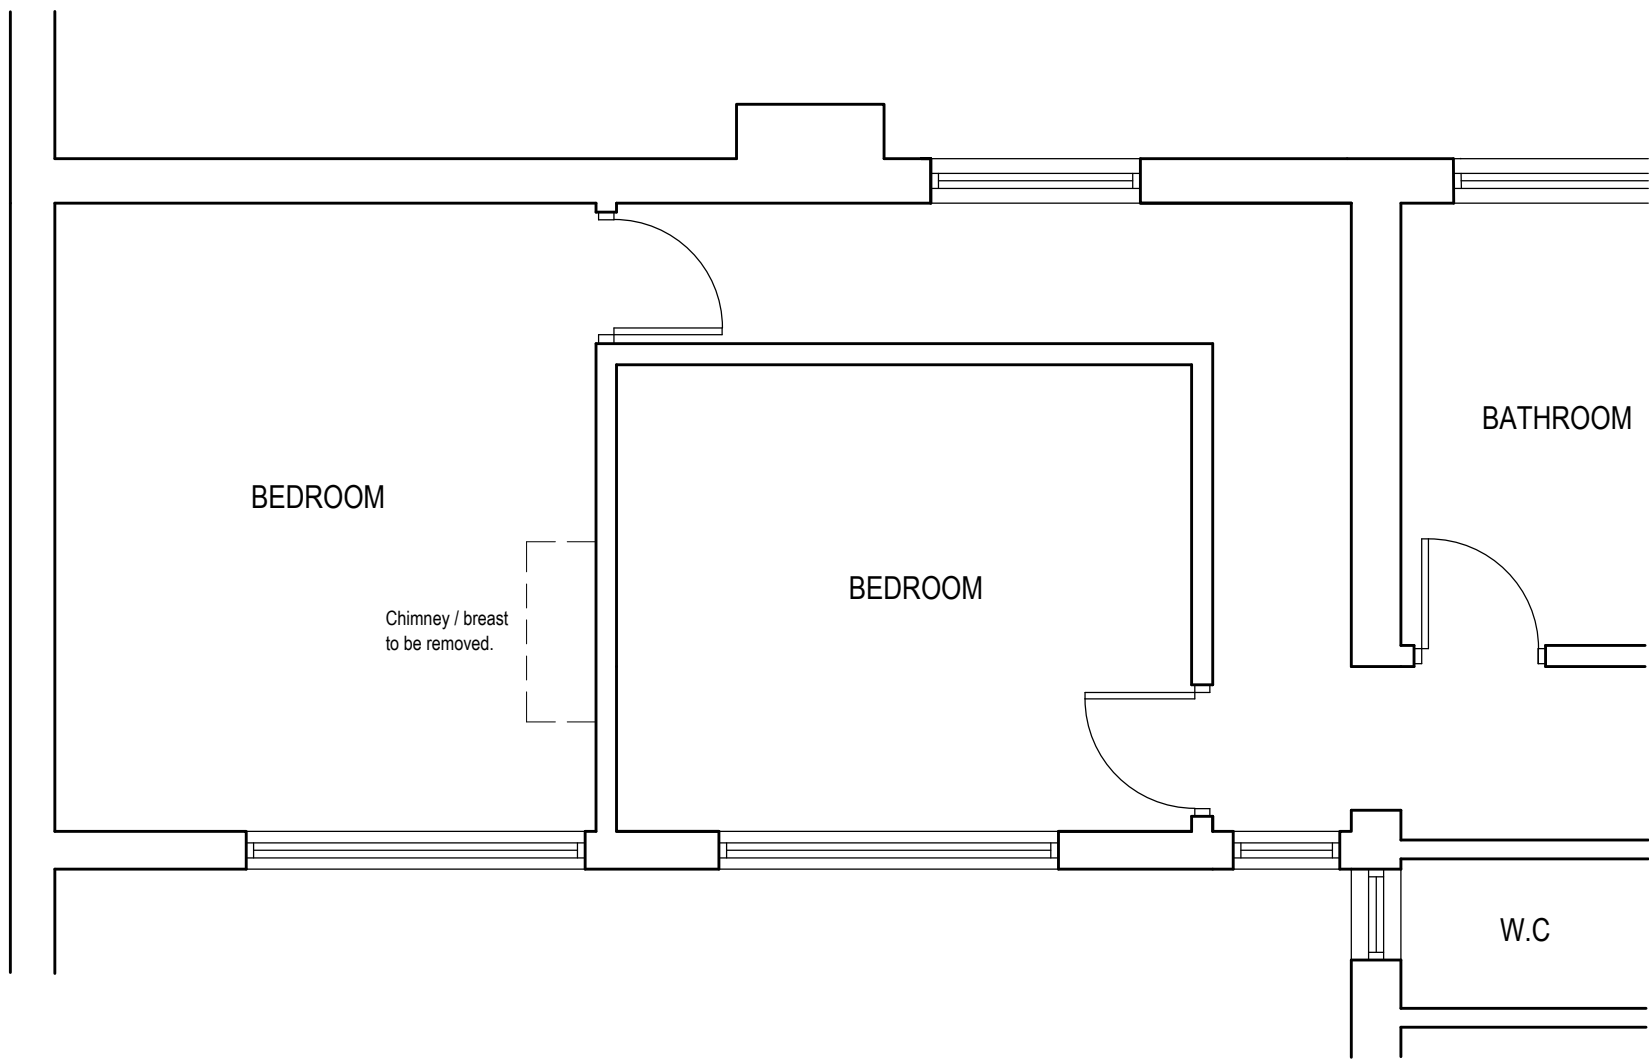


PART FIRST FLOOR PLAN PROPOSED 1:50

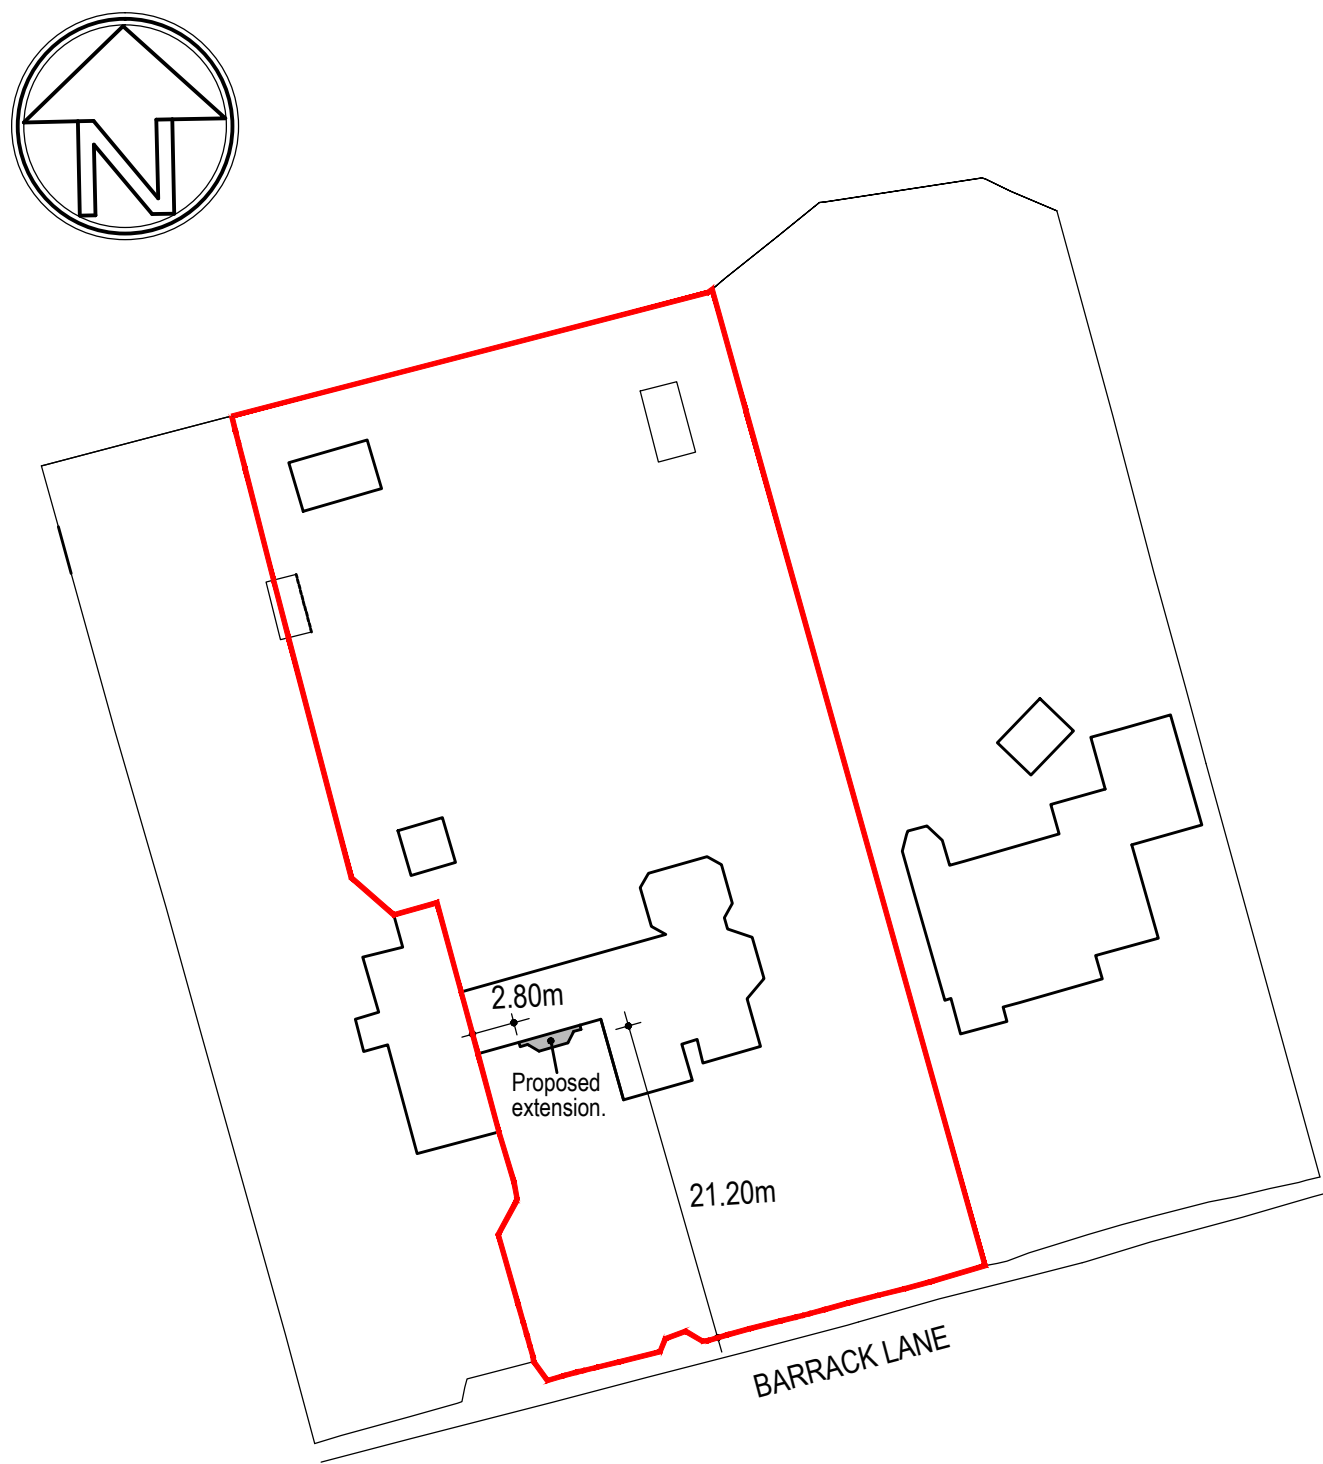

BLOCK PLAN 1:500
SCALE BAR



PART FRONT ELEVATION EXISTING 1:100
SIDE ELEVATION PROPOSED 1:100

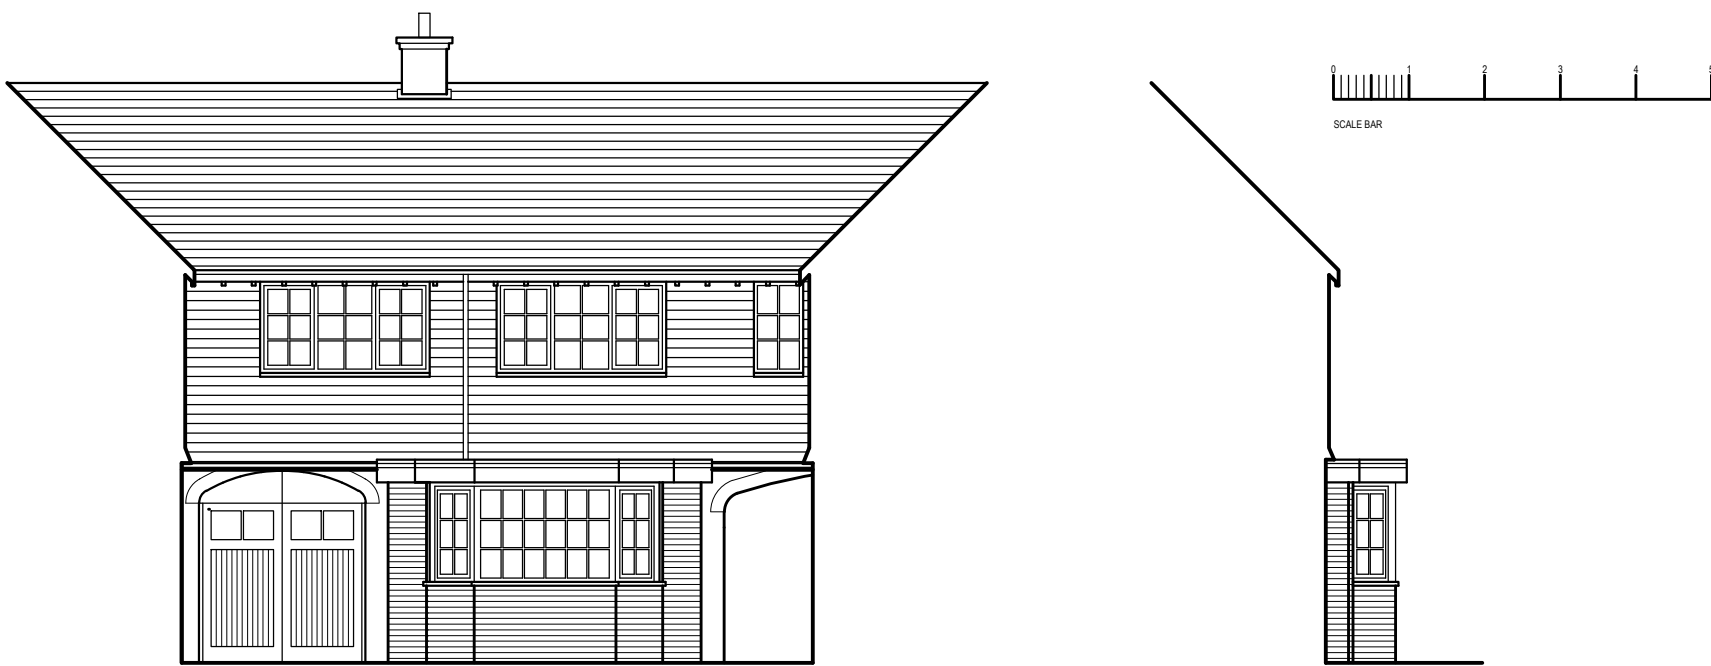

PART FRONT ELEVATION PROPOSED 1:100
SIDE ELEVATION PROPOSED 1:100

GENERAL
DO NOT SCALE FROM THIS DRAWING EXCEPT FOR PLANNING APPLICATION PURPOSES. ALL DIMENSIONS TO BE CHECKED ON SITE PRIOR TO COMMENCEMENT OF WORK. ALL DIMENSIONS RELATING TO SUB-CONTRACTORS OR SUPPLIERS WORK MUST BE CHECKED AND AGREED BETWEEN THE CONTRACTOR AND THE SUB-CONTRACTORS AND SUPPLIERS. ALL DIMENSIONS ARE IN MILLIMETRES. IF IN DOUBT ASK.
ALL WORKS OR MATERIALS INDICATED ON THE DRAWING ARE TO BE TO THE LATEST BRITISH STANDARDS AND ARE TO BE CARRIED OUT IN ACCORDANCE WITH THE RELEVANT CODES OF PRACTICE OR RECOGNISED TRADE ASSOCIATION RECOMMENDATIONS AND PUBLICATIONS.
THIS DRAWING TO BE READ IN CONJUNCTION WITH ALL RELEVANT DRAWINGS AND SPECIFICATIONS OF OTHER CONSULTANTS. ANY DISCREPANCIES TO BE BROUGHT TO THE ATTENTION OF THE PROJECT MANAGER.

REV	DRAWN	DATE	DESCRIPTION
CLIENT			
Pat Woodward			
SITE ADDRESS			
10 Barrack Lane, Bognor Regis, West Sussex, PO21 4BZ			
DRAWING TITLE			
Extension to Ground Floor Study Existing Plans and Elevations Proposed Plans and Elevations			
SCALE			
As shown			
DATE			
June 2018			
REFERENCE			
10 Barrack Lane			
DRAWING No.			REV.
001			