

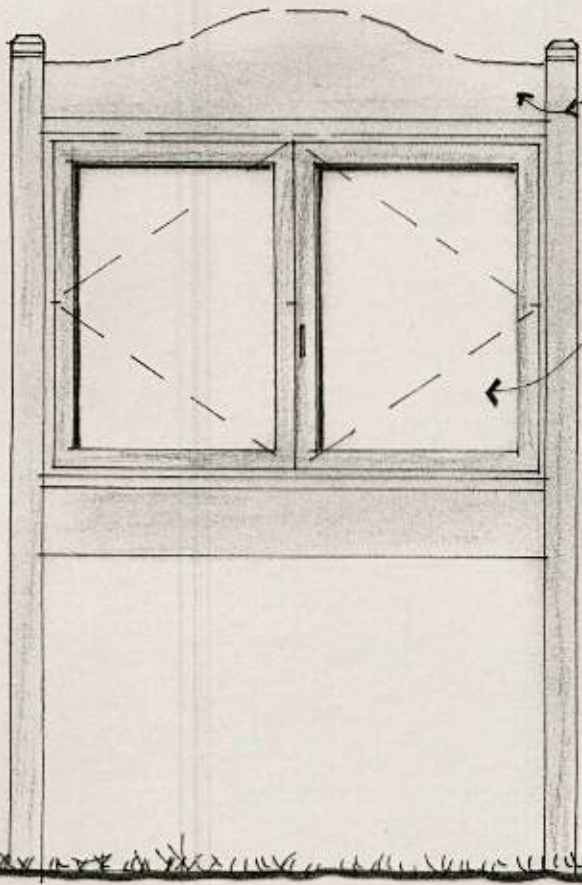


FRONT ELEVATION 1:20

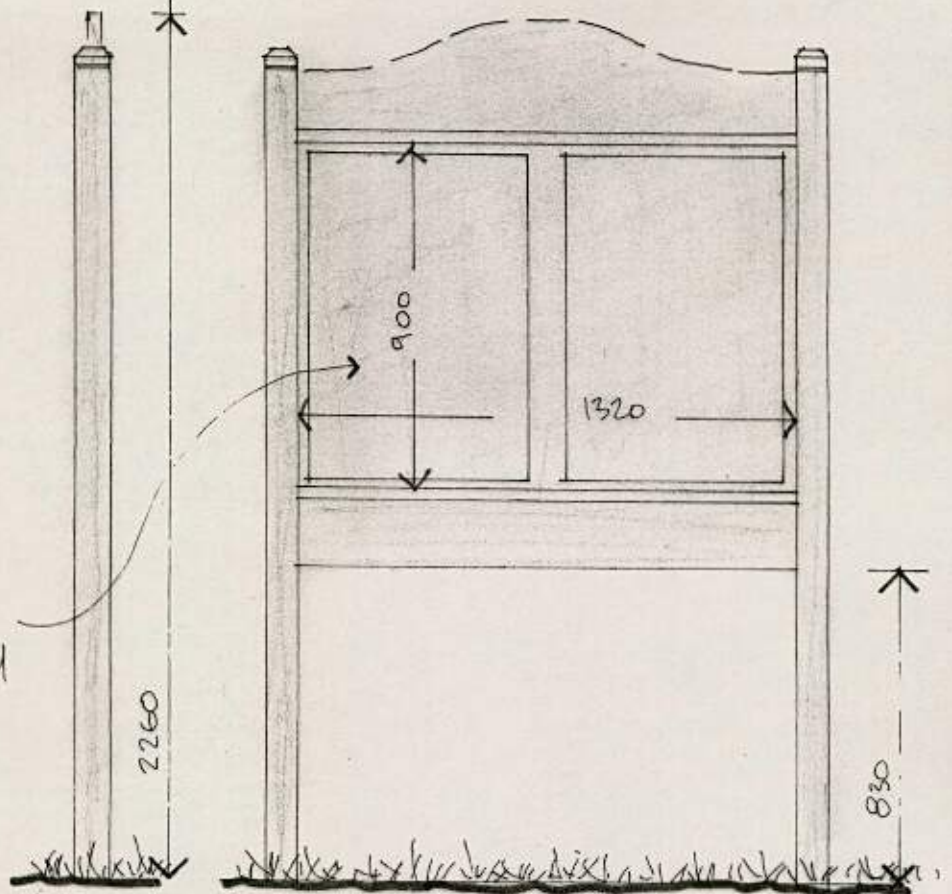


SIDE EL.

REAR ELEVATION.

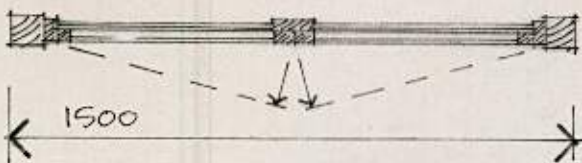


PLAN 1:20

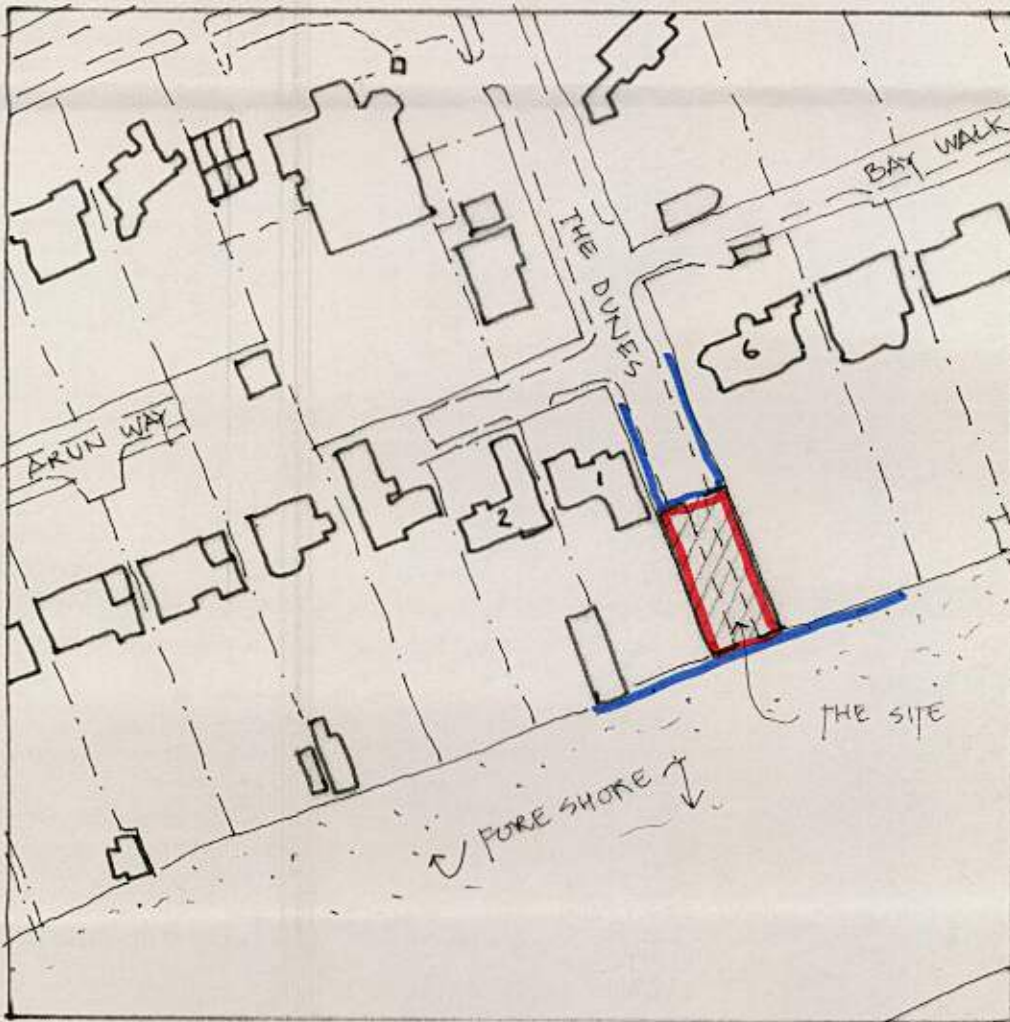

LOCATION PLAN 1:1250

REV	DATE	DETAILS

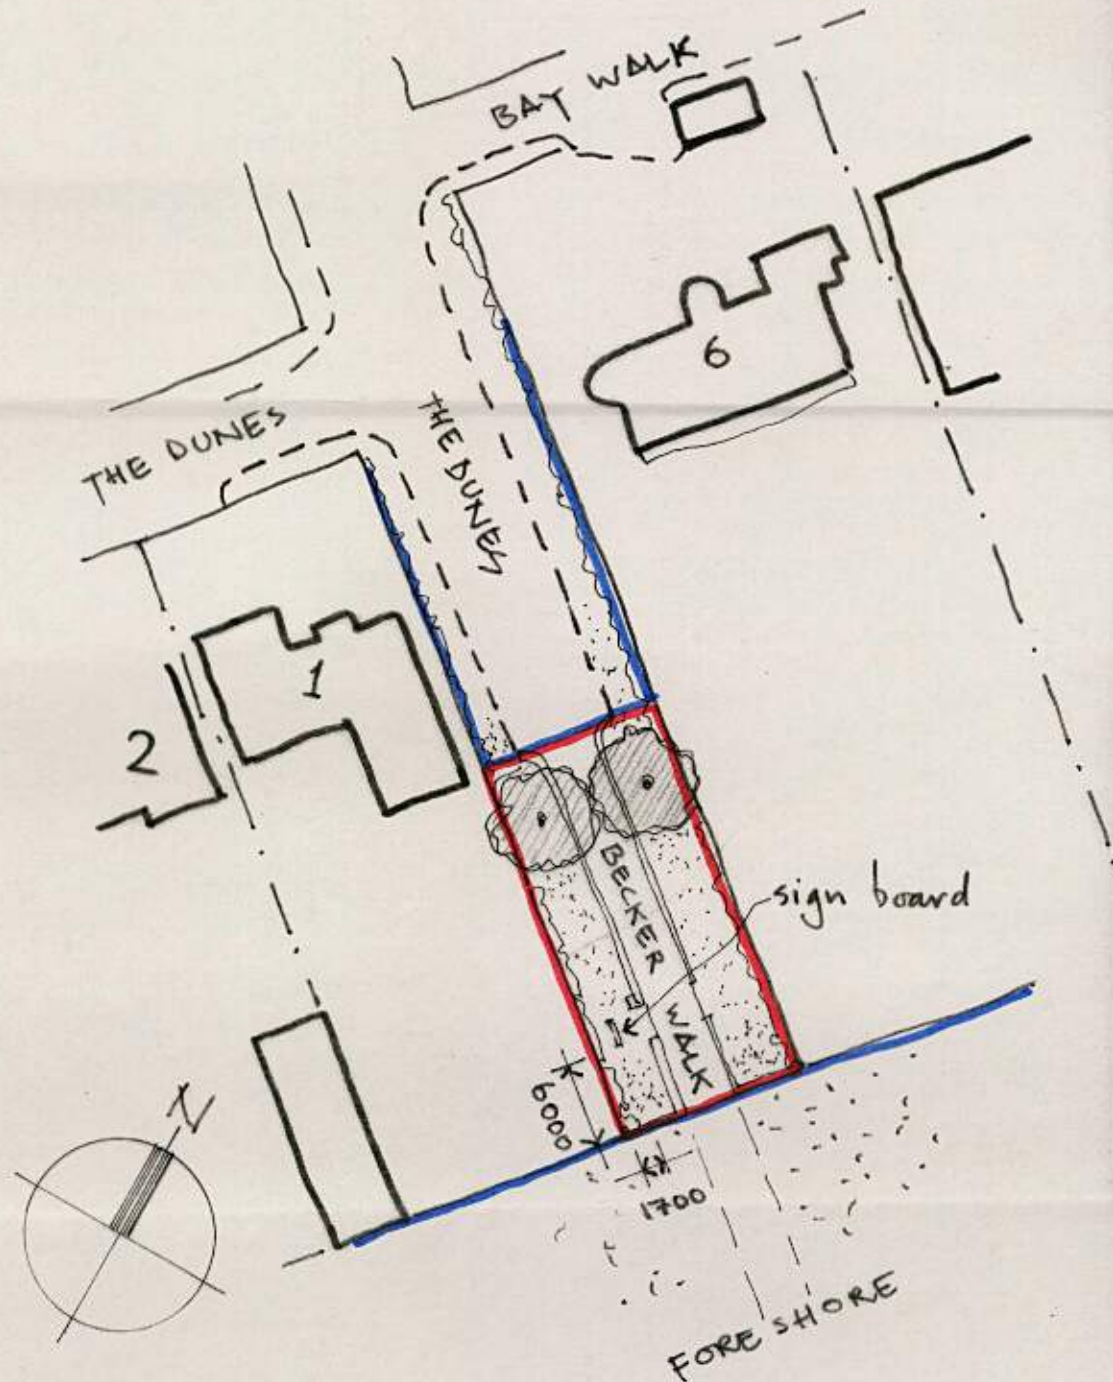

BLOCK PLAN 1:500

DRAWINGS ARE NOT TO BE SCALED. FIGURED DIMENSIONS ONLY ARE TO BE WORKED TO.

ALDWICK BAY COMPANY Ltd.
COAST GUARDS PARAPE
BARRACK LANE
ALDWICK PO21 4DX

DRAWING: PLANNING APPLICATION

SCALE: AS SHOWN

DATE: 12-2013

PROJECT: COMMUNITY SIGN BOARD

JOB NO. ABC-100

DRG. NO: 01