




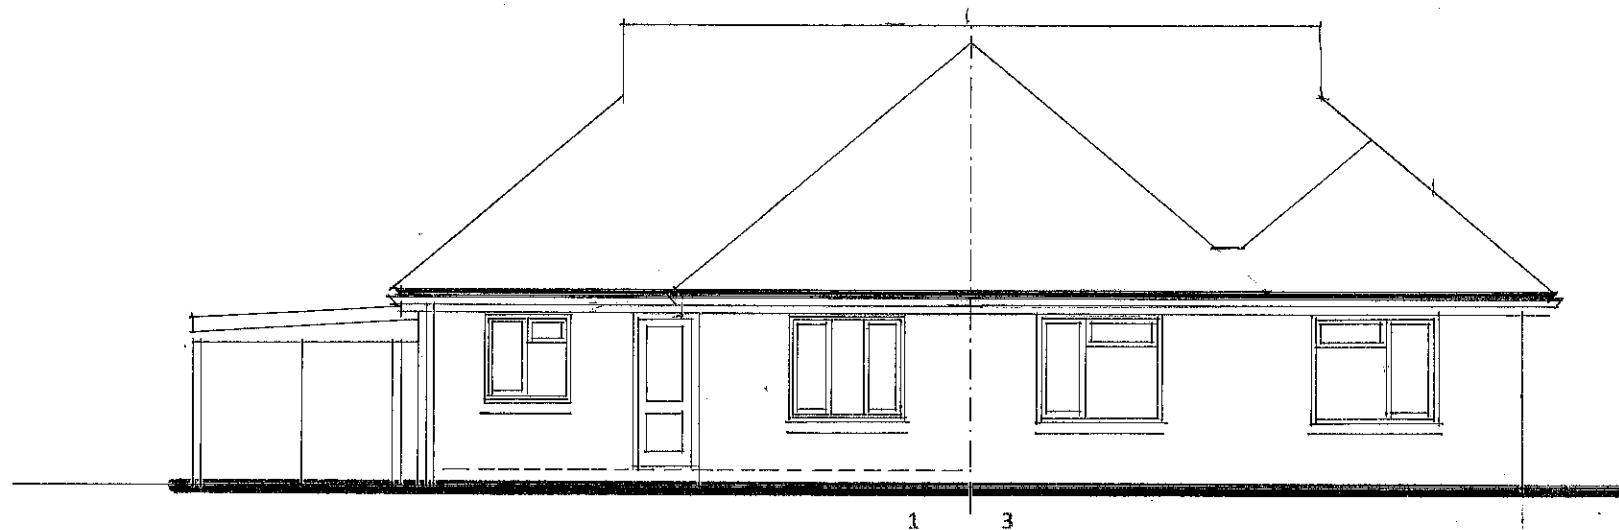

SOUTH WEST ELEVATION
TO HEGHBROK WAY

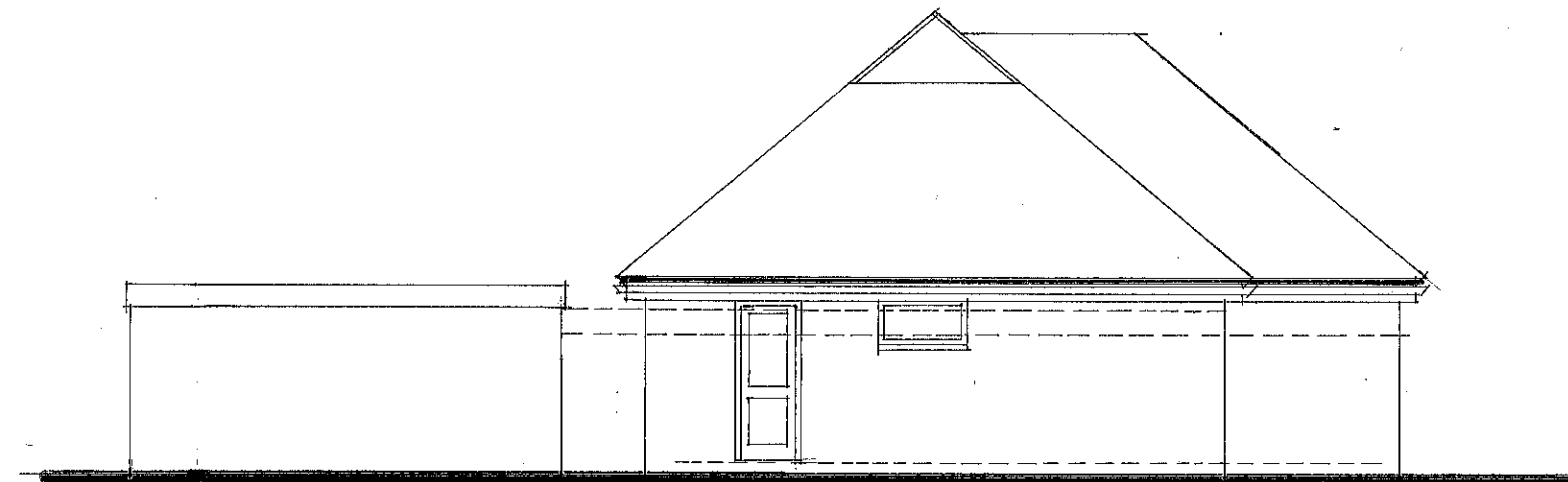

NORTHWEST ELEVATION

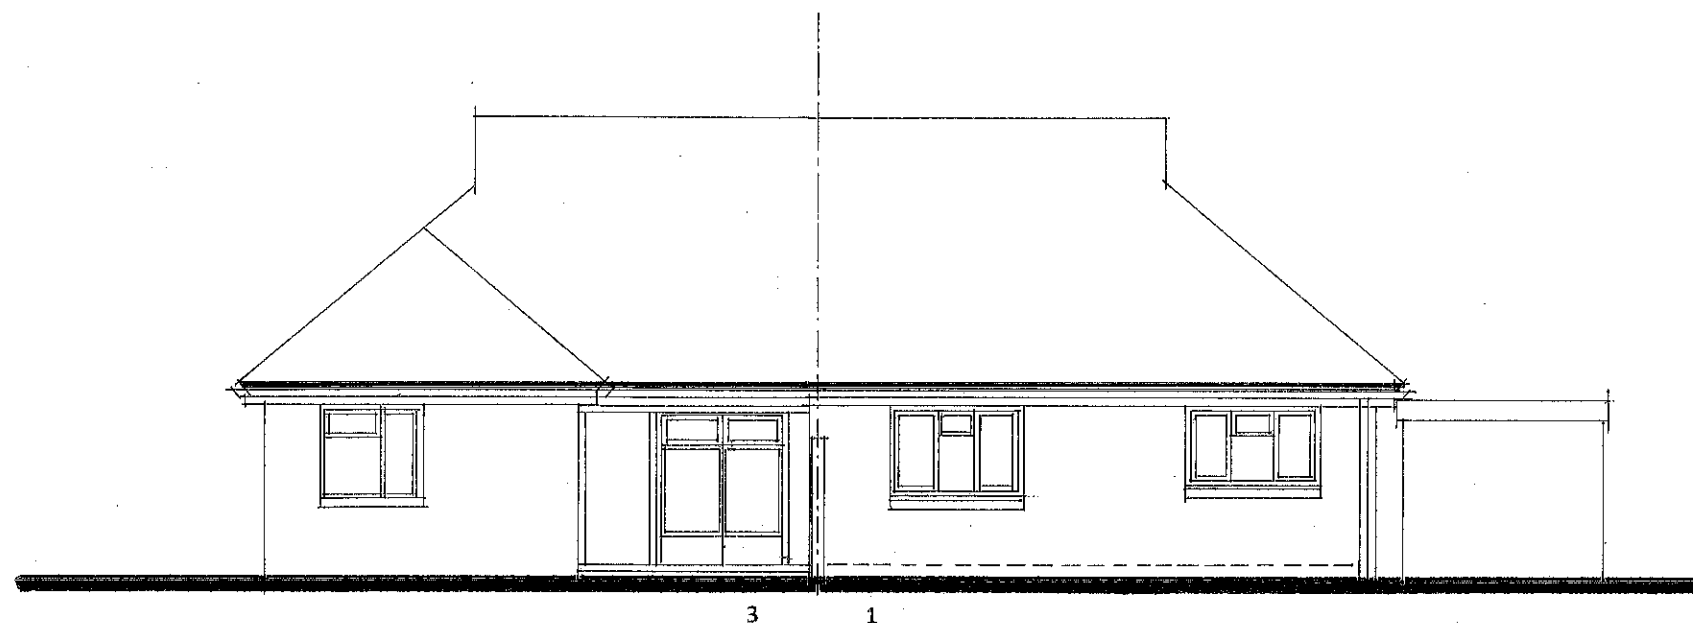

NORTH EAST ELEVATION
TO REAR GARDEN

NOTES

This drawing is the copyright of the Architect and must not be reproduced or used without the Architect's permission. Figured dimensions are to take precedence over scaled dimensions. The Contractor is responsible for checking all figured dimensions on drawings against actual site dimensions. Scaled dimensions are not to be used for construction and setting out purposes. Any discrepancies are to be reported to the Architect. This drawing should be read in conjunction with schedules, specifications and engineers drawings and details where applicable.

DAVID BENNETT ARCHITECTS

THE OLD COTTAGE
10 VICARAGE LANE, FELPHAM
WEST SUSSEX PO22 7EA
tel: 01243 842619 and 07932 757144
e-mail: davidbennettarch@excite.com

CLIENT

MR AND MRS J WILCOX

PROJECT

EXTENSION AND ALTERATIONS TO
1 HEGHBROK WAY
BOGNOR REGIS PO21 2RF

DRAWING TITLE

SURVEY ELEVATIONS

SCALE

1/100 at A3

REFERENCE

11264/03