


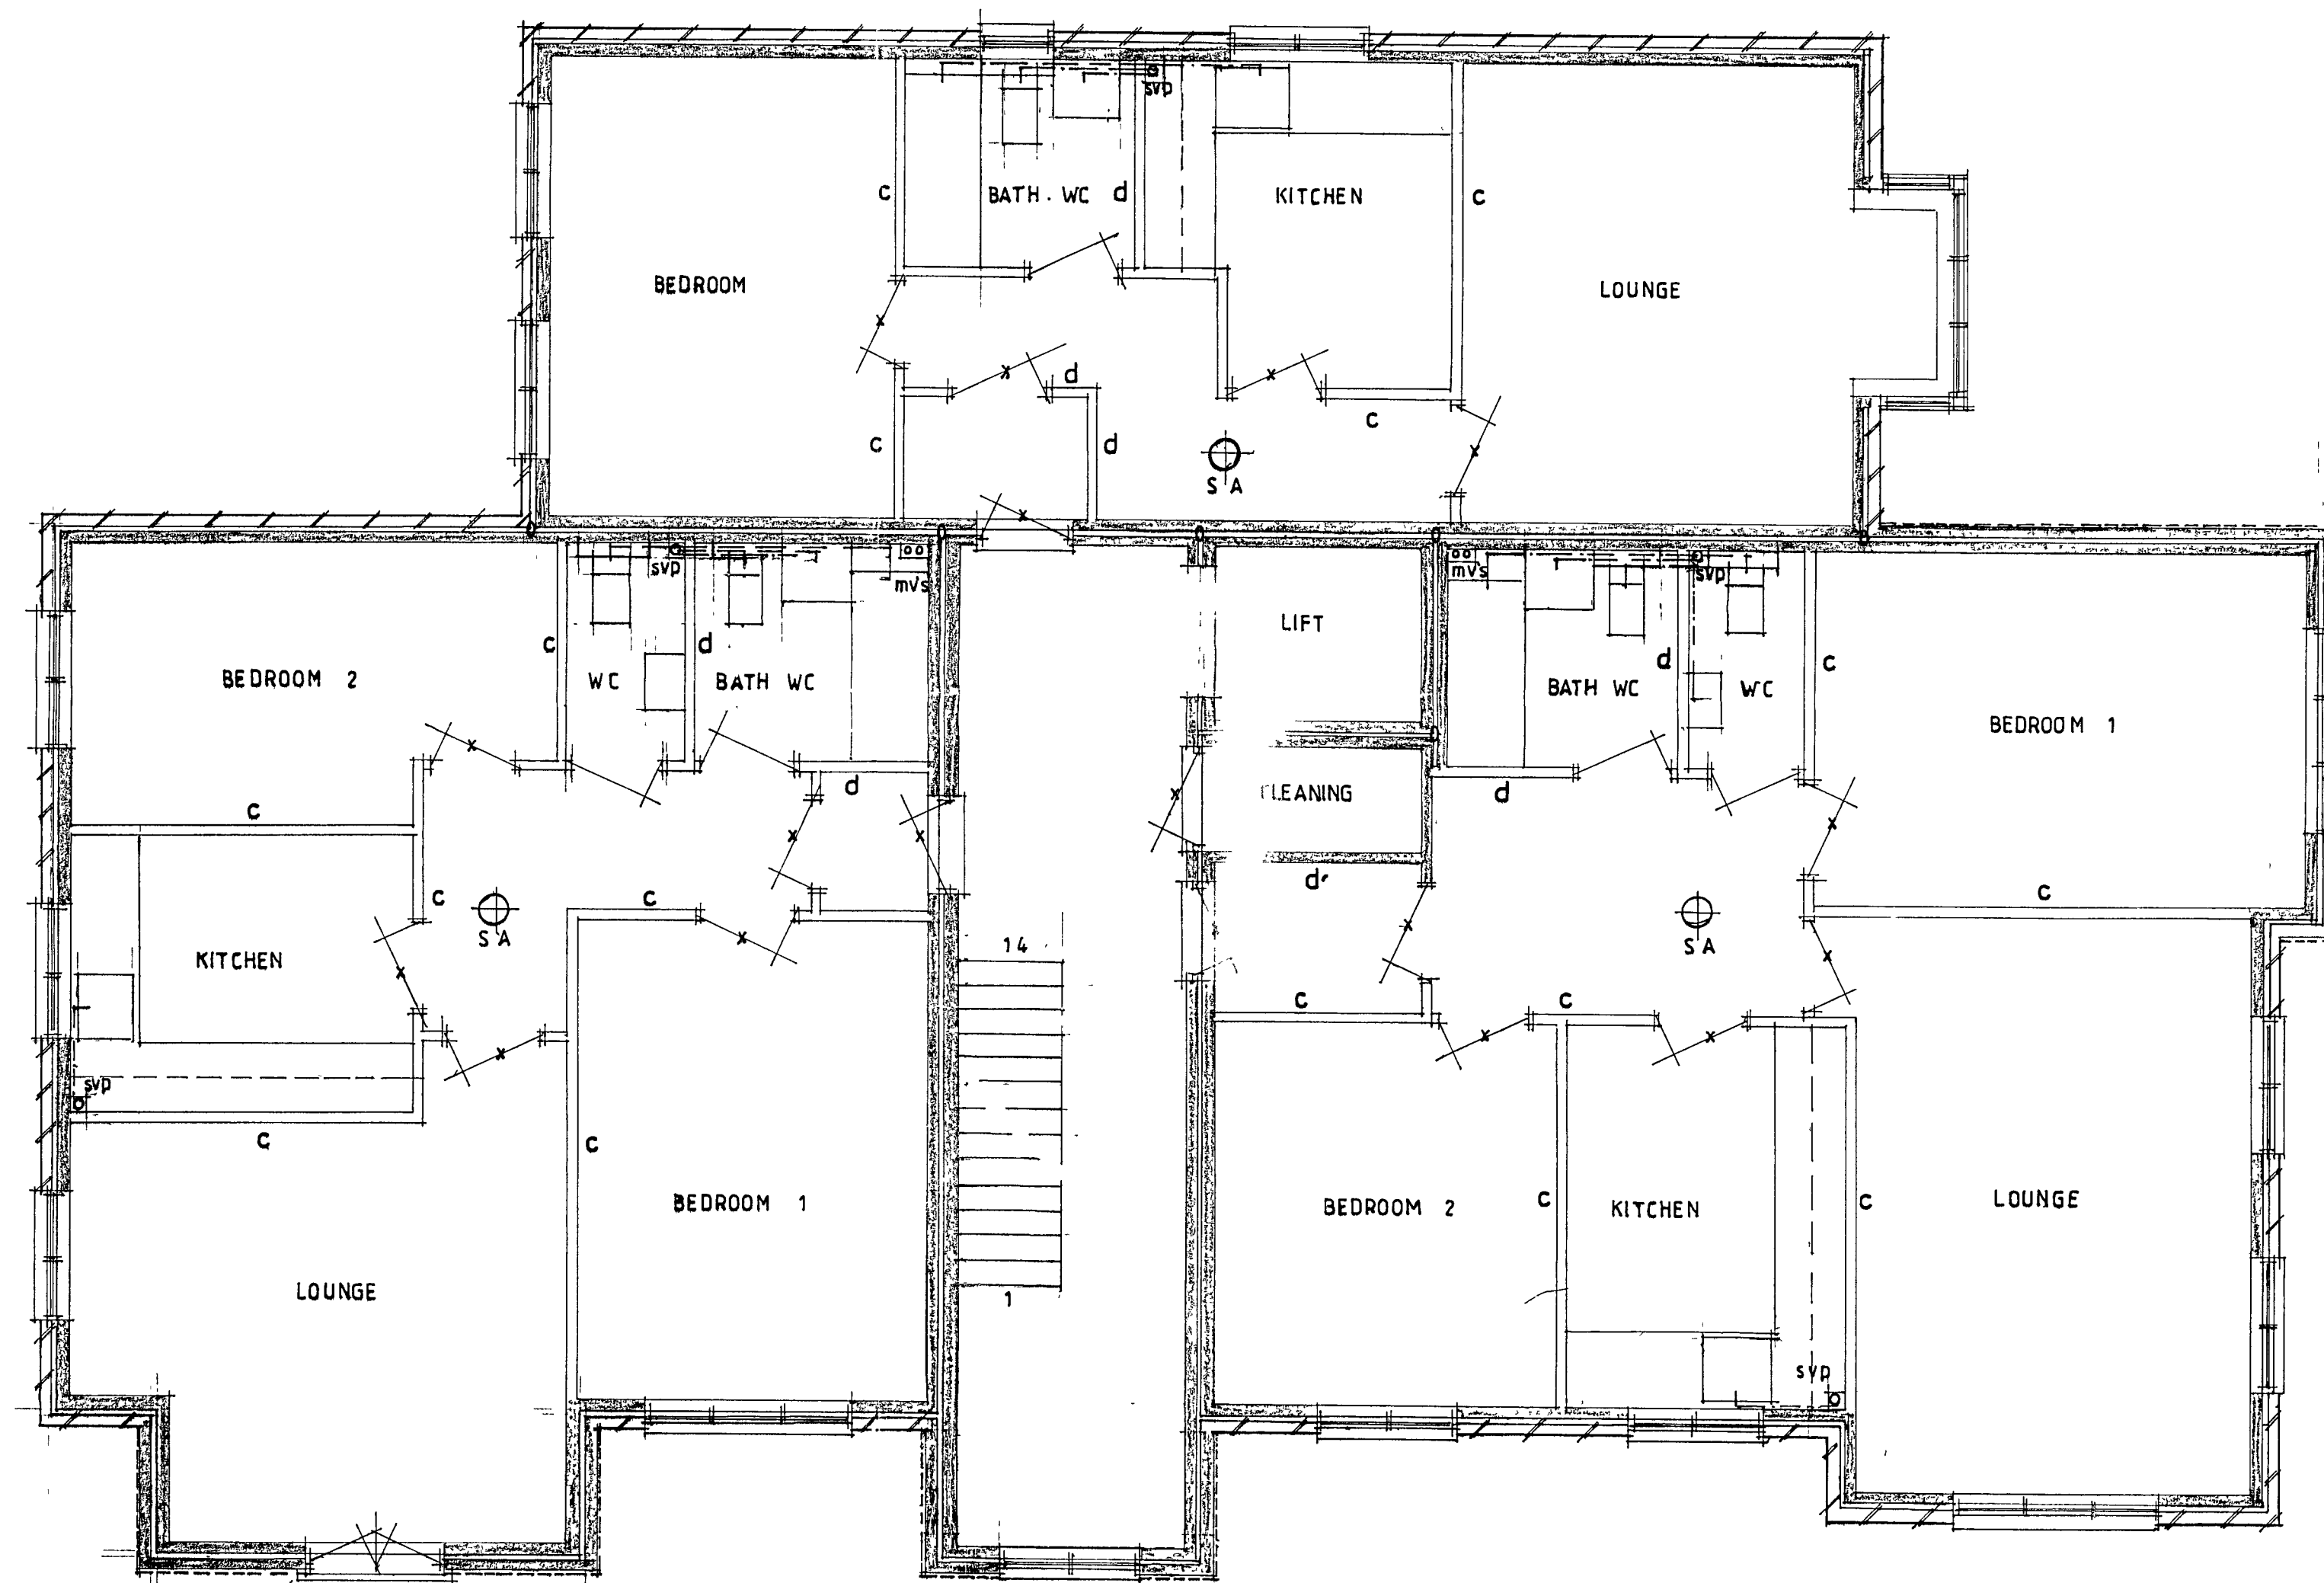

ARUN DISTRICT COUNCIL				
No.	AW	202	06	
RECEIVED				
8.9.06				

proposed flats
Princess Avenue
ALDWICK
for
B5 Limited

first floor plan

PLAN NO 606/2
SCALE 1:50
DATE 08/06

DAVID J BROOKWELL
99 WESTMINSTER DRIVE
ALDWICK BOGNOR REGIS
tel no 01243 264928