


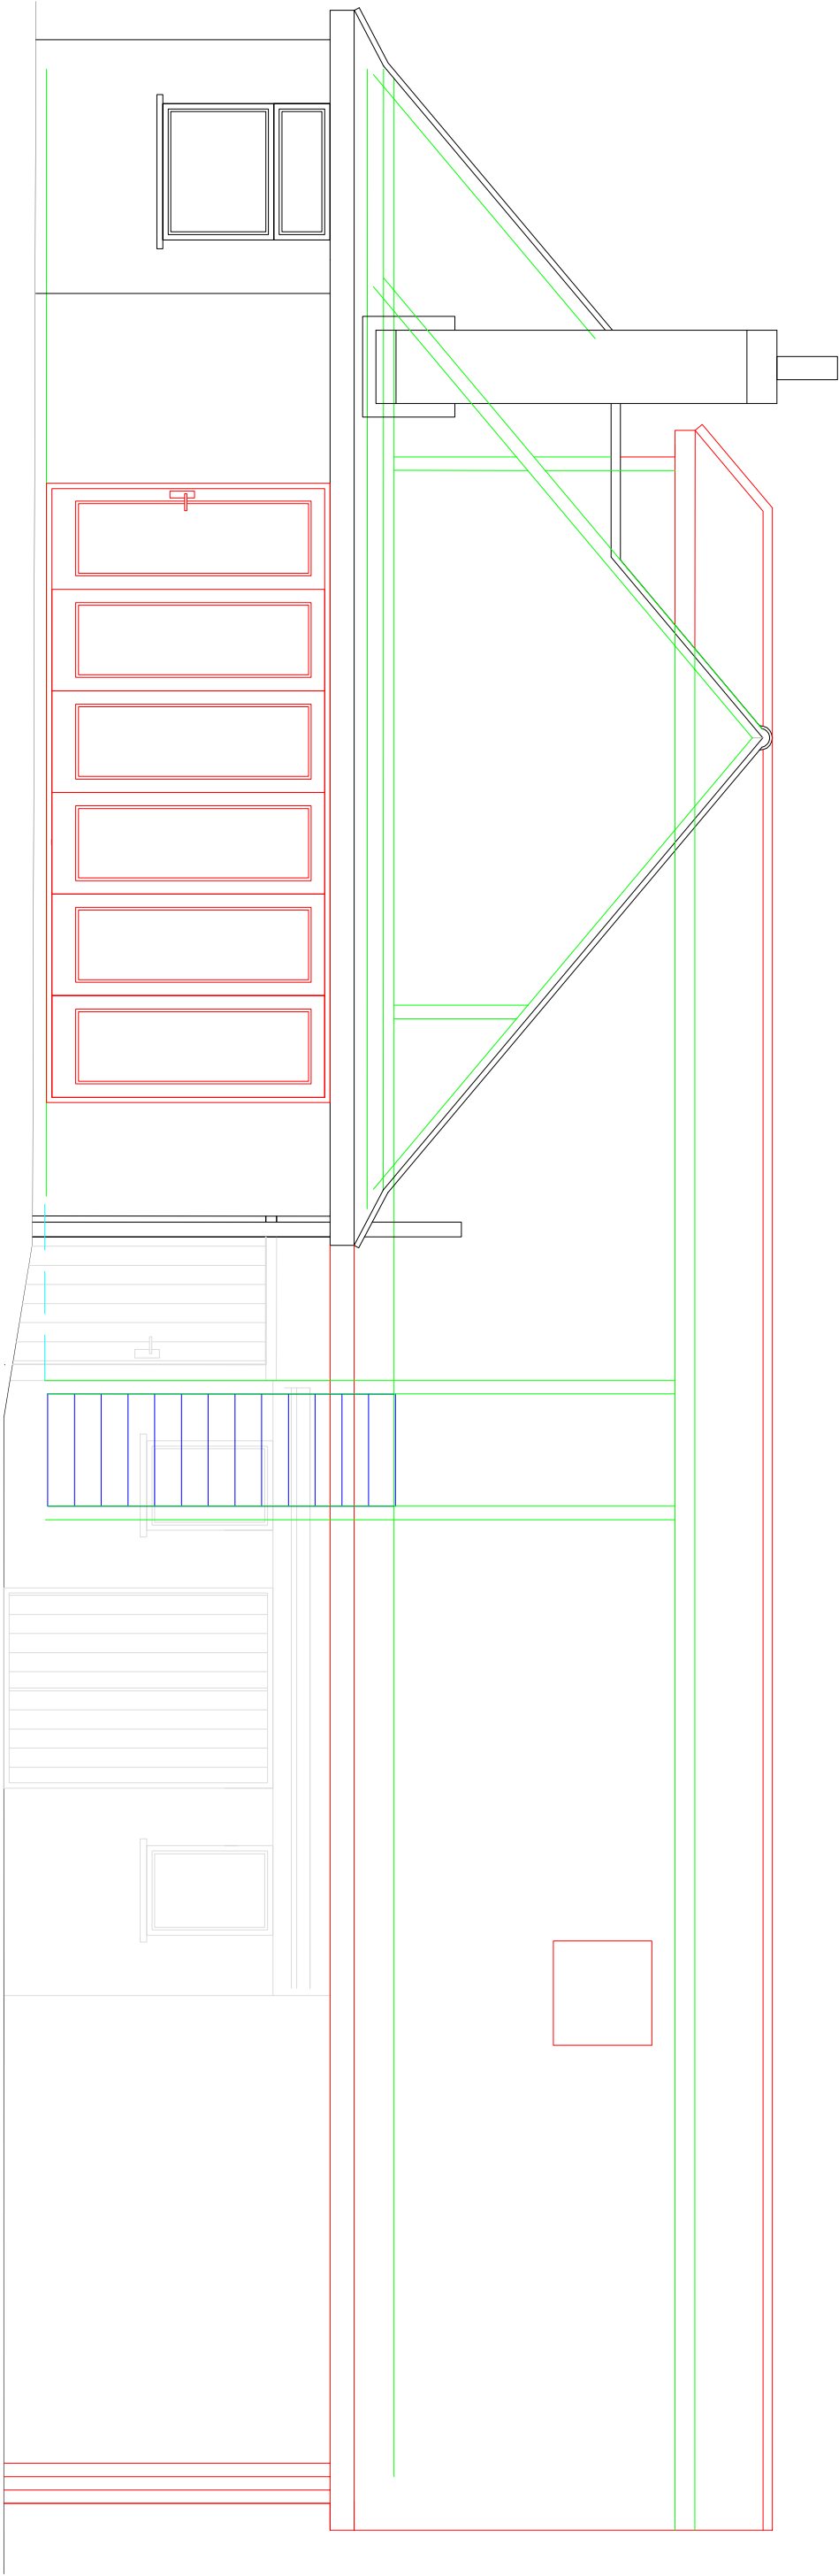

Section Through Rear Elevation(south)

SCALE 1:50