



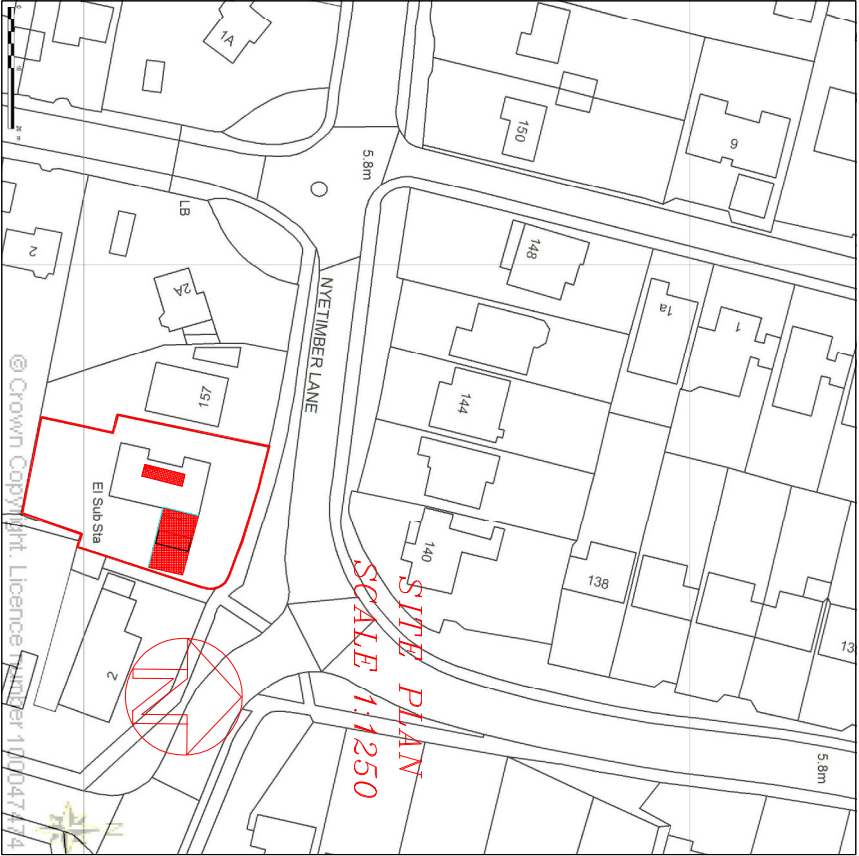


© Crown Copyright Licence number 100047474

Front Elevation(north)

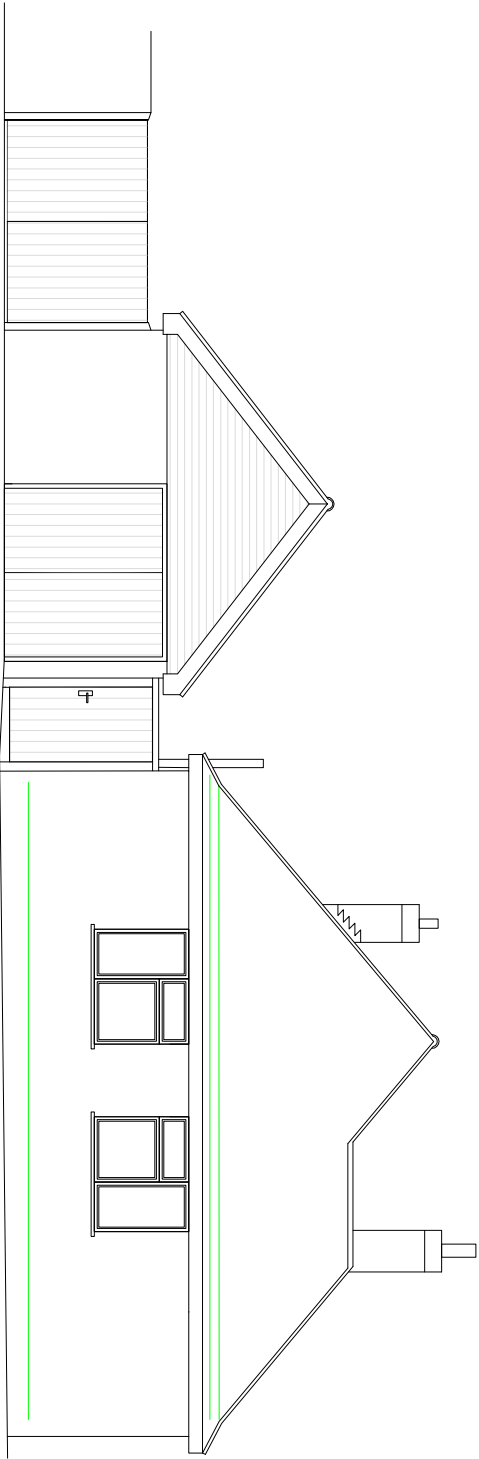

SCALE 1:100

Proposed Front Elevation(north)

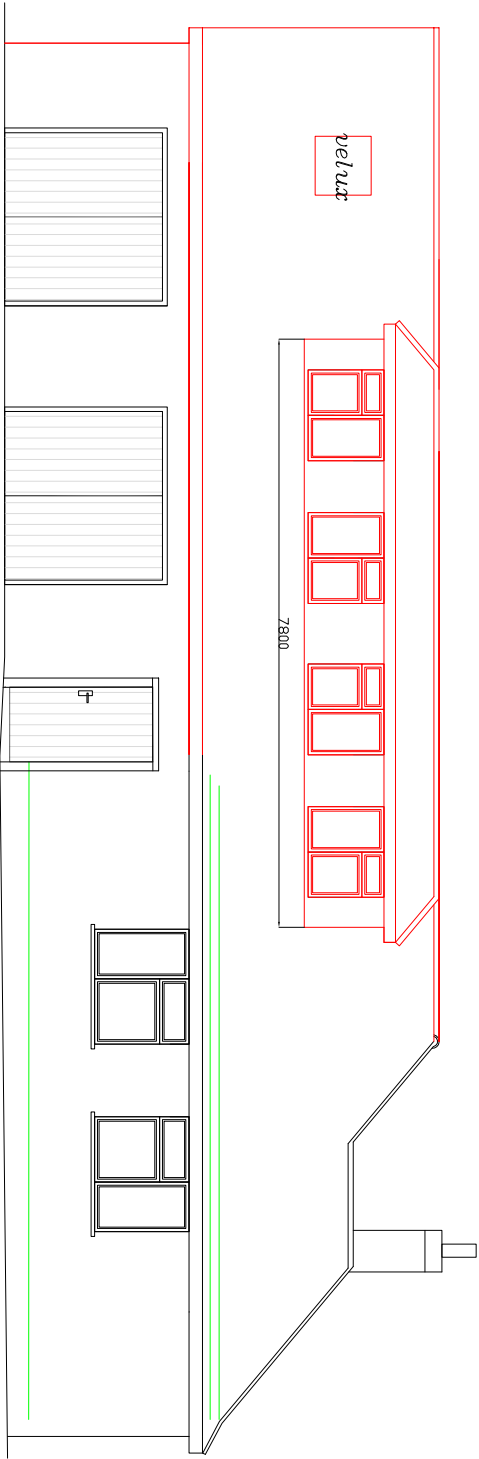

*All new materials to match
existing.*

MR & MRS WHEELER
155 NYETIMBER LANE
BOGNOR
PO21 3HS

PLANNING APPLICATION
FOR GARAGE EXTENSION WITH
LOFT CONVERSION

SCALE 1:50/100/200/1250

DATE 15/7/14