




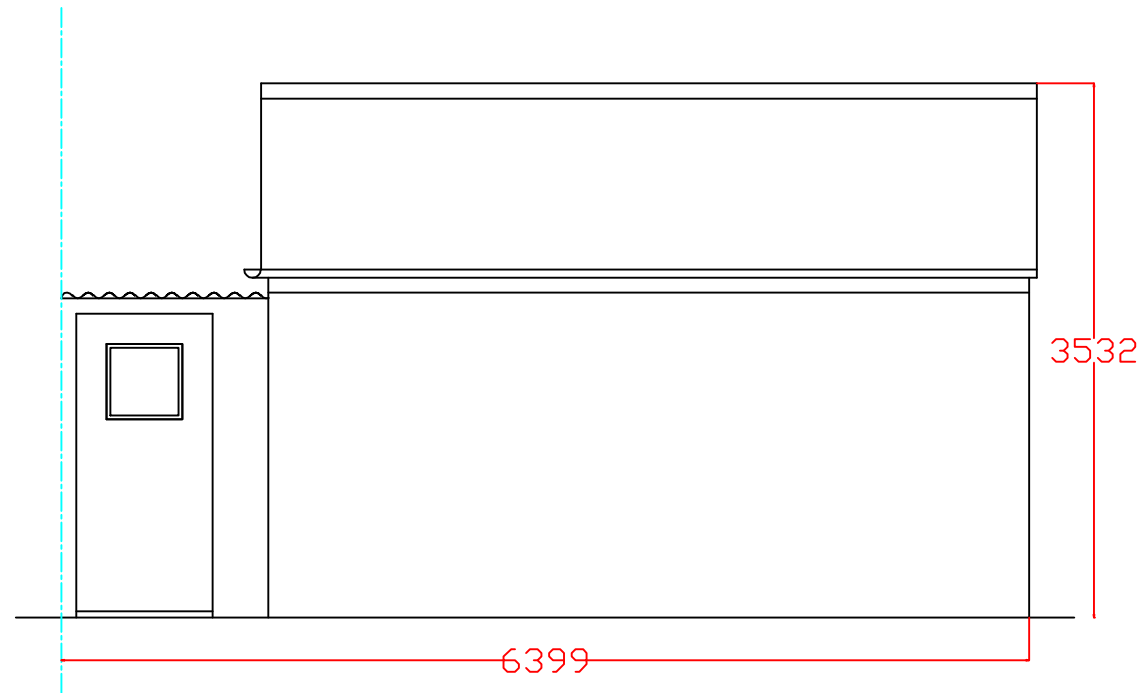


EXISTING EAST ELEVATION, GARAGE.

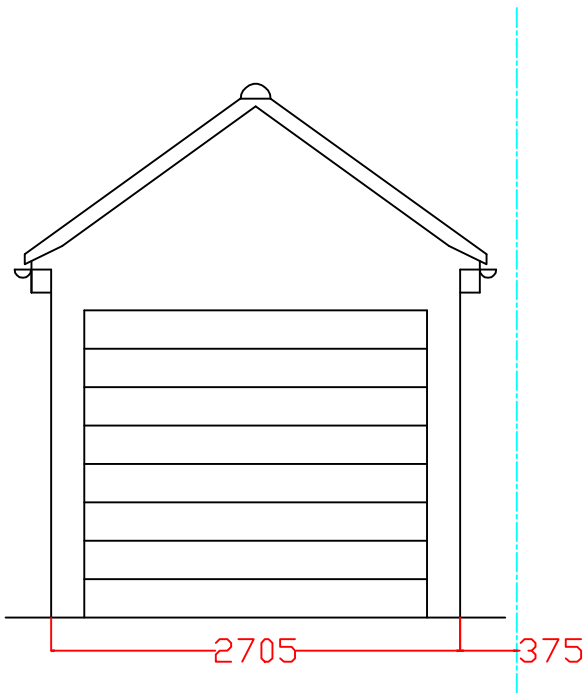

EXISTING NORTH ELEVATION, GARAGE.

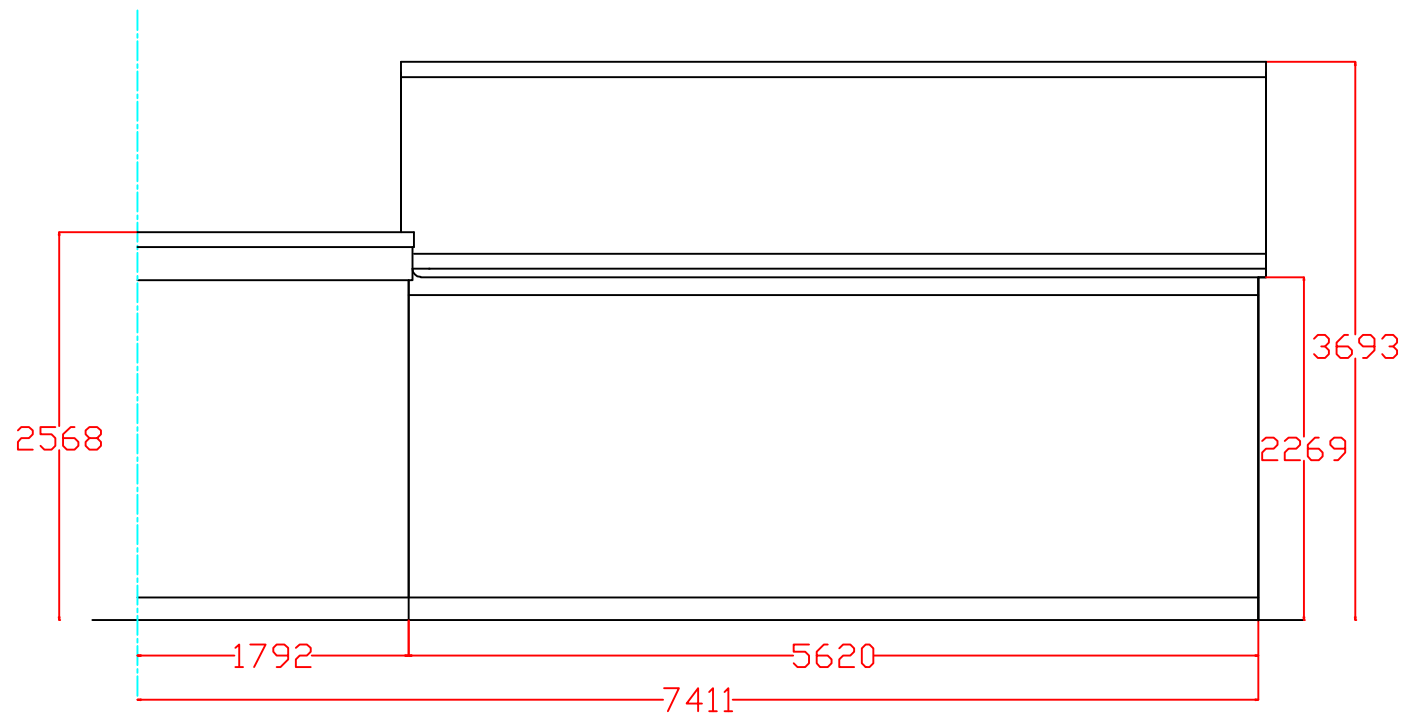

PROPOSED EAST ELEVATION, GARAGE.

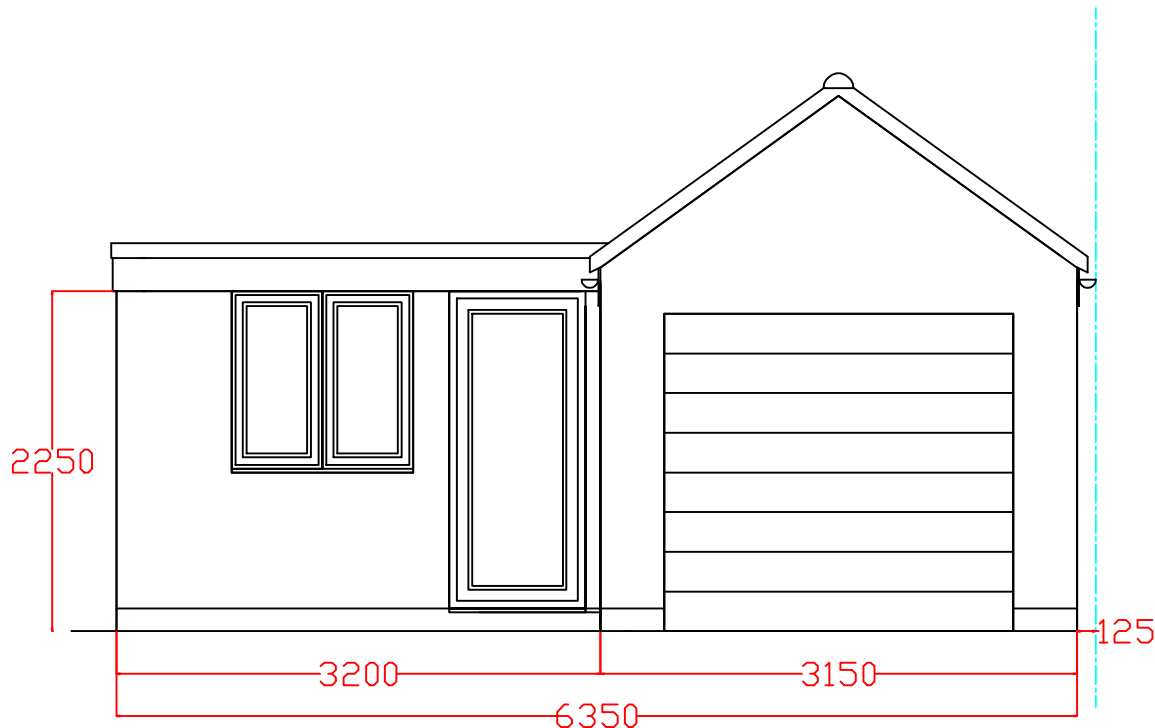

PROPOSED NORTH ELEVATION, GARAGE.

Notes:-

WITH REFERENCE TO THE ORIGINAL APPLICATION: AW/70/17/HH
DWG REF: GRG ELEV 01

THIS PLAN SHOW THE EXISTING AND PROPOSED ELEVATIONS OF THE GARAGE AND WORKSHOP.

THE WIDTH OF THE GARAGE HAS BEEN INCREASED BY 195mm.

THE BOUNDARY IS INDICATED IN BLUE.

ALL DIMENIONS FOR THE PROPERTY HAVE BEEN TAKEN ON THE INITIAL SURVEY. ANY UNKNOWN HAVE BEEN ASSUMED.
ALL DIMENSIONS SHOWN IN MILLIMETRES.

Woodhill Design & Build
07778 527169

Produced by Peter Evans

Site address:-
4 CHERRY CLOSE, ALDWICK,
PO21 3BA.

Details:-
SINGLE STOREY REAR EXTENSION
AND EXTENSION TO GARAGE.

Drawing title:-
GRG ELEV 02

Date:- 28/06/2017 Scale:- 1:50 @A2

