



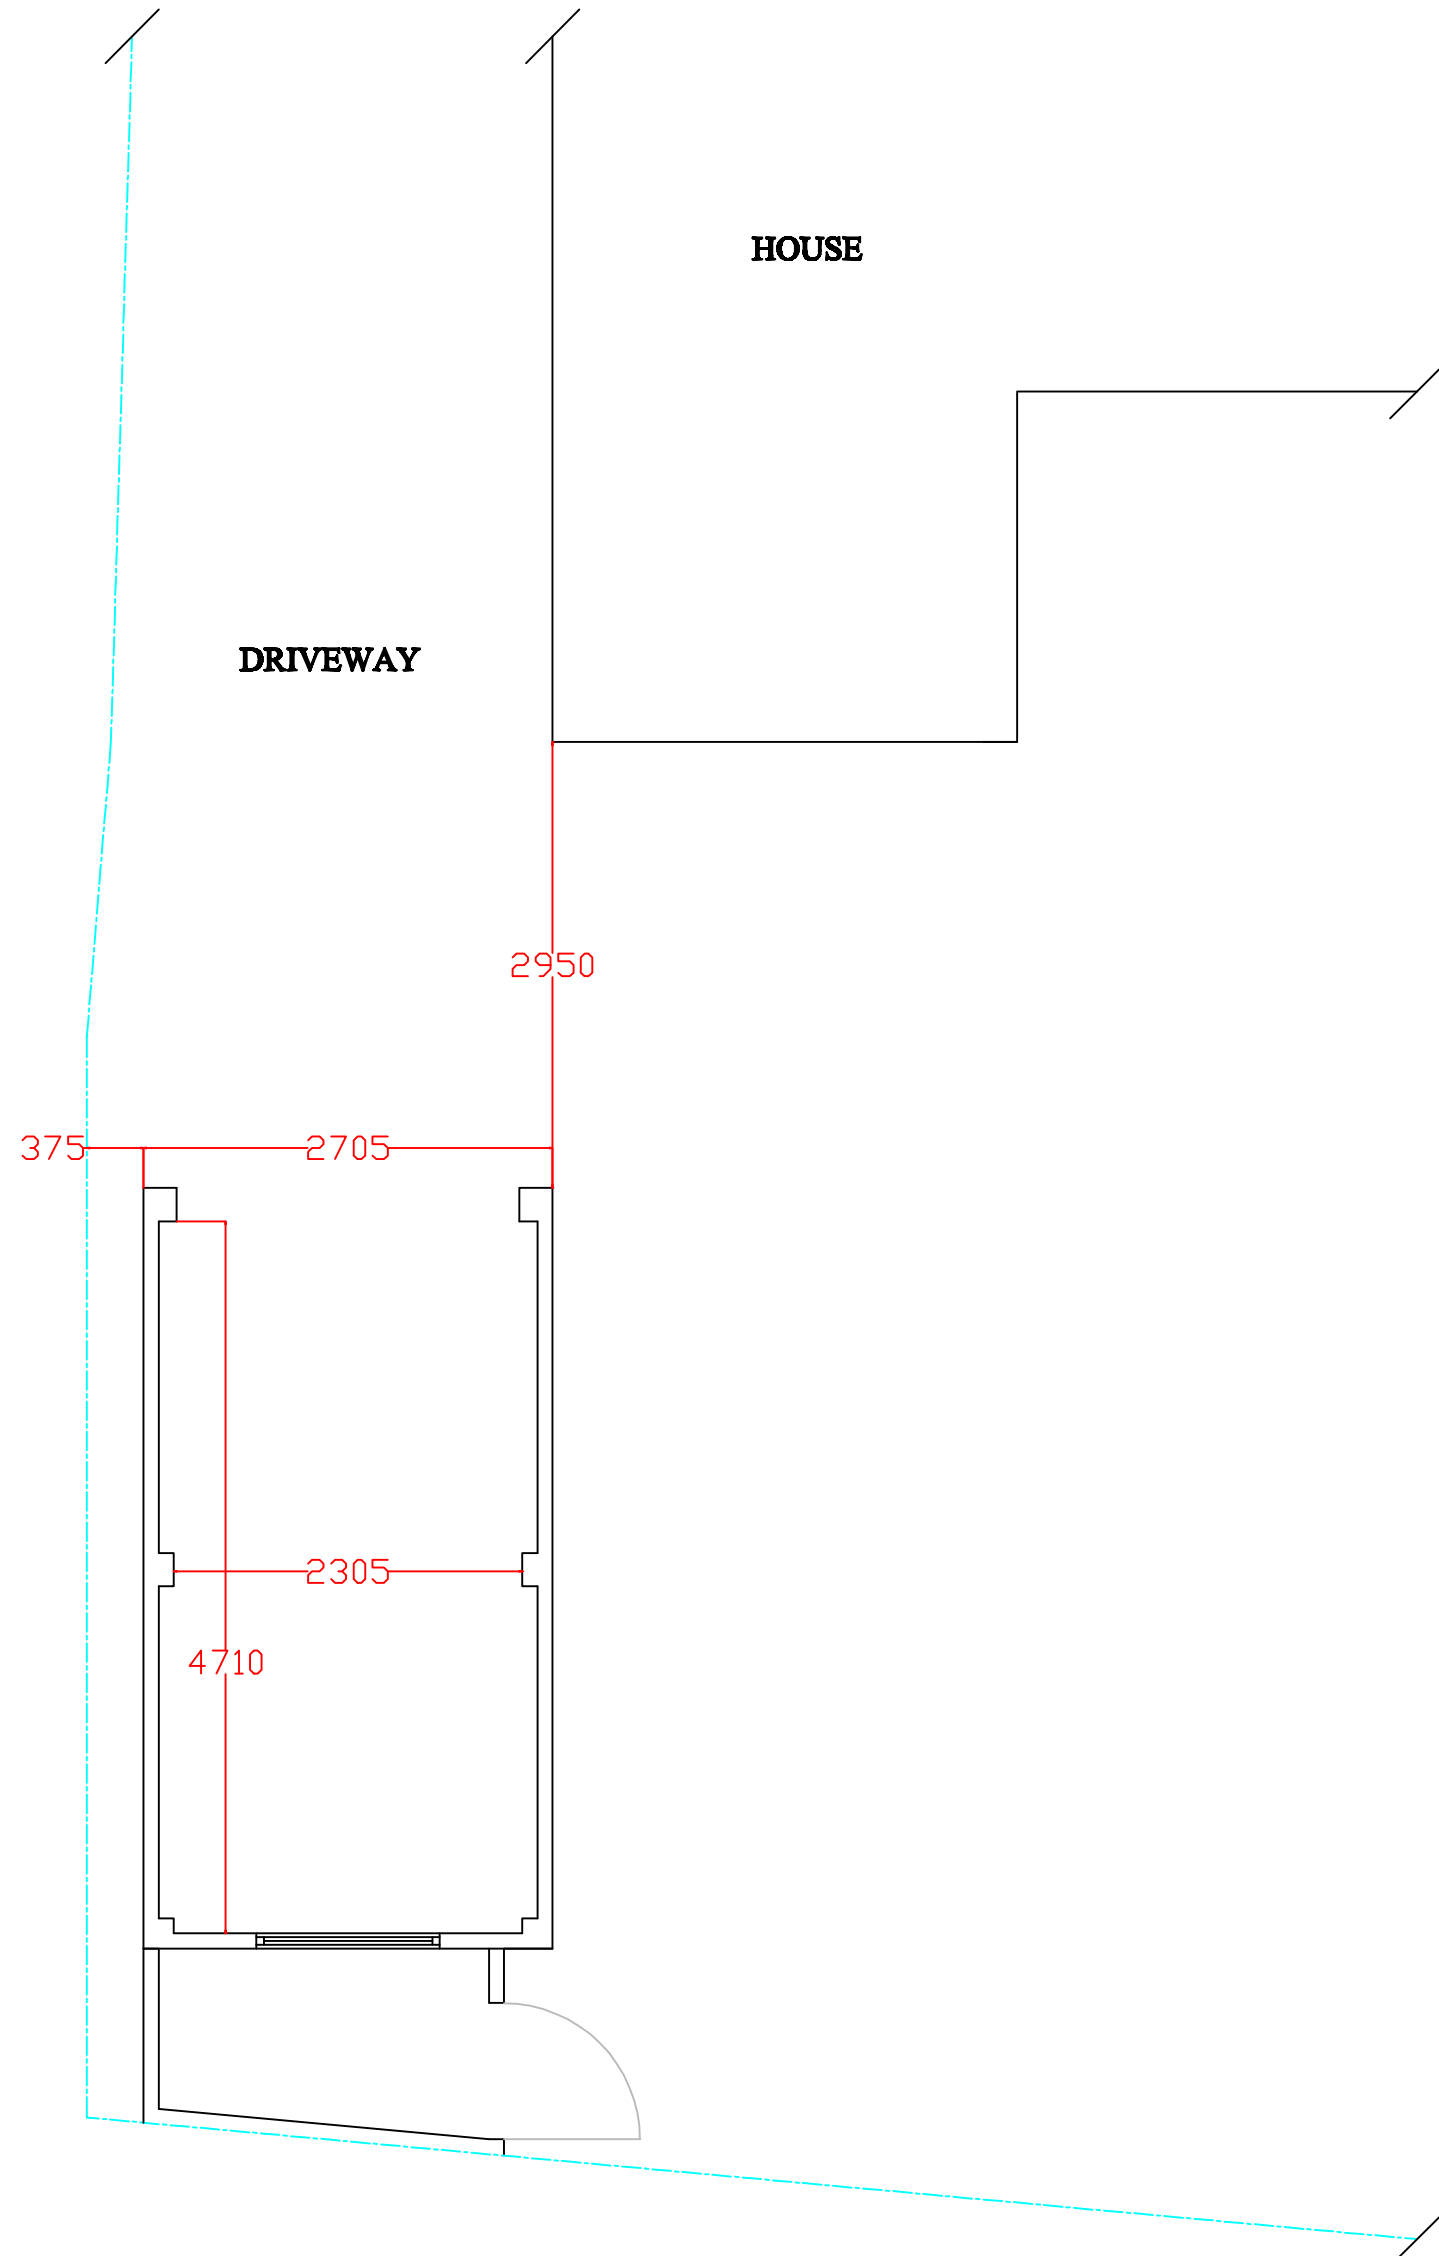

EXISTING GARAGE FLOOR PLAN.

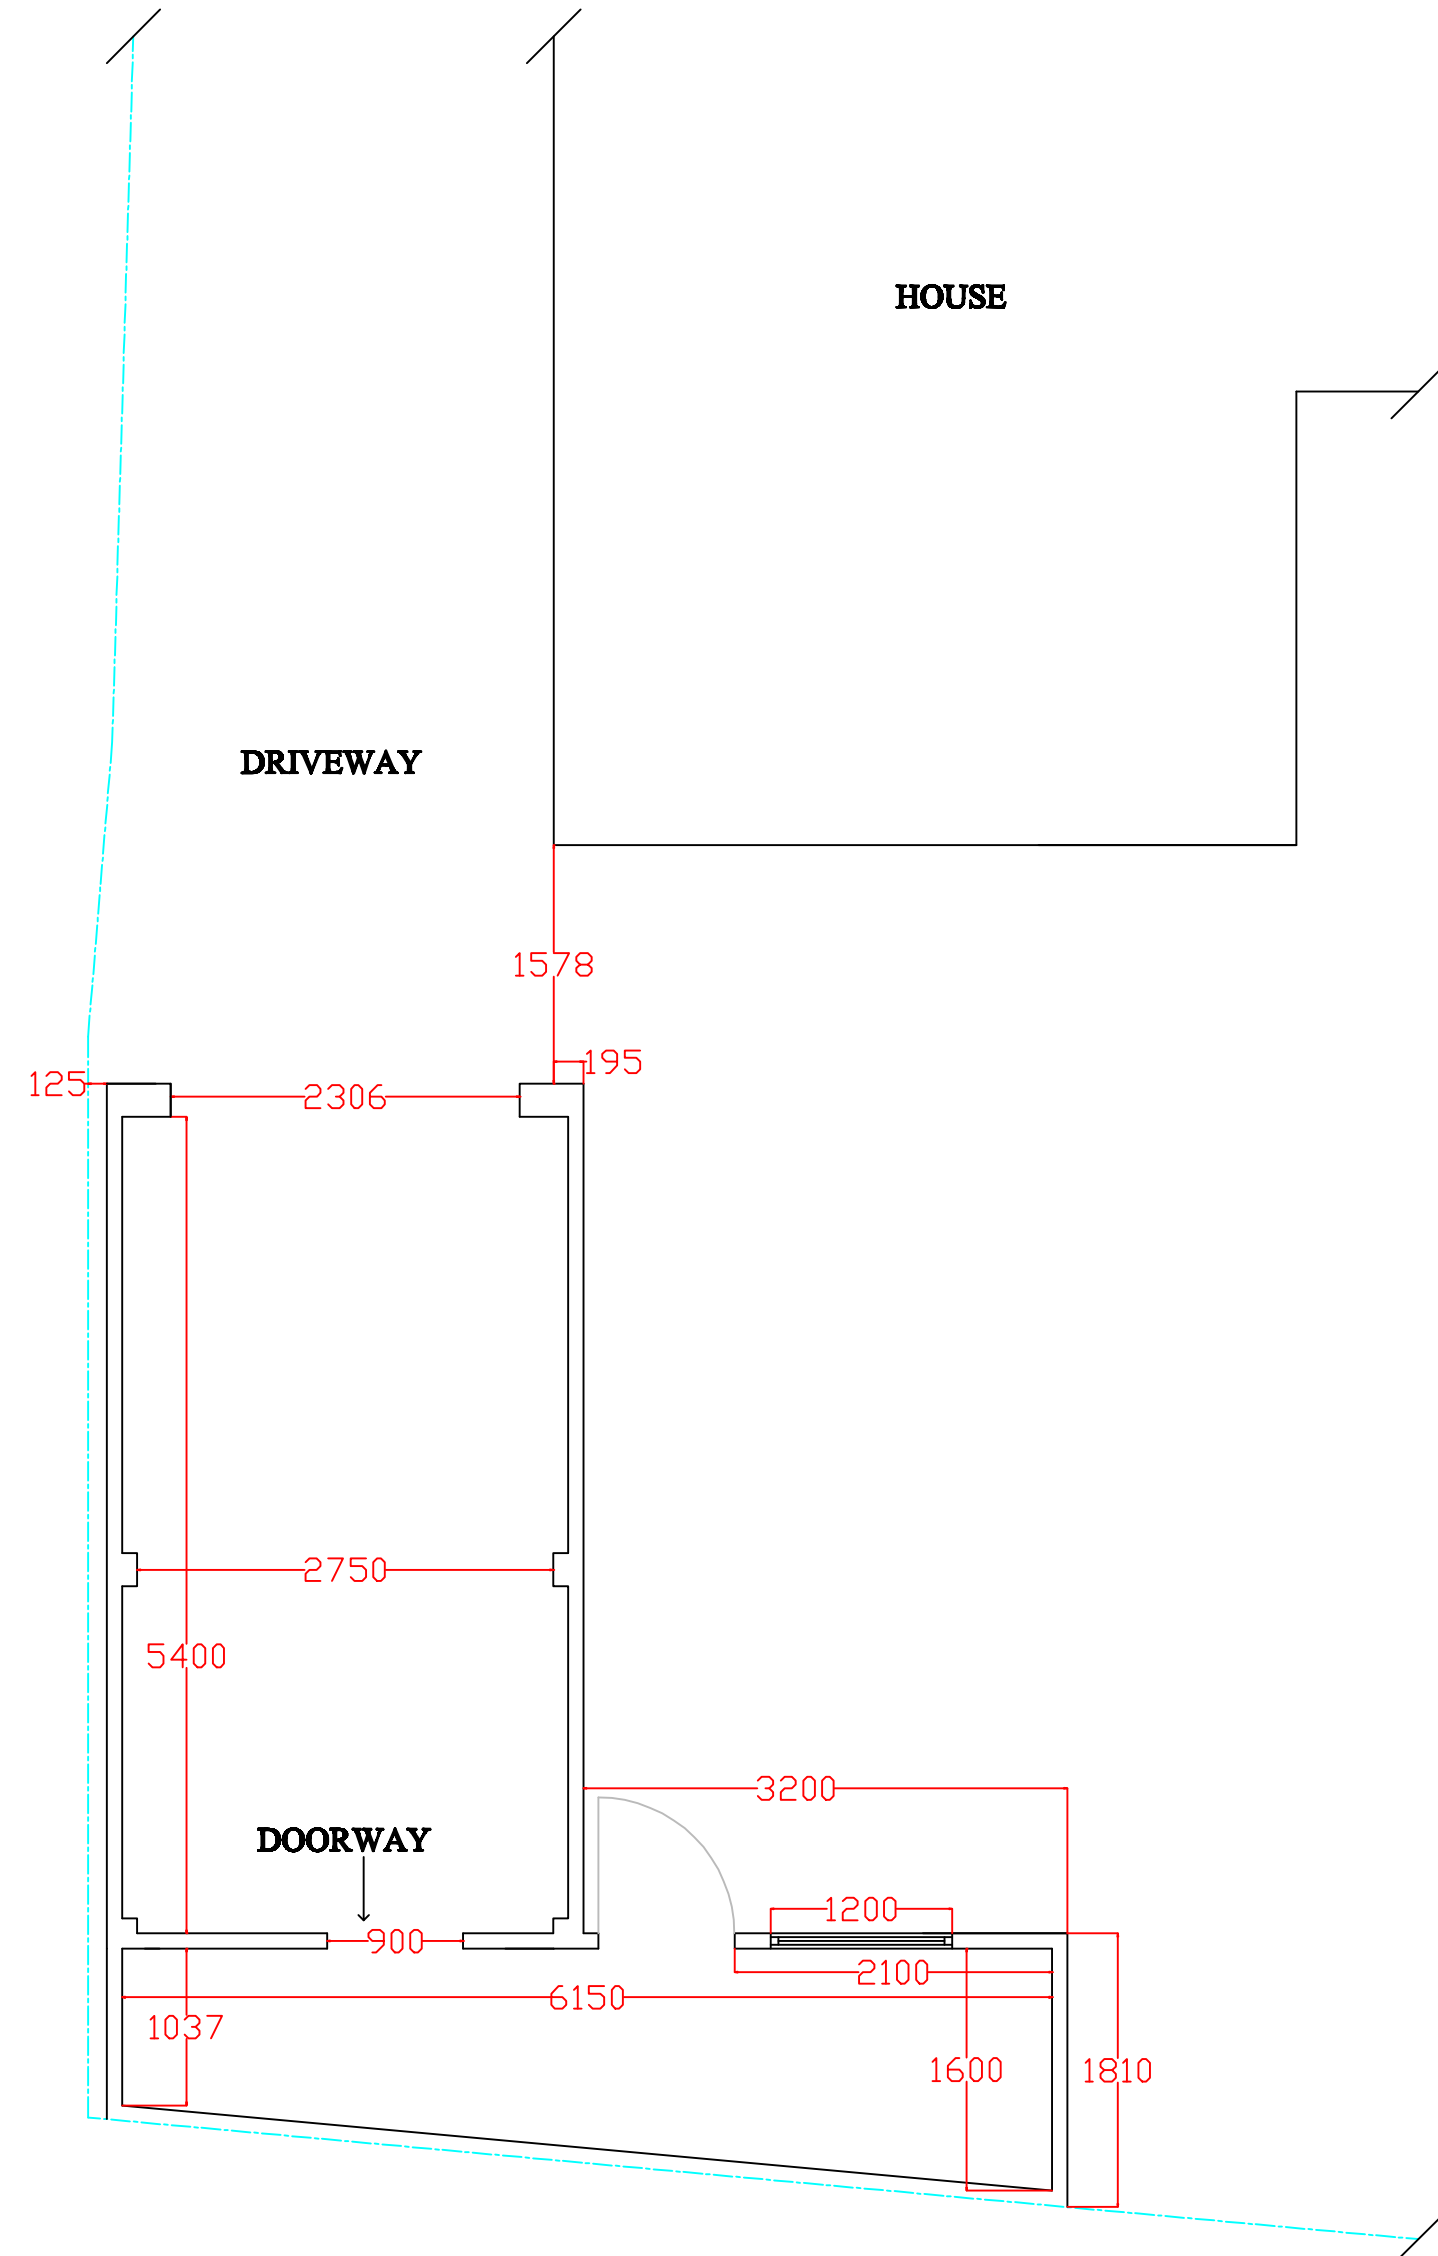

PROPOSED GARAGE FLOOR PLAN.

Notes:-

THE WHOLE GARAGE HAS BEEN WIDENED BY 195mm WHICH WILL MEAN THE GARAGE IS CROSSING IN FRONT OF THE EXTENSION BY 195mm.

THE WORKSHOP HAS ALSO HAD 195mm ADDED TO THE WIDTH.

I HAVE SHOWN SOME KEY DIMENSIONS TO SHOW THE OPENINGS ETC.

ALL DIMENIONS FOR THE PROPERTY HAVE BEEN TAKEN ON THE INITIAL SURVEY. ANY UNKNOWN HAVE BEEN ASSUMED. ALL DIMENSIONS SHOWN IN MILLIMETRES.

Woodhill Design & Build
07778 527169

Produced by Peter Evans

Site address:-
4 CHERRY CLOSE, ALDWICK,
PO21 3BA.

Details:-
SINGLE STOREY REAR EXTENSION
AND EXTENSION TO GARAGE.

Drawing title:-
GRG PLAN 02

Date:- 03/07/17 Scale:- 1:50 @A2

