



NOTES

- 1. Do not scale from this drawing except for planning purposes. Use figured dimensions only.
- 2. All dimensions are in metres (m)
- 3. All dimensions must be checked on site prior to the commencement of work.
- 4. Where applicable this drawing is to be read in conjunction with other consultants' drawings.
- 5. All work should be carried out in accordance with the current Building Regulations
- 6. Shadows and trees on elevation are for illustrative purposes only.
- 7. This drawing is the copyright of Counterpoint Properties Ltd.
- 8. Any discrepancies should be reported to Counterpoint Properties Ltd.

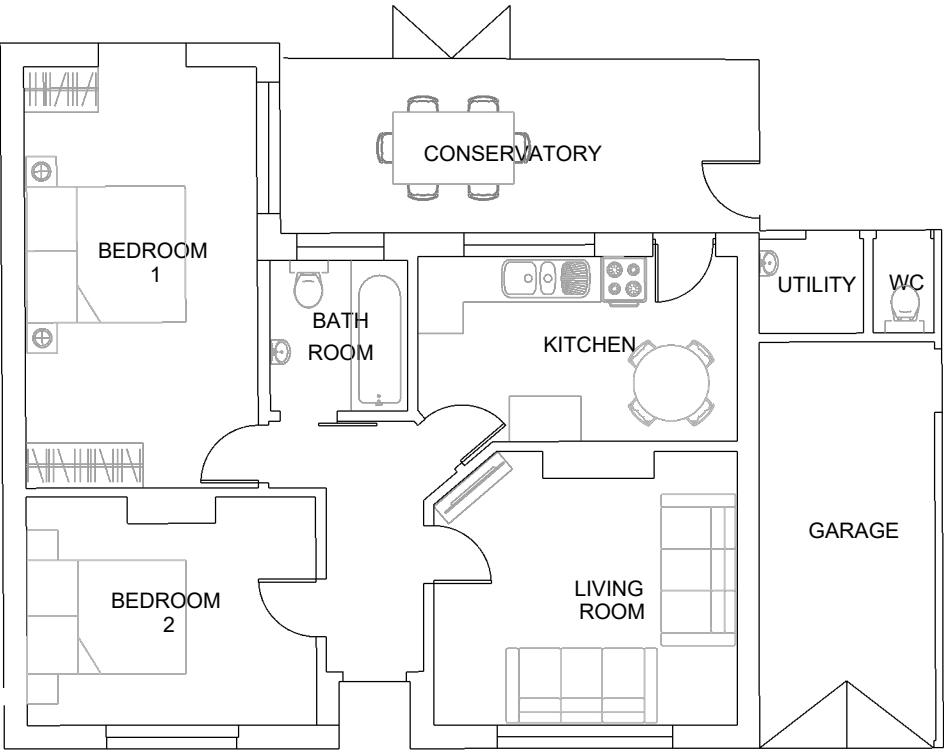

EXISTING  
FLOOR PLAN

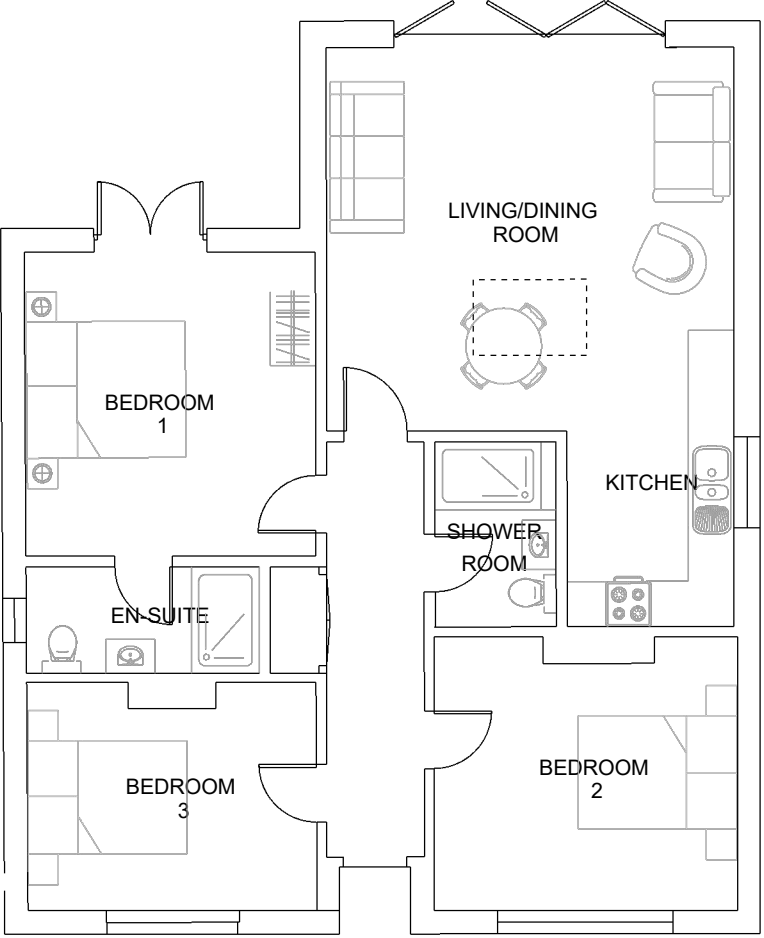

PROPOSED  
FLOOR PLAN

Scale 1:100



| Rev. | Date | Amendment |
|------|------|-----------|
|------|------|-----------|



COUNTERPOINT  
PROPERTIES LIMITED

34 The Drive | Craigwell | West Sussex | PO21 4DU |  
01243 263281 | info@cpointproperty.co.uk | www.cpointproperty.co.uk

Project  
Proposed Extension at  
36 Carlton Avenue  
Rose Green  
Bognor Regis  
PO21 3LR

|                                                |                      |
|------------------------------------------------|----------------------|
| Drawing                                        | Scale                |
| <b>PROPOSED &amp; EXISTING<br/>FLOOR PLANS</b> | <b>1:100<br/>@A3</b> |

|          |       |         |
|----------|-------|---------|
| Date     | Drawn | Checked |
| Aug 2020 | AJMB  |         |

|            |                |      |
|------------|----------------|------|
| Job Number | Drawing Number | Rev. |
| CAv.36     |                |      |