

NOTES

- 1. Do not scale from this drawing except for planning purposes. Use figured dimensions only.
- 2. All dimensions are in metres (m)
- 3. All dimensions must be checked on site prior to the commencement of work.
- 4. Where applicable this drawing is to be read in conjunction with other consultants' drawings.
- 5. All work should be carried out in accordance with the current Building Regulations
- 6. Shadows and trees on elevation are for illustrative purposes only.
- 7. This drawing is the copyright of Counterpoint Properties Ltd.
- 8. Any discrepancies should be reported to Counterpoint Properties Ltd.

Scale 1:100



Proposed single storey extension material to match existing



EXISTING
SOUTH ELEVATION
(SIDE)

2.51 m



EXISTING
WEST ELEVATION
(FRONT)

5.22 m

0.88 m

0.88 m

Rev.	Date	Amendment
------	------	-----------



COUNTERPOINT
PROPERTIES LIMITED

34 The Drive | Craigwell | West Sussex | PO21 4DU |
01243 263281 | info@cpointproperty.co.uk | www.cpointproperty.co.uk

Project
Proposed Extension at
36 Carlton Avenue
Rose Green
Bognor Regis
PO21 3LR

Drawing	Scale
EXISTING ELEVATIONS	1:100 @A3


Date	Drawn	Checked
Aug 2020	AJMB	

Job Number	Drawing Number	Rev.
CAv.36		

0.88 m



EXISTING
EAST ELEVATION
(REAR)

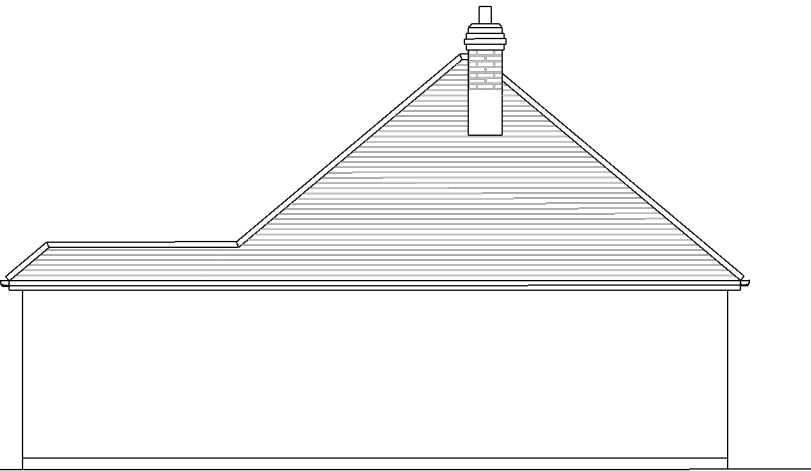

EXISTING
NORTH ELEVATION
(SIDE)