

NOTES:

This drawing has been prepared for the purpose of Planning and/or Building Regulations approval only, and is not to be used for any other purpose.


All dimensions to be checked on site and any discrepancy notified to The Martin Ralph Group. Written dimensions are to be used in preference to scaled dimensions.

This drawing is the property of The Martin Ralph Group and must not be reproduced, in part or whole, or deviated from, without their permission.



ELEVATIONS - AS EXISTING

1:100

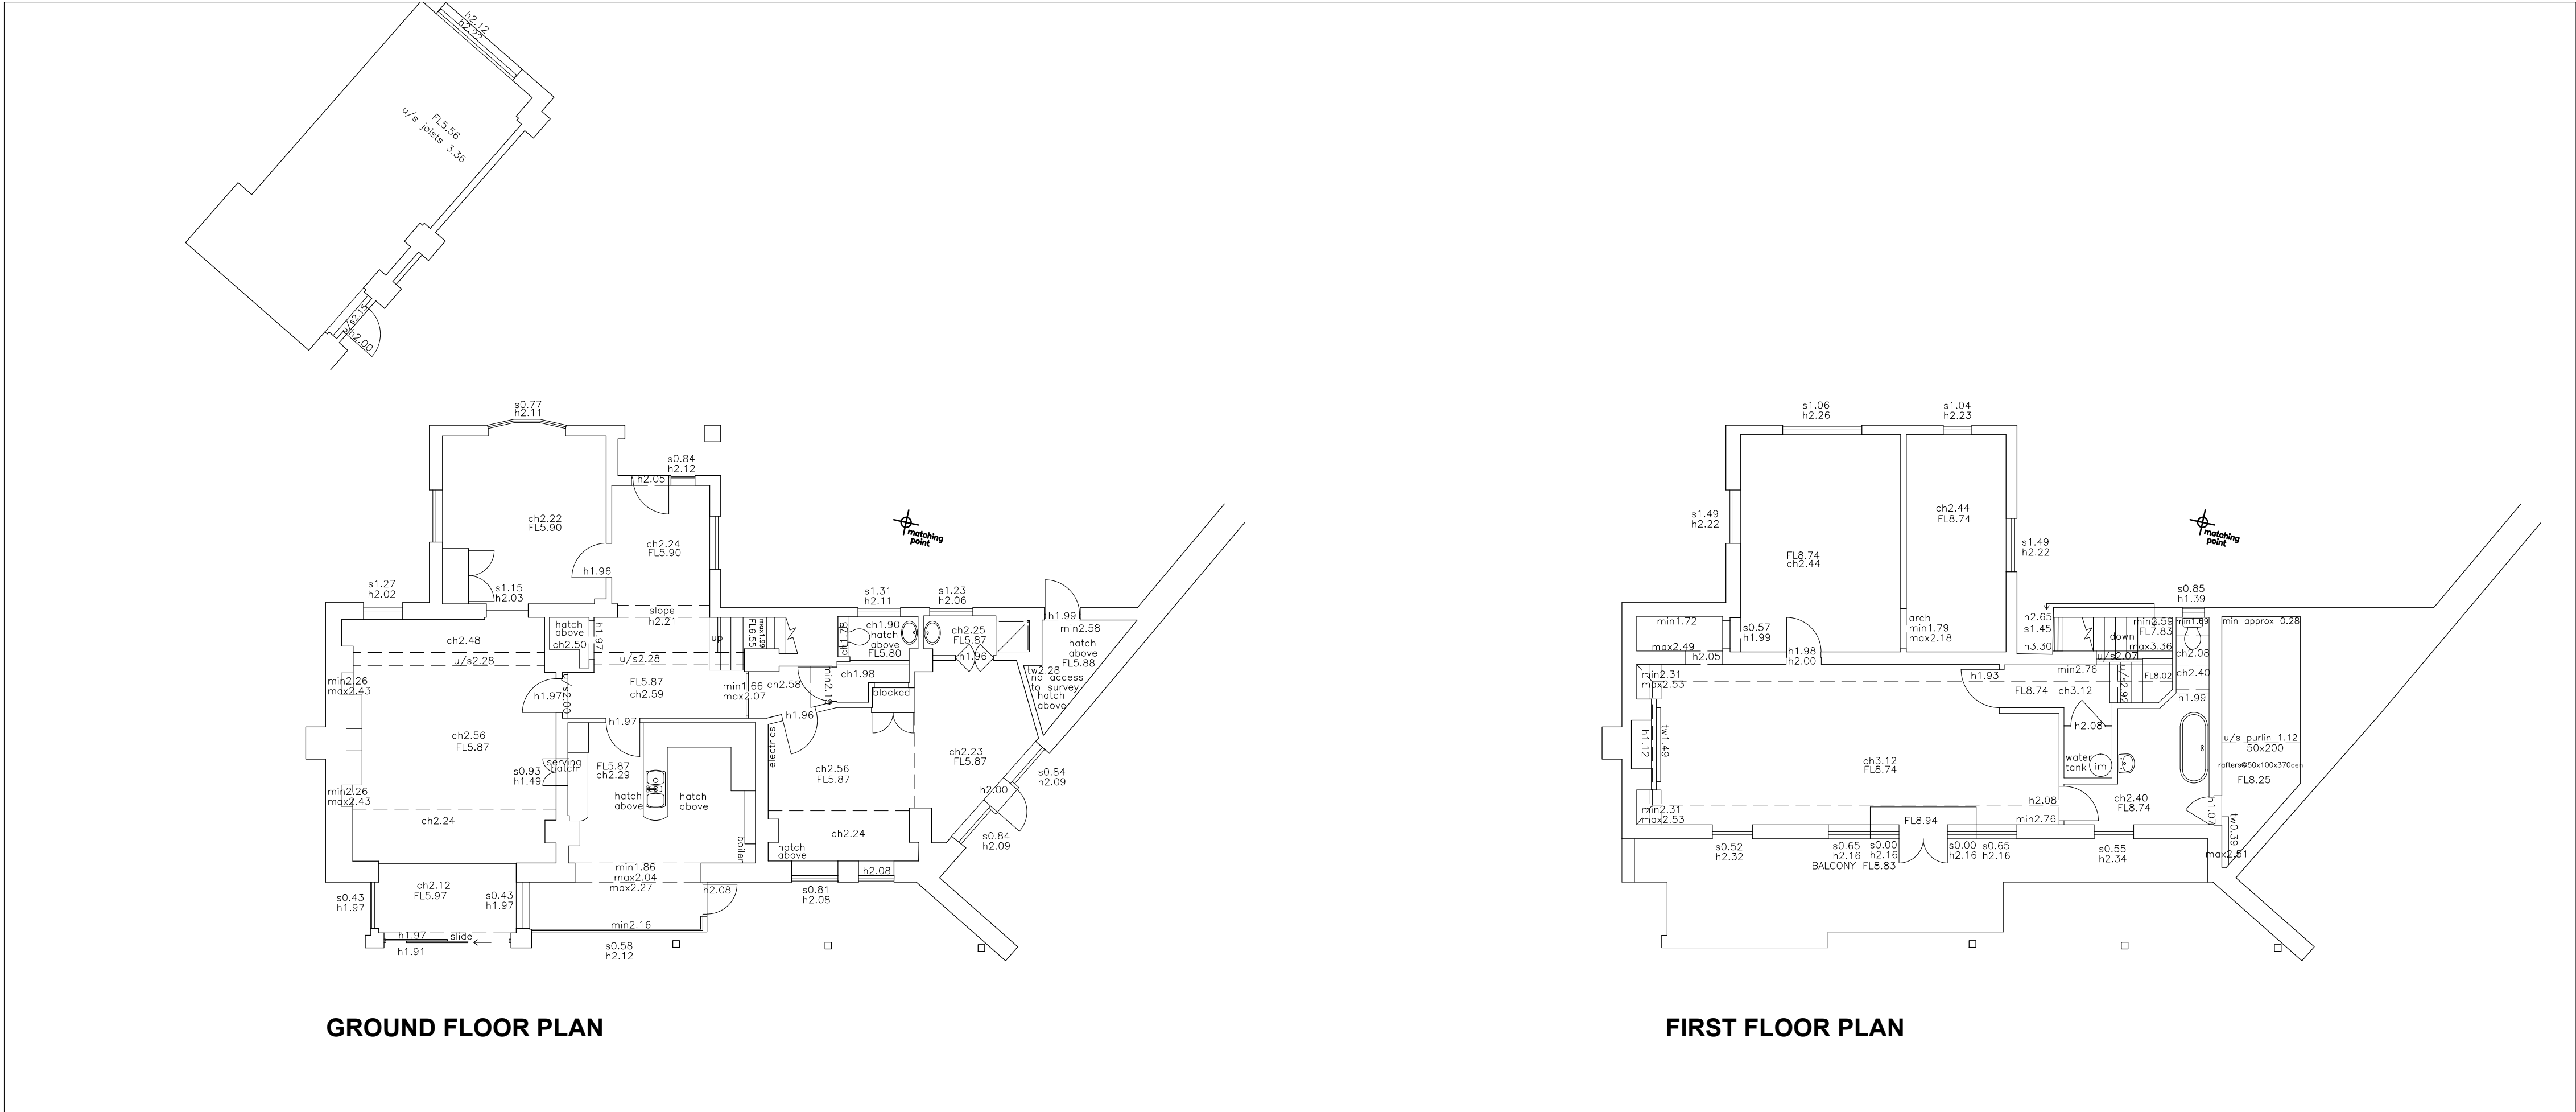

FLOOR PLANS - AS EXISTING

1:100

AMENDMENTS		DATE
C	DESCRIPTION CHANGED	31.07.18
B	PLANNING APPLICATION	25.06.18
A	Minor amendments	31.05.18
CLIENT		
BOB & ELIZABETH WATERHOUSE		
THE BOATHOUSE,		
14 CRAIGWEIL MANOR, ALDWICK,		
WEST SUSSEX, PO21 4DJ.		
PROJECT		
ALTERATIONS TO THE BOATHOUSE.		
REAR EXTENSION AND FIRST FLOOR		
BALCONY. REMOVAL OF BRICK PIER		
AND 2 TREES AT FRONT		
DRAWING TITLE		
FLOOR PLANS AND		
ELEVATIONS		
AS EXISTING		
DATE		
MAY 2018		
SCALE		
1:100 @ A1 1:200 @ A3		
DRAWING No.		REVISION
18A_010 003		C

MARTINRALPHARCHITECTS

RIBA

CHARTERED ARCHITECTS
SURVEYORS & ENGINEERS

Chartered Practice

Part of THE MARTIN RALPH GROUP

11 Dragon House
Hussar Court
Brambles Business Park
Portsmouth
Hampshire
PO7 7SF

www.martinralph.co.uk
info@martinralph.co.uk
T. 023 9225 7711
F. 023 9225 7712

THE BOATHOUSE, ALDWICK