


NOTES:

This drawing has been prepared for the purpose of Planning and/or Building Regulations approval only, and is not to be used for any other purpose.

All dimensions to be checked on site and any discrepancy notified to The Martin Ralph Group. Written dimensions are to be used in preference to scaled dimensions.

This drawing is the property of The Martin Ralph Group and must not be reproduced, in part or whole, or deviated from, without their permission.

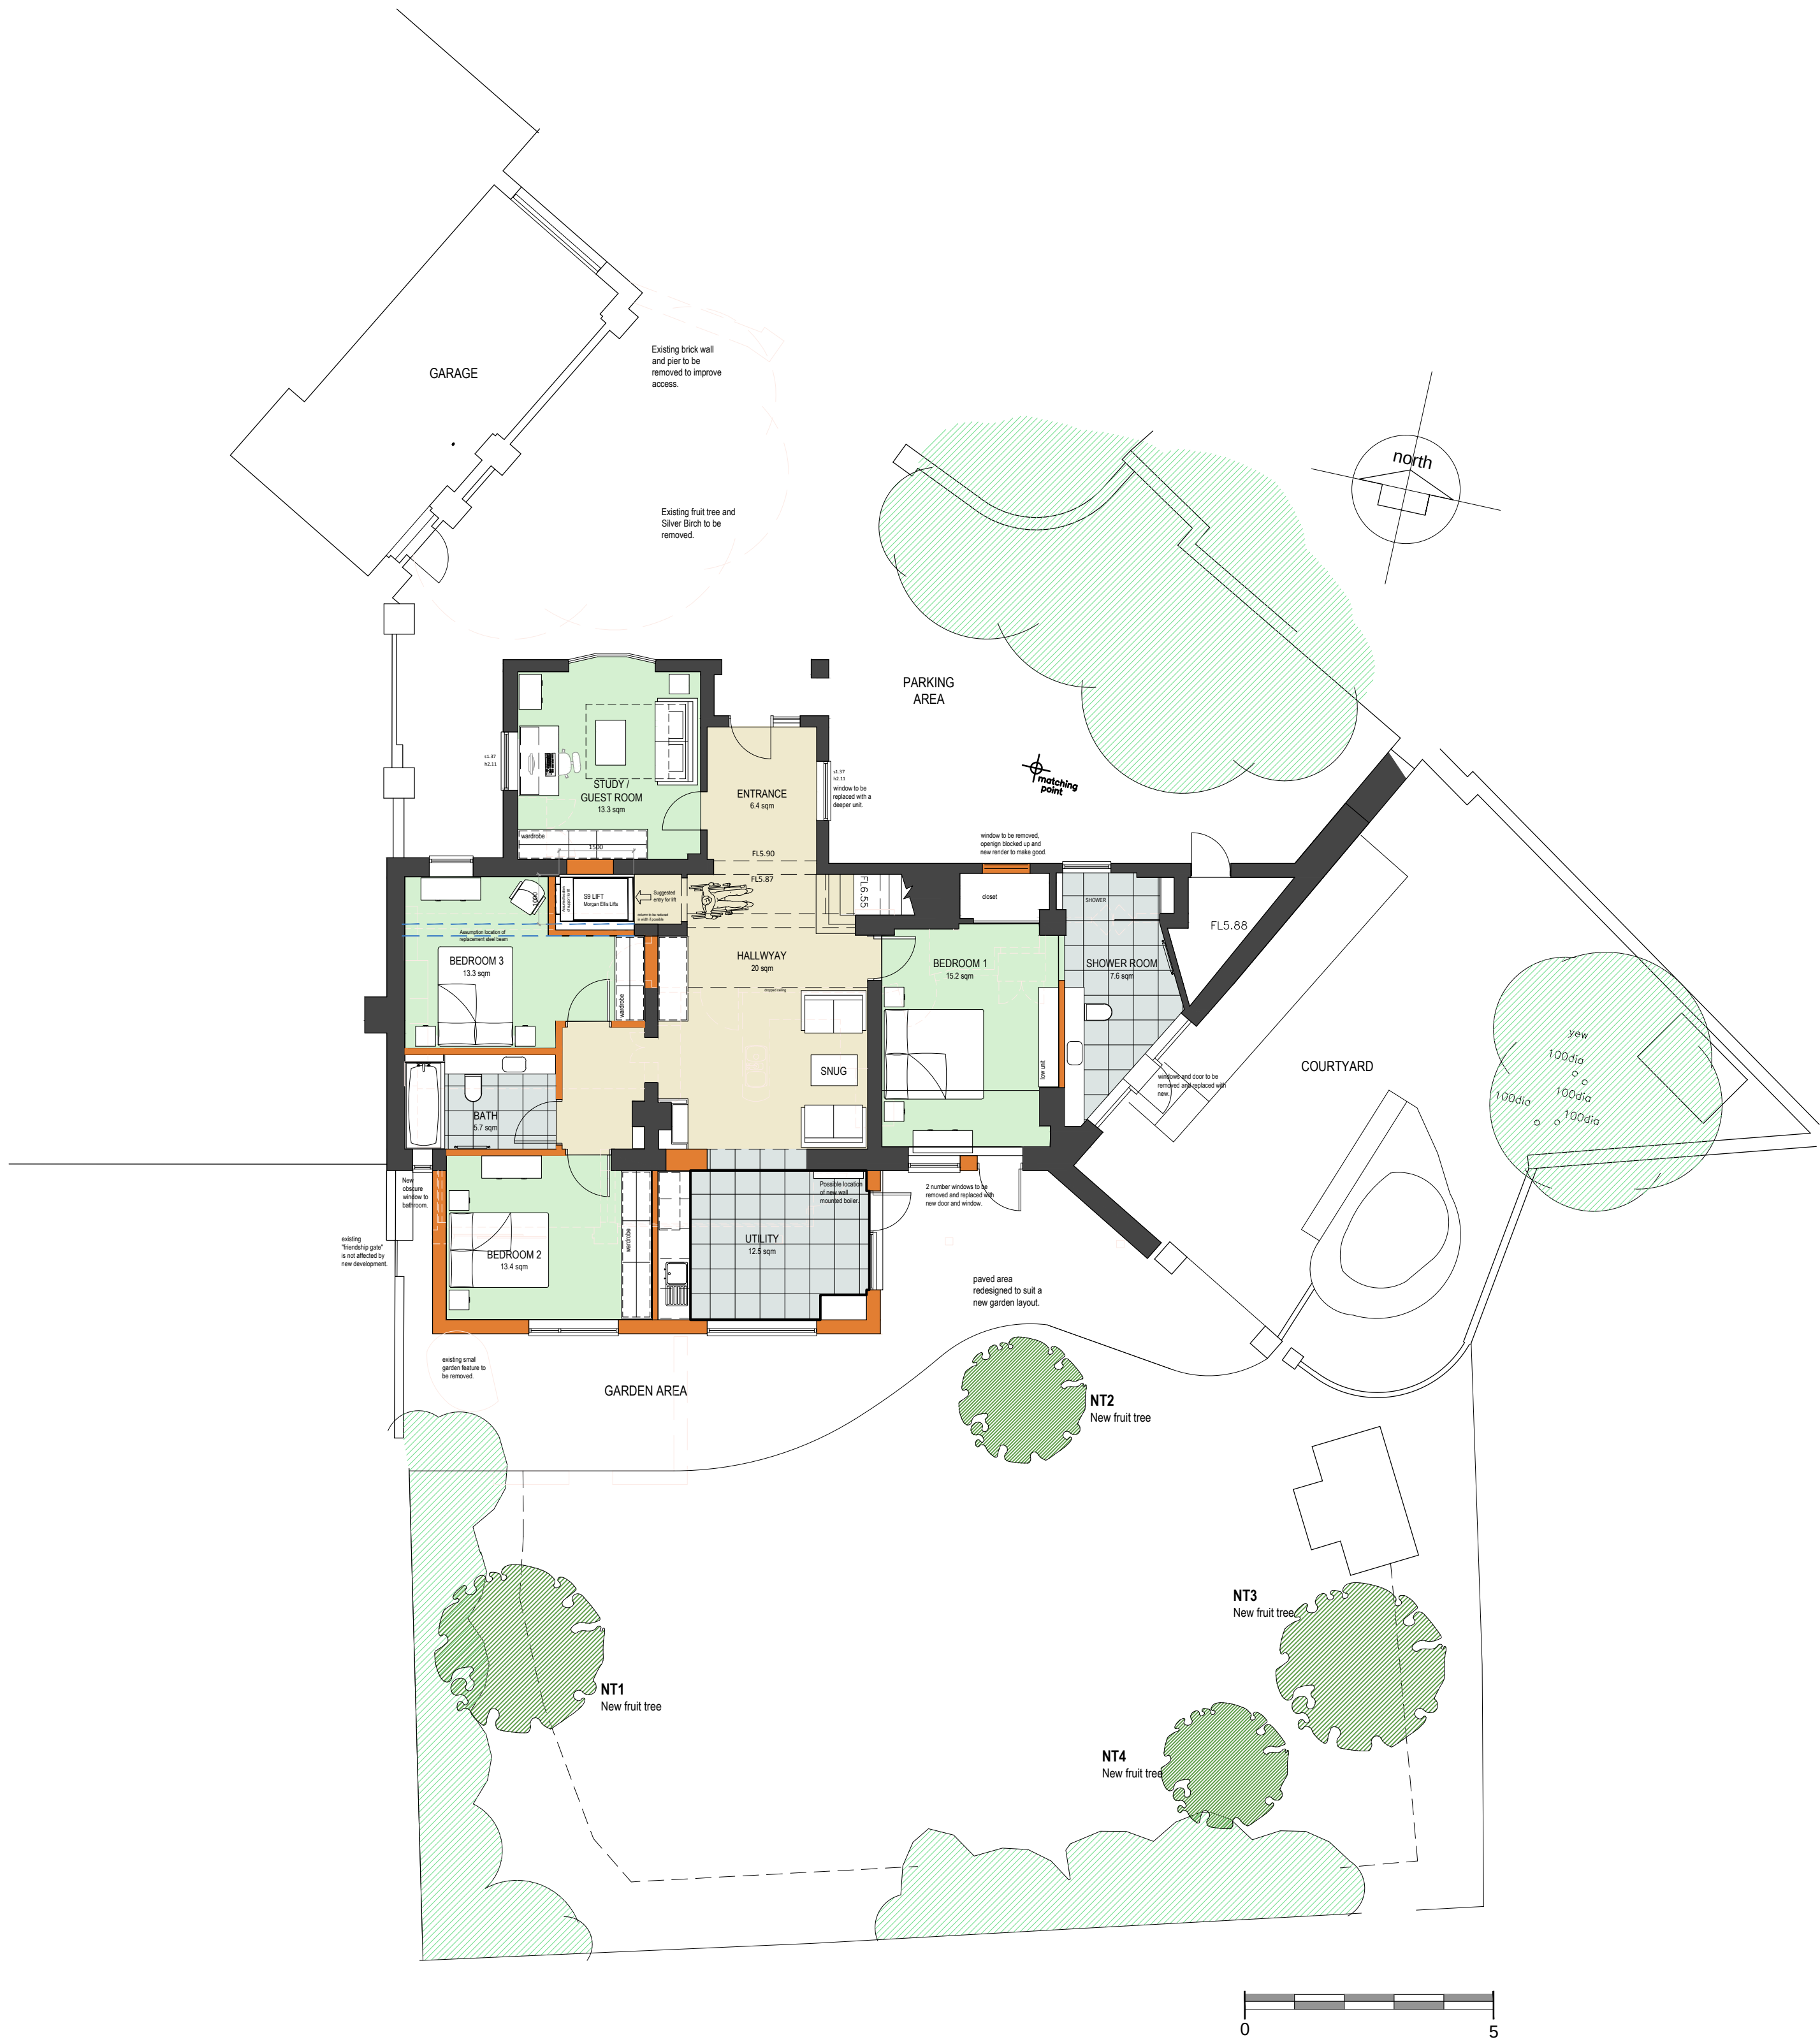

Items to be demolished are shown in dotted red lines

AMENDMENTS		DATE
B	DESCRIPTION CHANGED	31.07.18
A	PLANNING APPLICATION	25.06.18
CLIENT		
BOB & ELIZABETH WATERHOUSE THE BOATHOUSE, 14 CRAIGWEIL MANOR, ALDWICK, WEST SUSSEX, PO21 4DJ.		
PROJECT		
ALTERATIONS TO THE BOATHOUSE. REAR EXTENSION AND FIRST FLOOR BALCONY. REMOVAL OF BRICK PIER AND 2 TREES AT FRONT		
DRAWING TITLE		
SITE PLAN AS PROPOSED		
DATE		
JUNE 2018		
SCALE		
1:100 @ A1 1:200 @ A3		
DRAWING No.		REVISION
18A_010 004		B
MARTIN RALPH		
ARCHITECTS		
RIBA  CHARTERED ARCHITECTS SURVEYORS & ENGINEERS		
Chartered Practice		
Part of THE MARTIN RALPH GROUP		
11 Dragon House Hussar Court Brambles Business Park Portsmouth Hampshire PO7 7SF		www.martinralph.co.uk info@martinralph.co.uk T. 023 9225 7711 F. 023 9225 7712

SITE PLAN - AS PROPOSED

1:50

THE BOATHOUSE, ALDWICK