



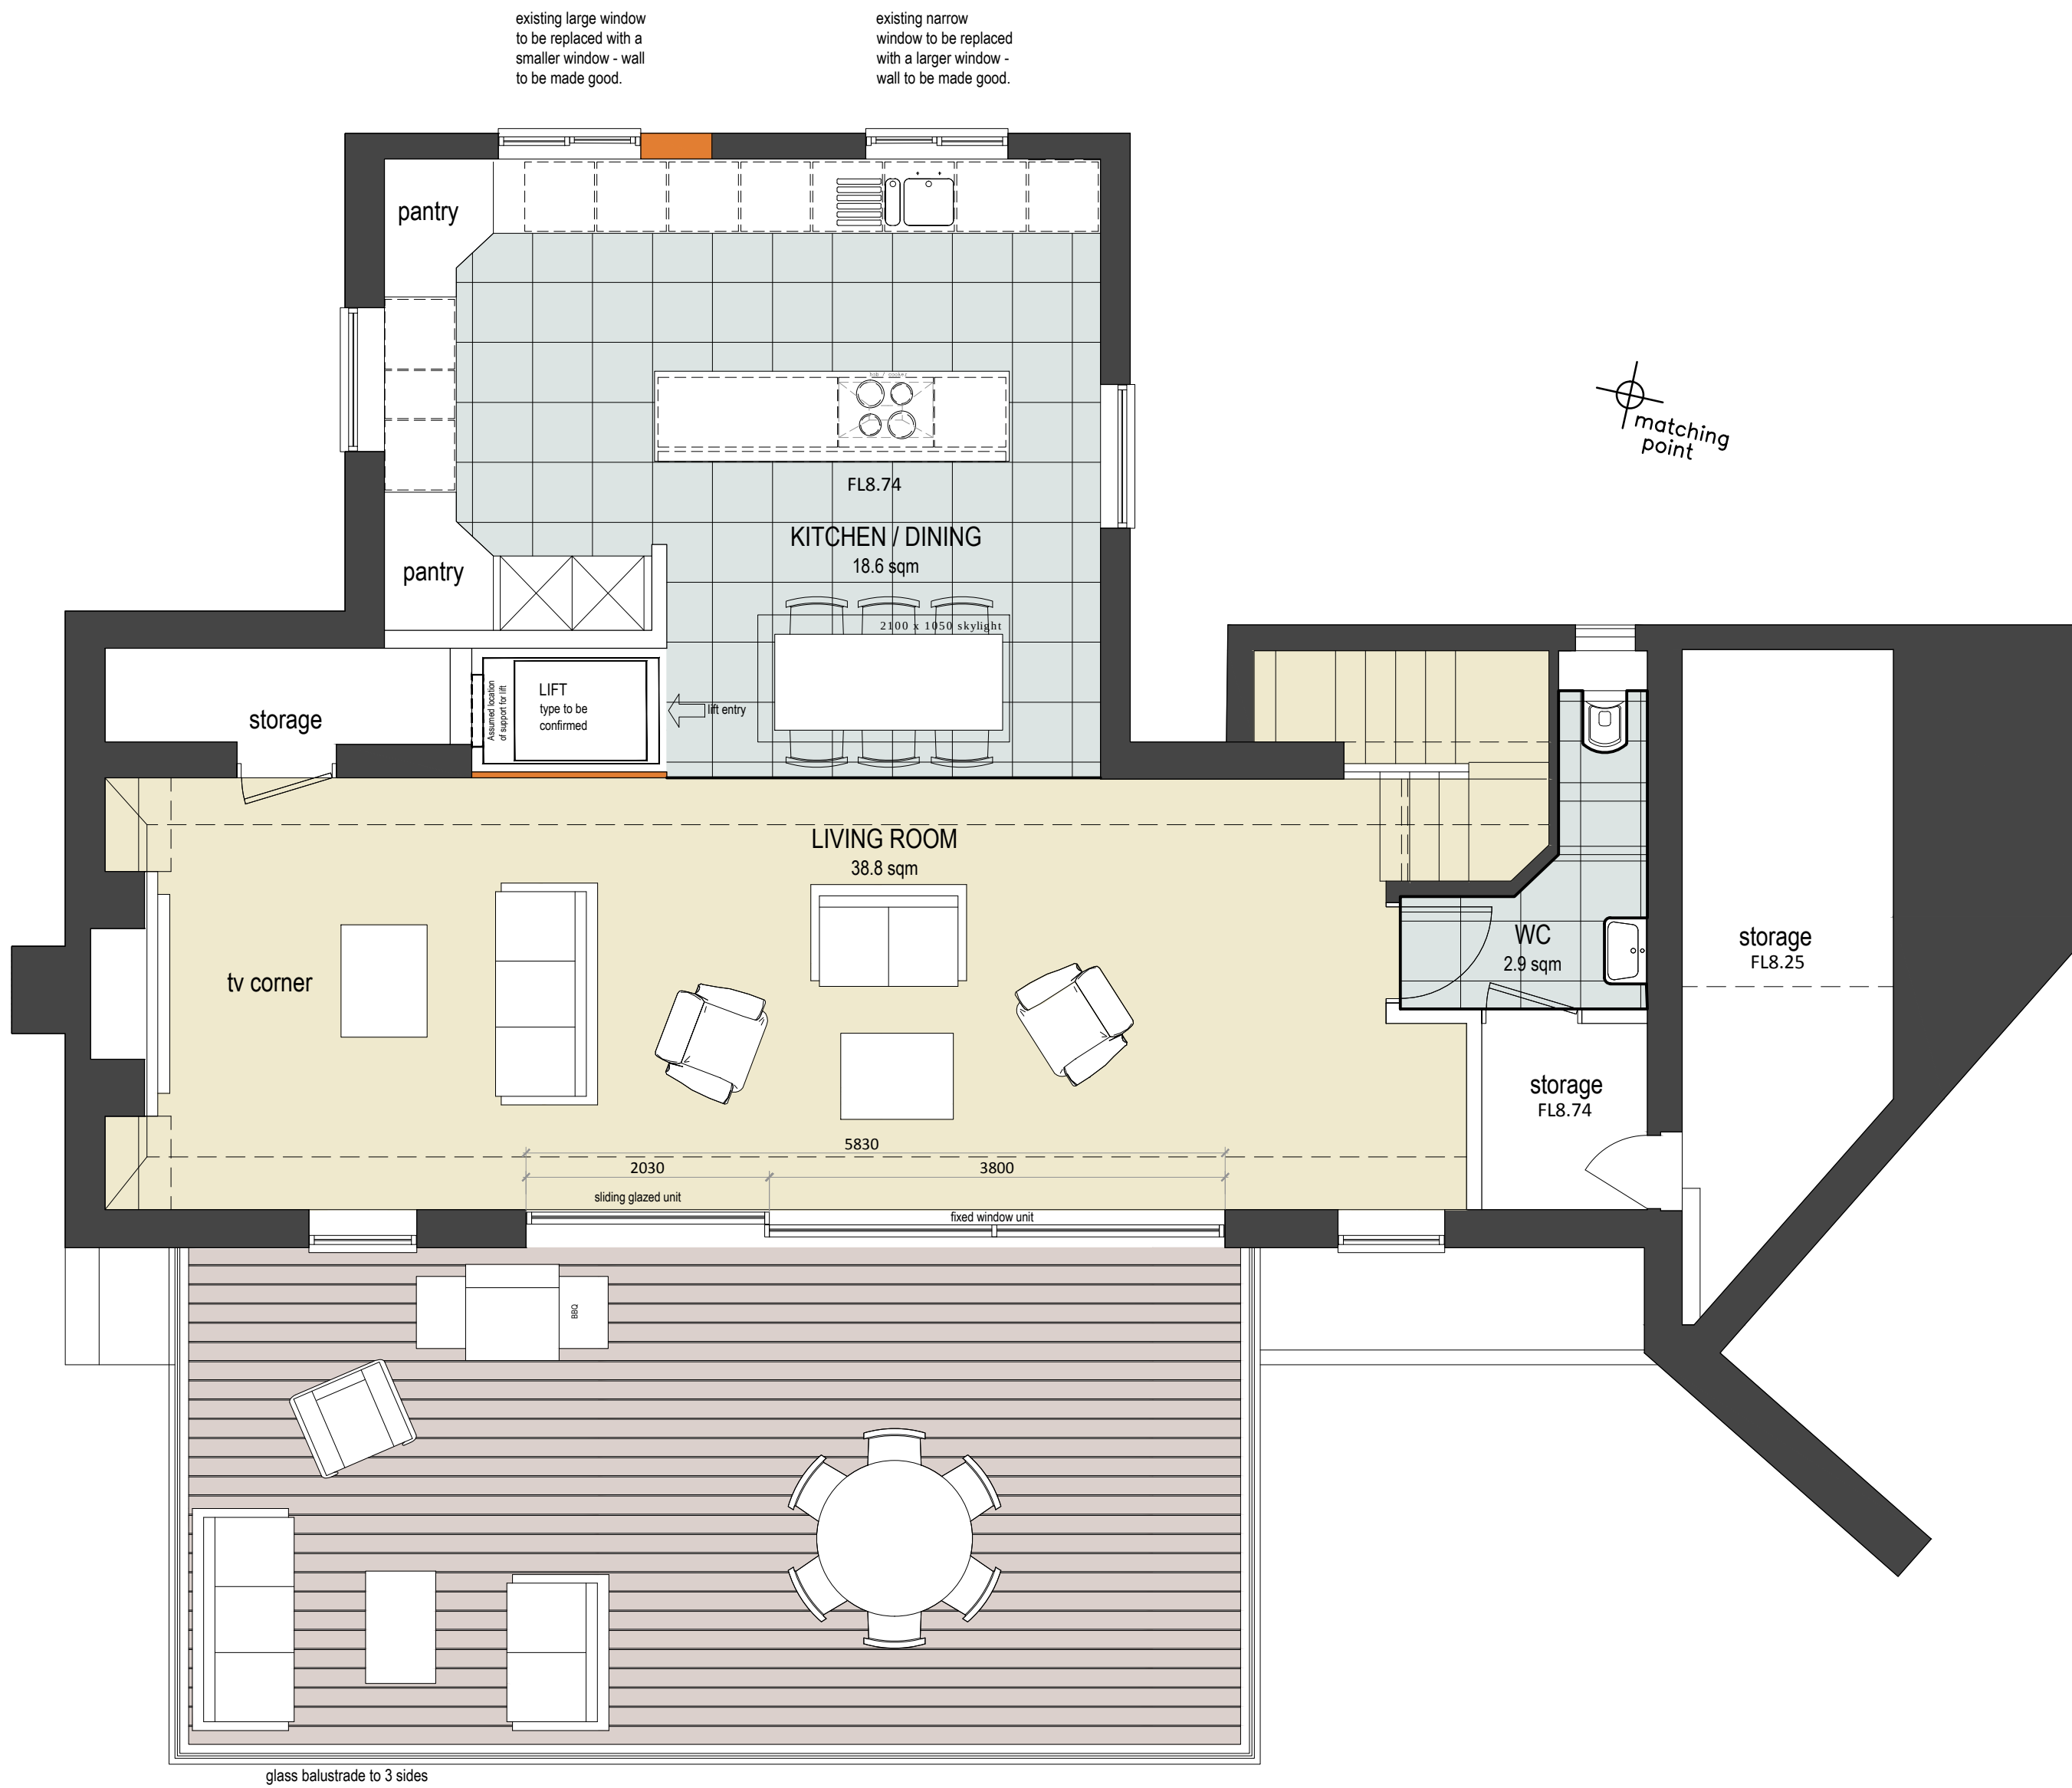

FIRST FLOOR - AS PROPOSED

1:50

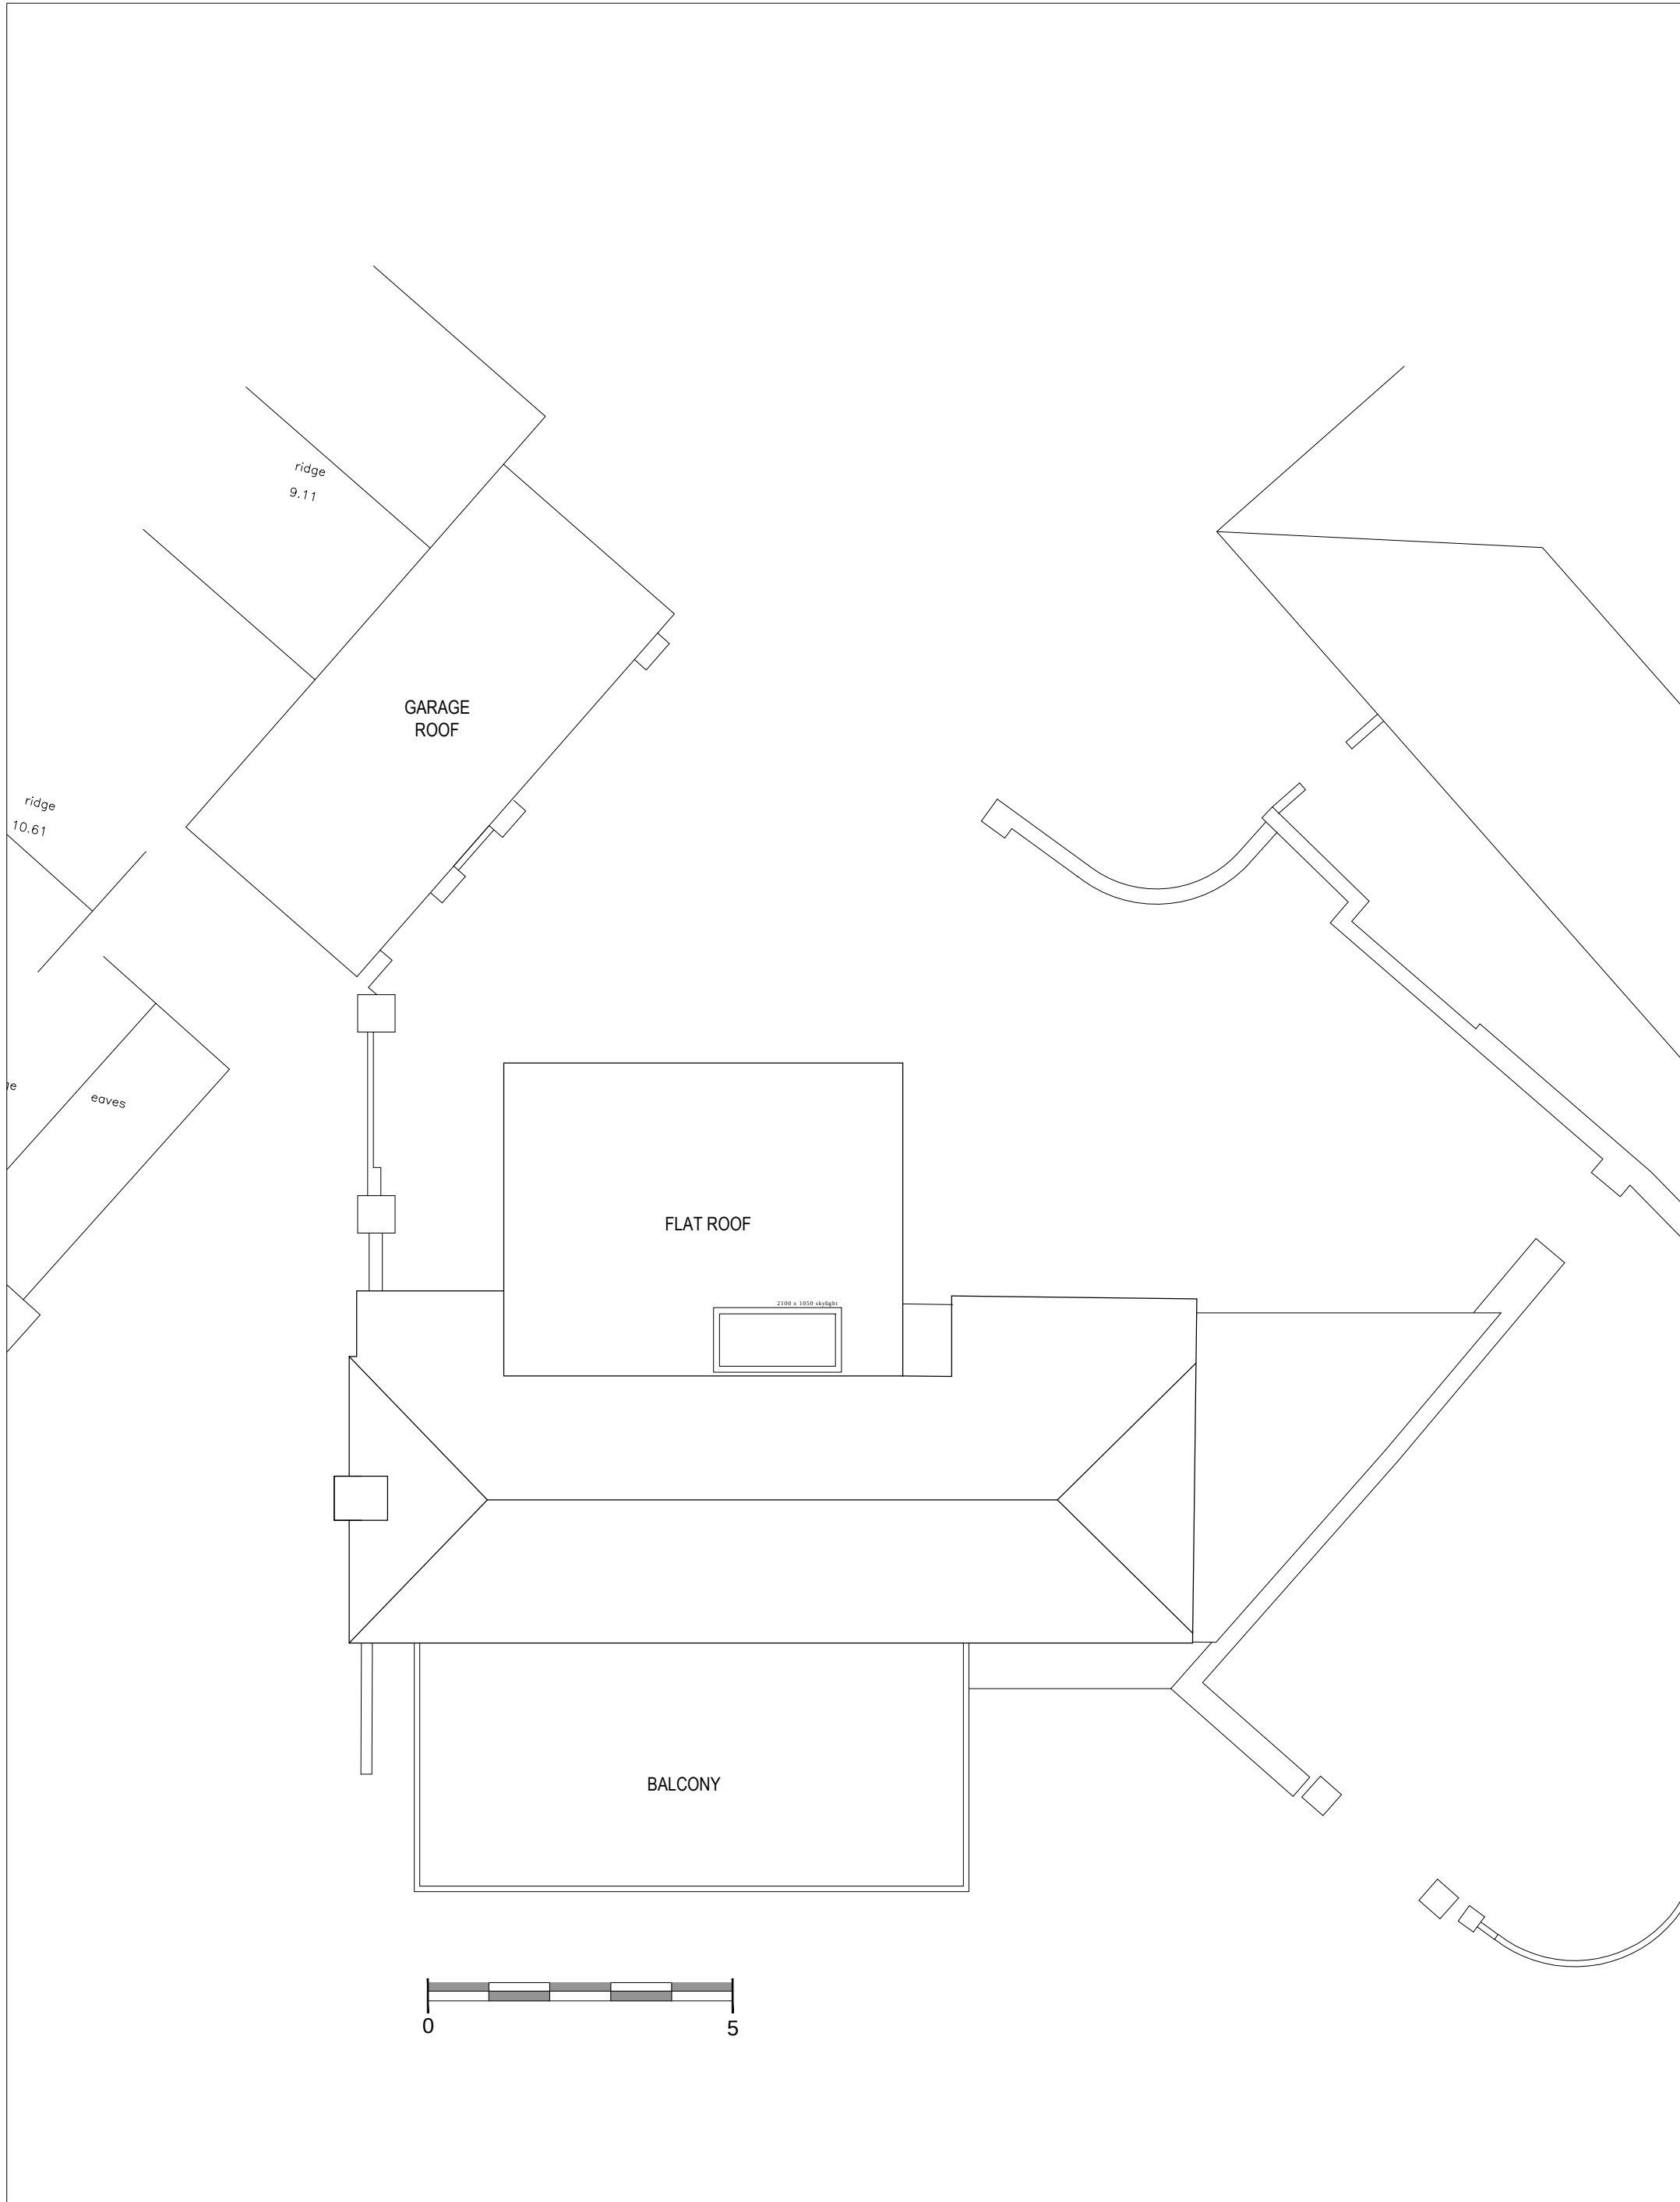

ROOF PLAN - AS PROPOSED

1:100

THE BOATHOUSE, ALDWICK

NOTES:

This drawing has been prepared for the purpose of Planning and/or Building Regulations approval only, and is not to be used for any other purpose.

All dimensions to be checked on site and any discrepancy notified to The Martin Ralph Group. Written dimensions are to be used in preference to scaled dimensions.

This drawing is the property of The Martin Ralph Group and must not be reproduced, in part or whole, or deviated from, without their permission.

AMENDMENTS	DATE
B	DESCRIPTION CHANGED 31.07.18
A	PLANNING APPLICATION 25.06.18

CLIENT
BOB & ELIZABETH WATERHOUSE
THE BOATHOUSE,
14 CRAIGWEIL MANOR, ALDWICK,
WEST SUSSEX, PO21 4DJ.

PROJECT
ALTERATIONS TO THE BOATHOUSE.
REAR EXTENSION AND FIRST FLOOR
BALCONY. REMOVAL OF BRICK PIER
AND 2 TREES AT FRONT

DRAWING TITLE
FIRST FLOOR & ROOF PLAN
AS PROPOSED

DATE
MAY 2018

SCALE
1:50, 1:100 @ A1 1:100, 1:200 @ A3

DRAWING No.
18A_010 006

REVISION
B

MARTIN RALPH
ARCHITECTS

RIBA  **CHARTERED ARCHITECTS**
SURVEYORS & ENGINEERS
Chartered Practice
Part of **THE MARTIN RALPH GROUP**

11 Dragon House
Hussar Court
Brambles Business Park
Portsmouth
Hampshire
PO7 7SF
www.martinralph.co.uk
info@martinralph.co.uk
T. 023 9225 7711
F. 023 9225 7712