
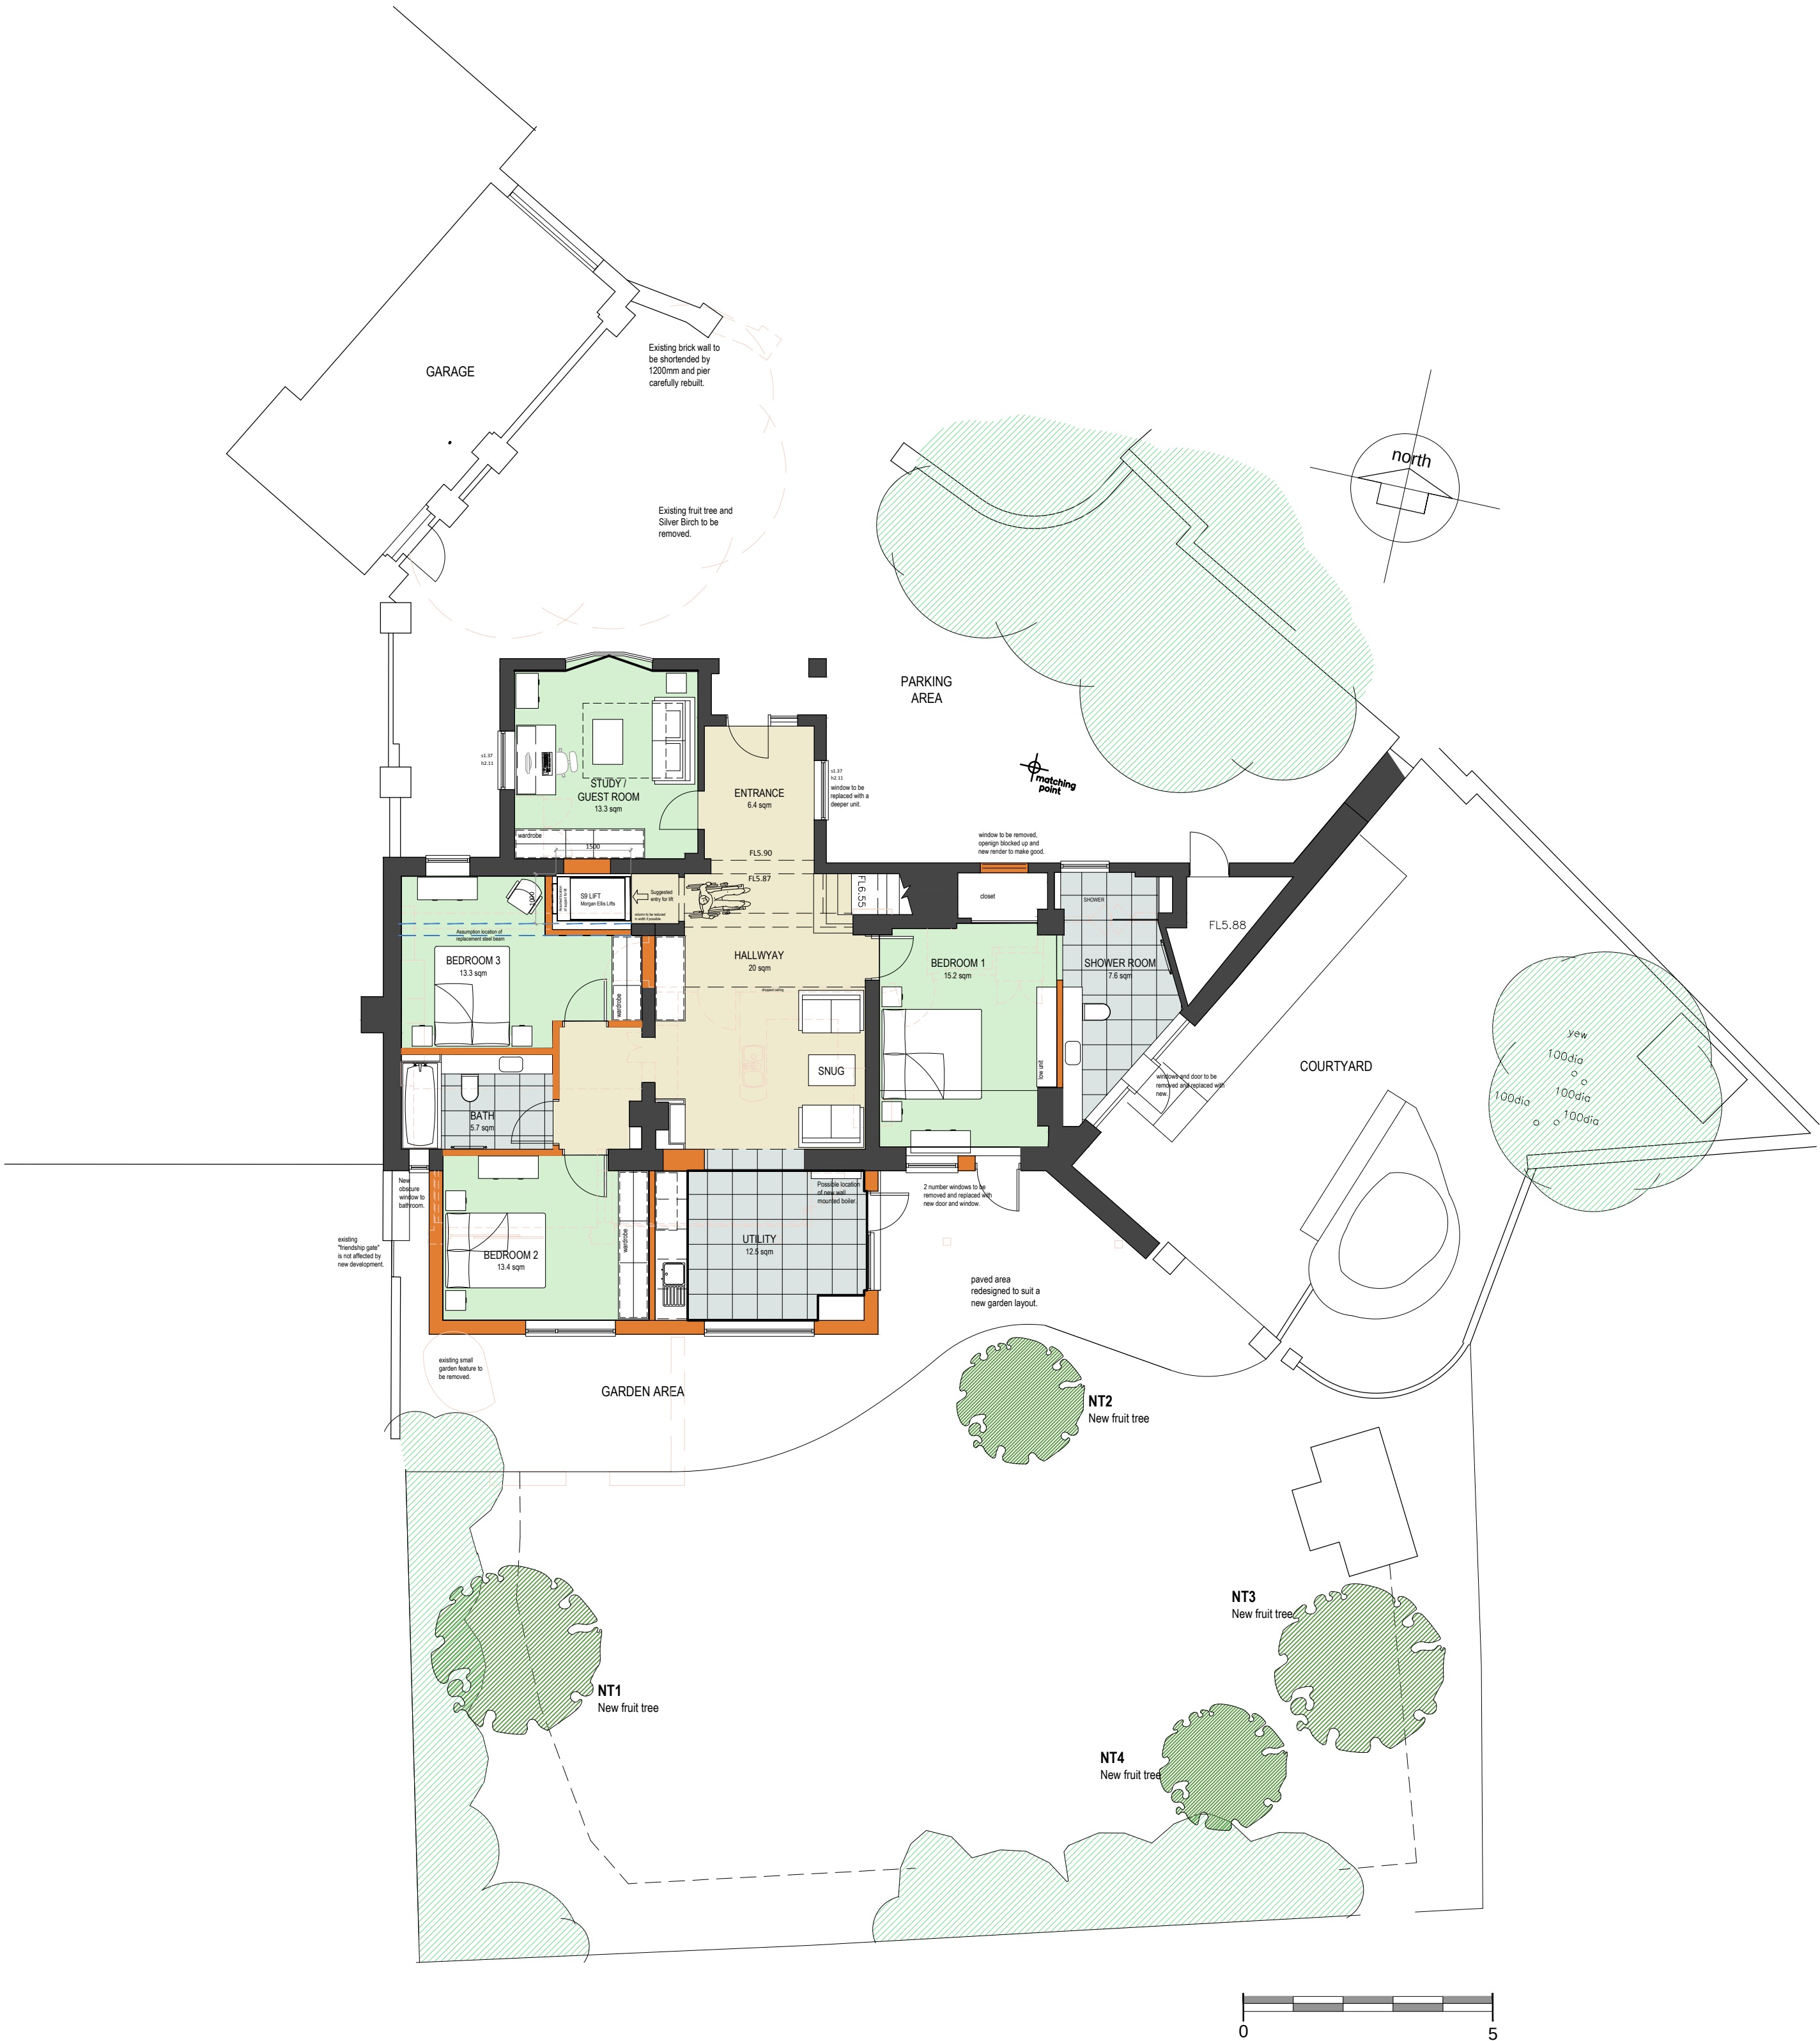


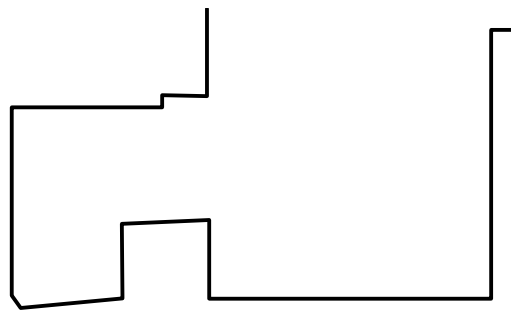

SITE PLAN - AS PROPOSED

1:50

THE BOATHOUSE, ALDWICK

NOTES:

This drawing has been prepared for the purpose of Planning and/or Building Regulations approval only, and is not to be used for any other purpose.

All dimensions to be checked on site and any discrepancy notified to The Martin Ralph Group. Written dimensions are to be used in preference to scaled dimensions.

This drawing is the property of The Martin Ralph Group and must not be reproduced, in part or whole, or deviated from, without their permission.

Items to be demolished are shown in dotted red lines

AMENDMENTS	DATE
B1	suggested change to pier 22.08.18
B	DESCRIPTION CHANGED 31.07.18
A	PLANNING APPLICATION 25.06.18
CLIENT	
BOB & ELIZABETH WATERHOUSE THE BOATHOUSE, 14 CRAIGWEIL MANOR, ALDWICK, WEST SUSSEX, PO21 4DJ.	
PROJECT	
ALTERATIONS TO THE BOATHOUSE. REAR EXTENSION AND FIRST FLOOR BALCONY. REMOVAL OF BRICK PIER AND 2 TREES AT FRONT	
DRAWING TITLE	
SITE PLAN AS PROPOSED	
DATE	
JUNE 2018	
SCALE	
1:100 @ A1 1:200 @ A3	
DRAWING No.	REVISION
18A_010 004	B1
MARTIN RALPH	
ARCHITECTS	
RIBA  CHARTERED ARCHITECTS SURVEYORS & ENGINEERS	
Chartered Practice	
Part of THE MARTIN RALPH GROUP	
11 Dragoon House Hussar Court Brambles Business Park Portsmouth Hampshire PO7 7SF	www.martinralph.co.uk info@martinralph.co.uk T. 023 9225 7711 F. 023 9225 7712