


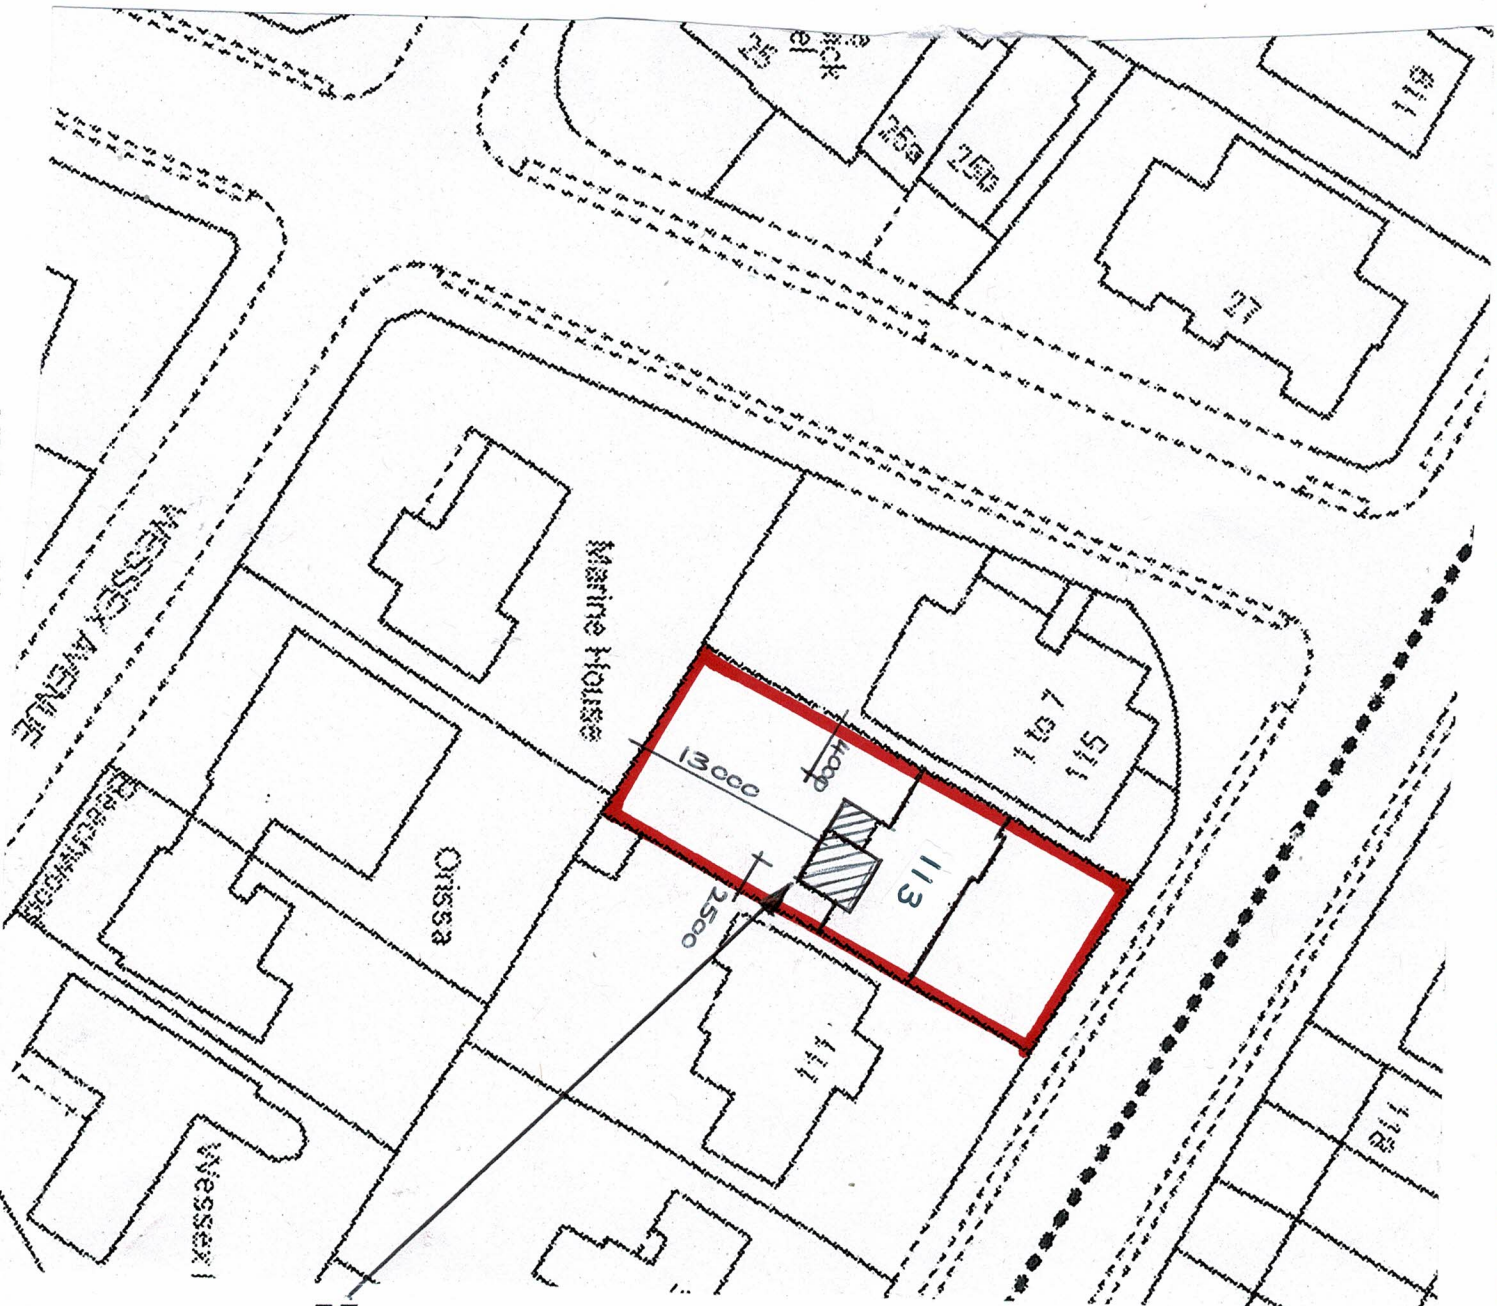

LOCATION PLAN 1:1250



PROPOSED FIRST FLOOR EXTENSION OVER
EXISTING GROUND FLOOR ACCOMMODATION

SITE PLAN 1:500

Amdesign

ARCHITECTURE DESIGN DEVELOPMENT
Leeza Aldis-Hobbs ARB RIBA SPAB

Mob: 07756 329400
e-mail: leeza@amdesignltd.co.uk

PROJECT
**113 ALDWICK ROAD
BOGNOR REGIS
WEST SUSSEX
PO21 2NY**
PROJECT STAGE
PLANNING

DRAWING
**LOCATION PLAN
SITE PLAN**

DRAWING No
297/01

SCALE
DATE 1:1250 1:500
JULY 2019

REVISION

DRAWN
CHECKED LA

LETTER

REVISION

DATE

This scheme is subject to town planning and all other necessary consents. All dimensions and levels to be checked on site. This drawing is to be read in conjunction with other relevant drawings and documents. Report all discrepancies to the Architect before work commences. AM Design is the trading name of AM Design Ltd © AM Design Ltd. All rights reserved.

