



12 Cambridge Drive : Existing

NOTES
Dimensions to be checked on site before commencing work. Any discrepancies shall be reported to the architect immediately.
Do not scale from these drawings except for planning purposes.
Use figured dimensions only.
Where applicable this drawing is to be read in conjunction with other consultants' drawings.
All drawings to be read in conjunction with specification and all other drawings including structural engineer and mechanical and electrical drawings / specification.


ARUN DISTRICT COUNCIL			
No.	AW	208	06
RECEIVED		7 9 06	

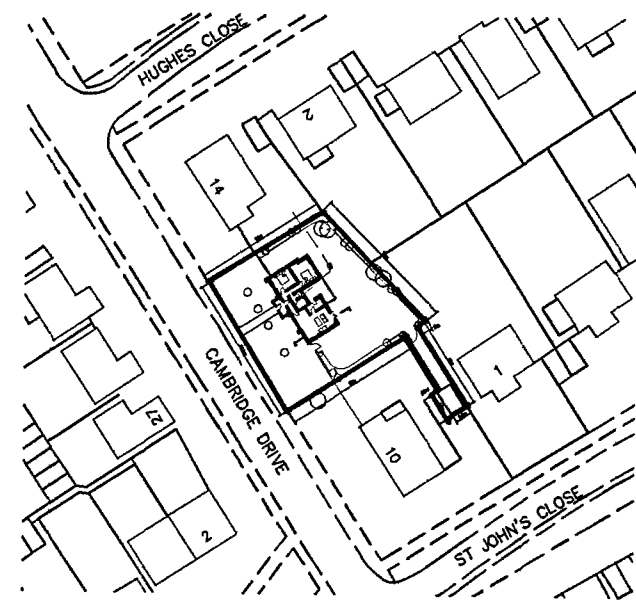


Existing Site Plan
scale 1:1250

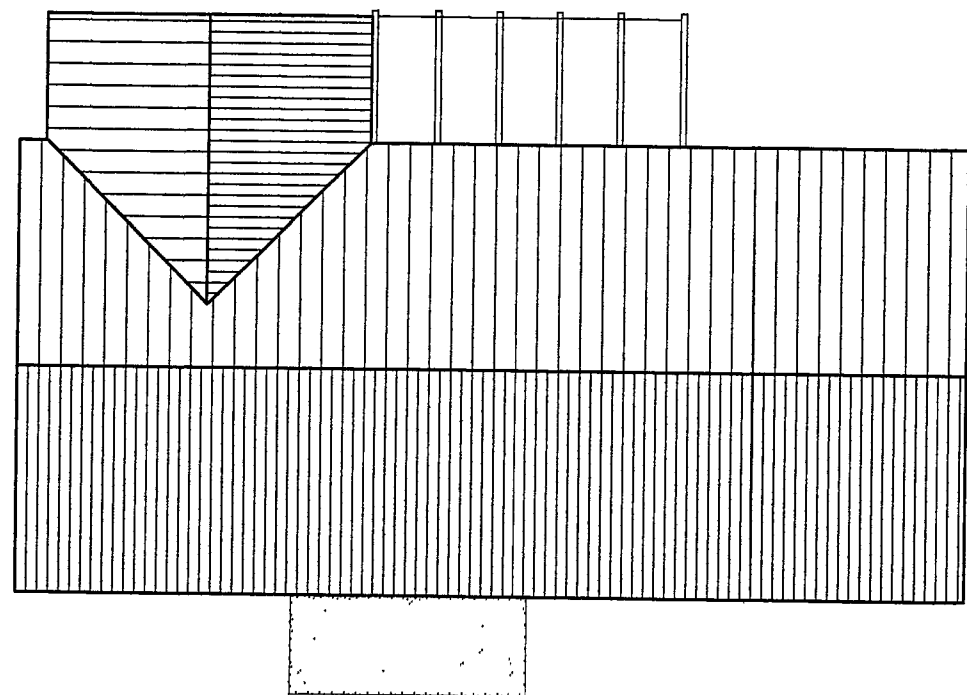


Existing Roof Plan
scale 1:100

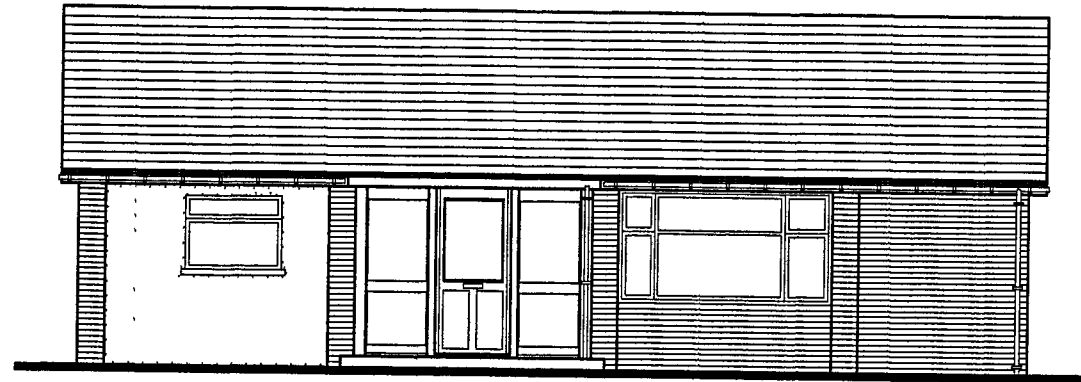


Existing Front Elevation
scale 1:100

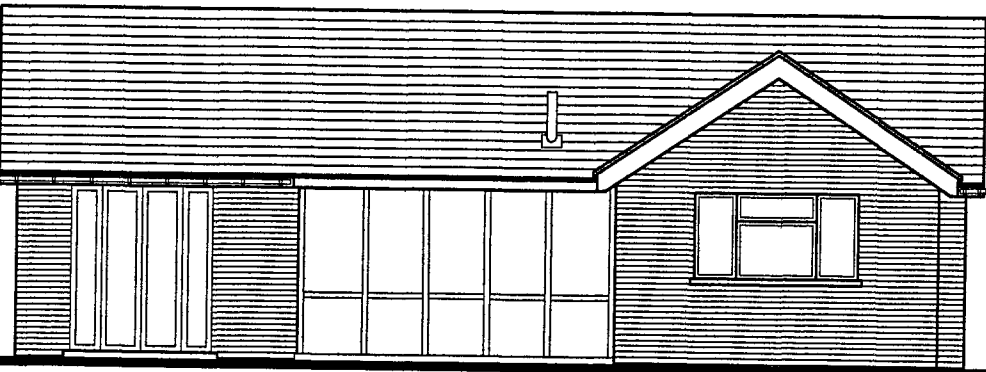


Existing Rear Elevation
scale 1:100

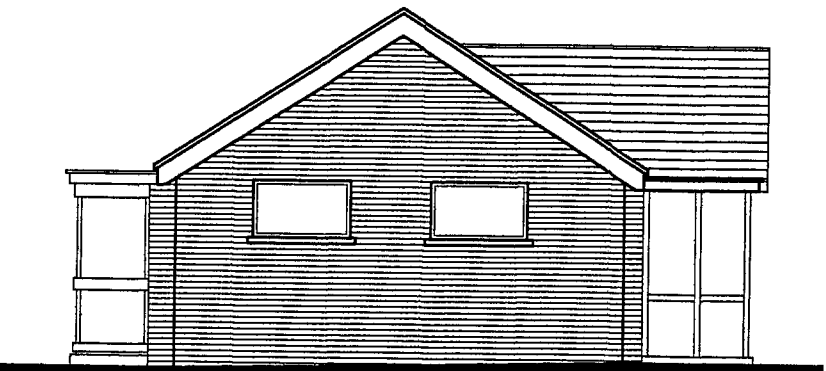

Existing Side Elevation
scale 1:100

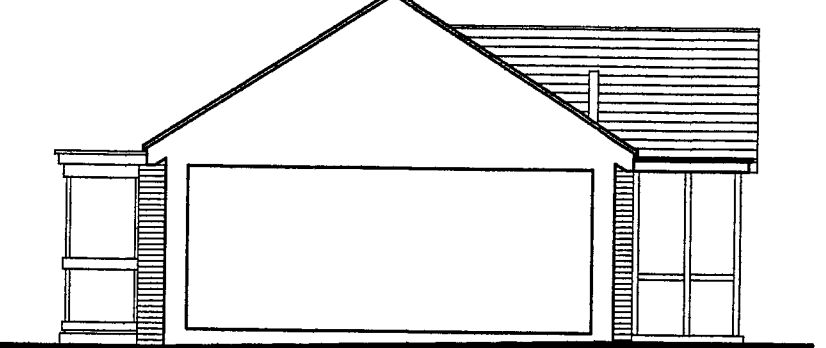

Existing Section AA
scale 1:100

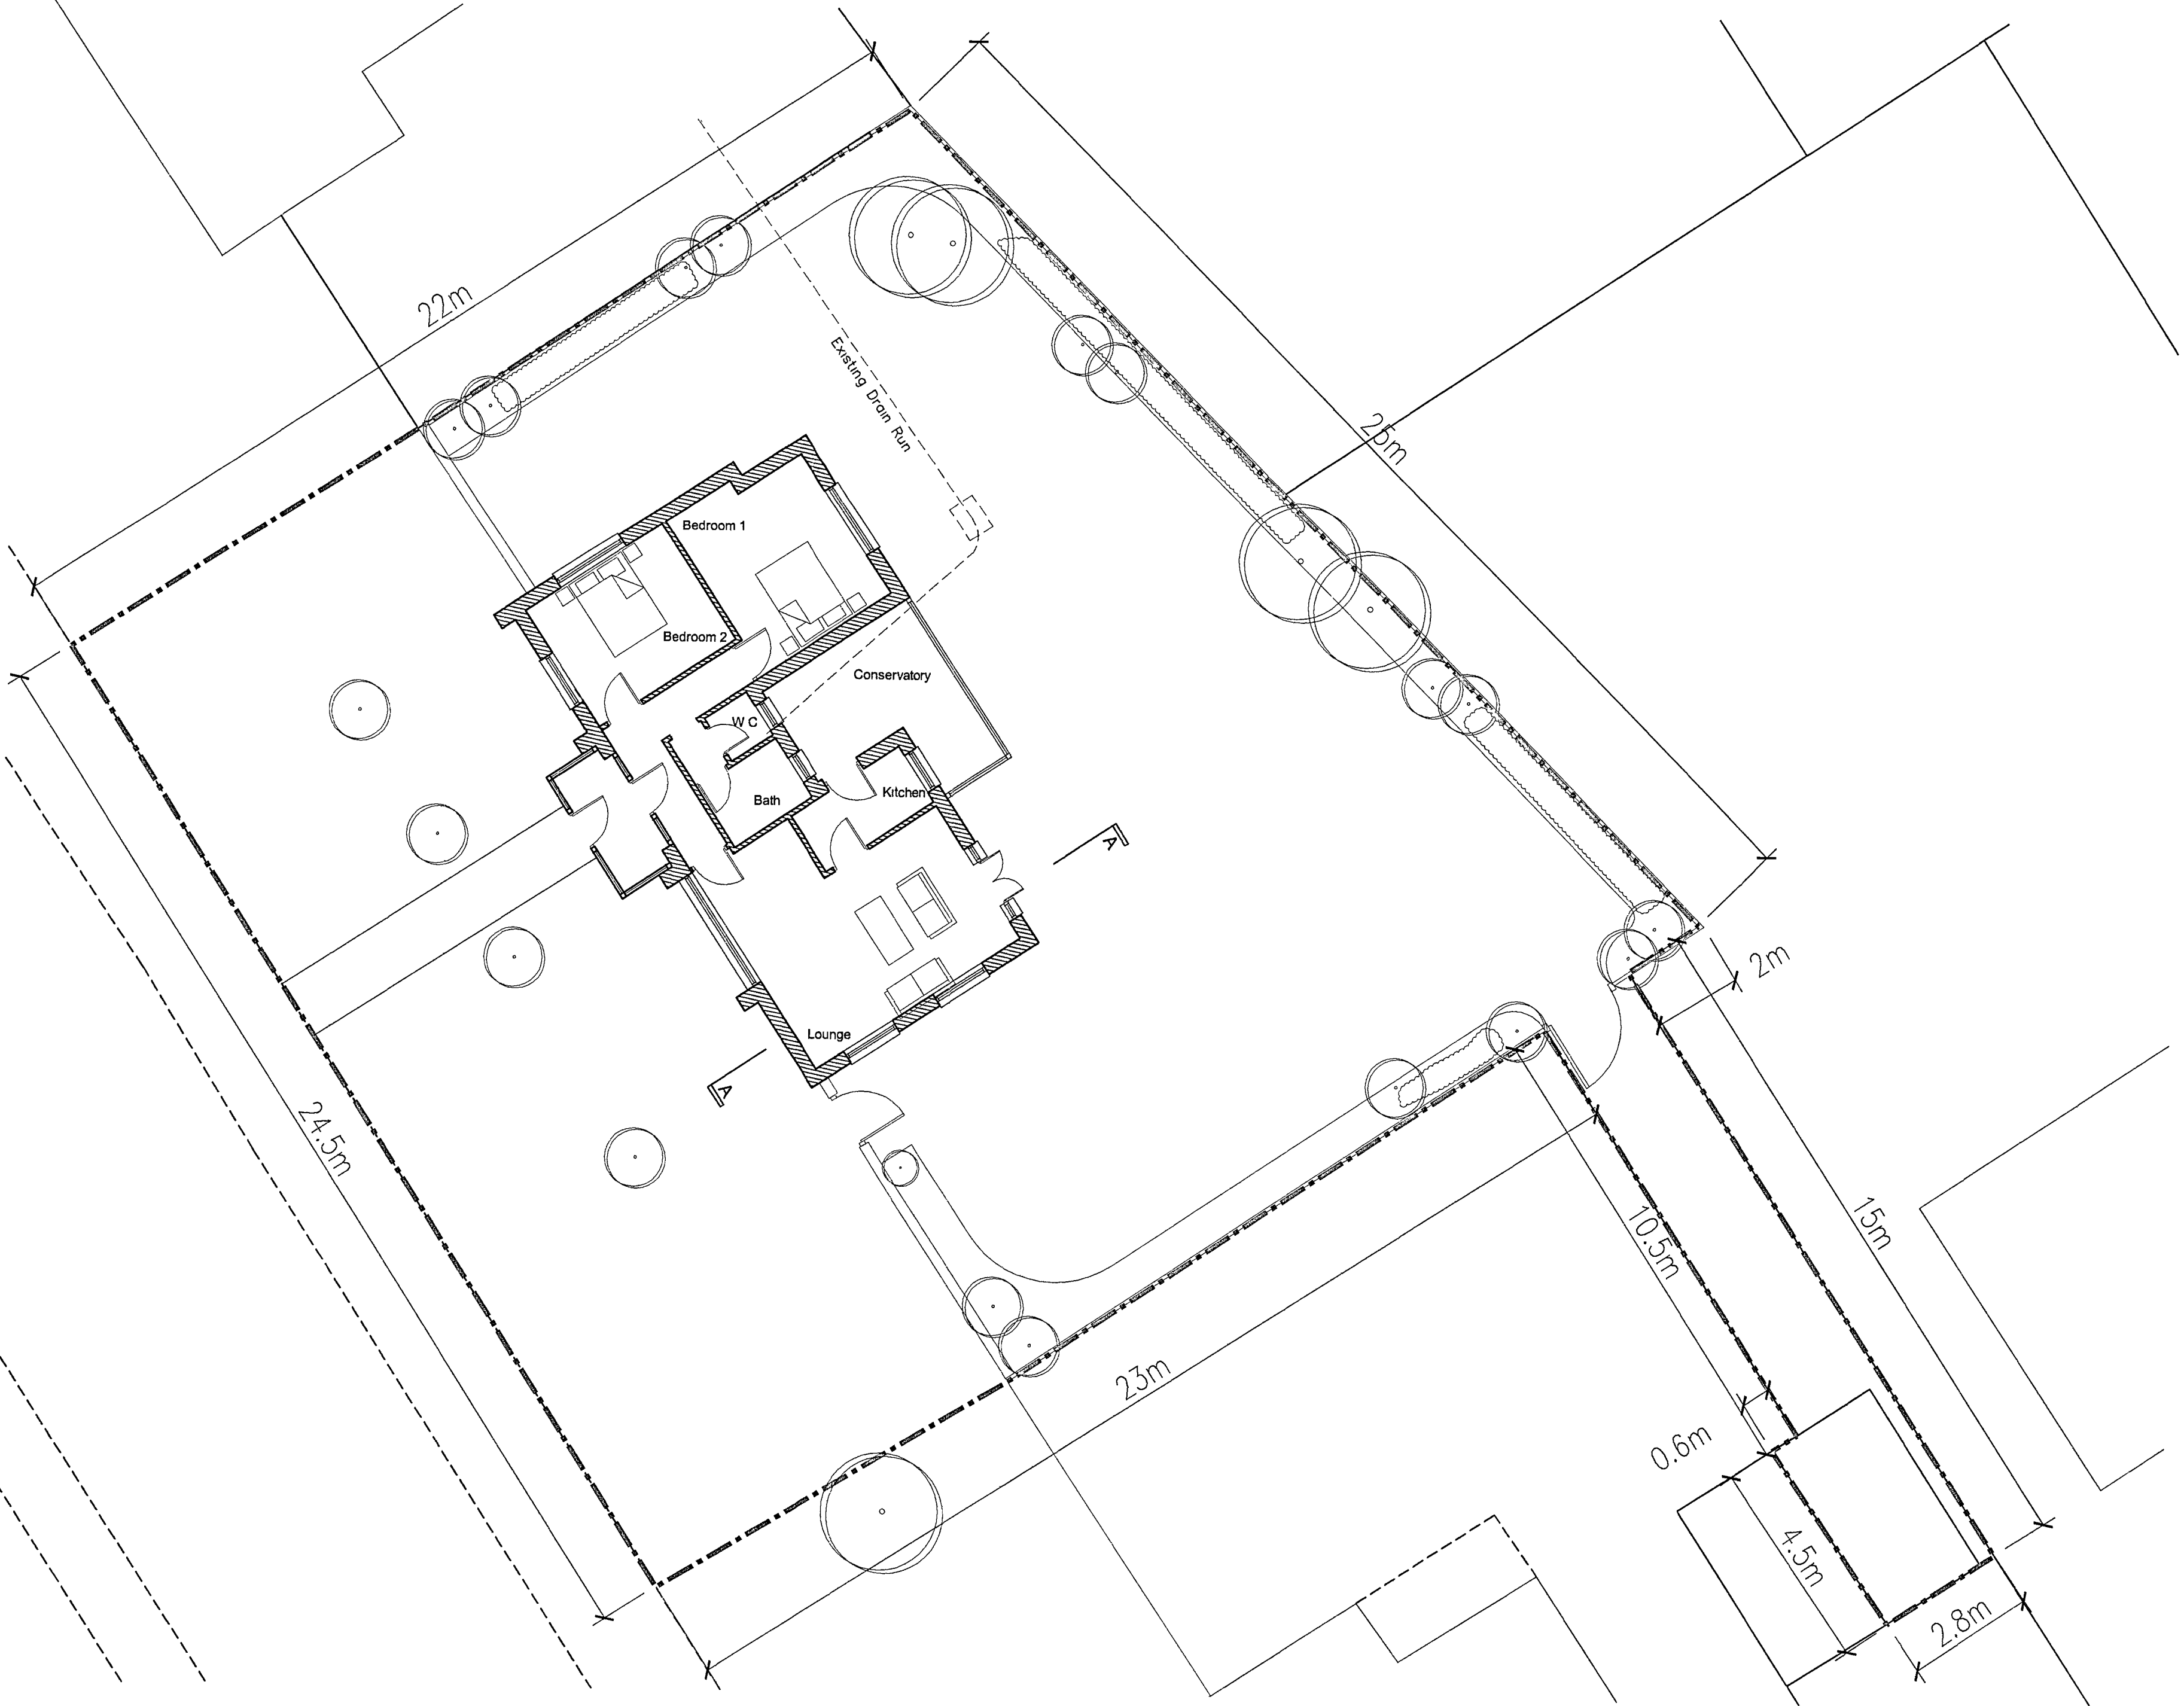

Existing Plan
scale 1:100

REV	DATE	AMENDMENT	DRAWN
helyerdesign [ltd] architecture .design .graphics mail@helyerdesign.co.uk www.helyerdesign.co.uk 207 Main Road, Emsworth, PO10 8EZ 01243 370 715 07747 027379			
CLIENT Philip Goulder			
PROJECT Proposed Development 12 Cambridge Drive Bognor Regis			
DRAWING Existing		SCALE As Noted	
DATE June 06		DRAWN MRH	
DRAWING NUMBER 06033/100		REVISION	