



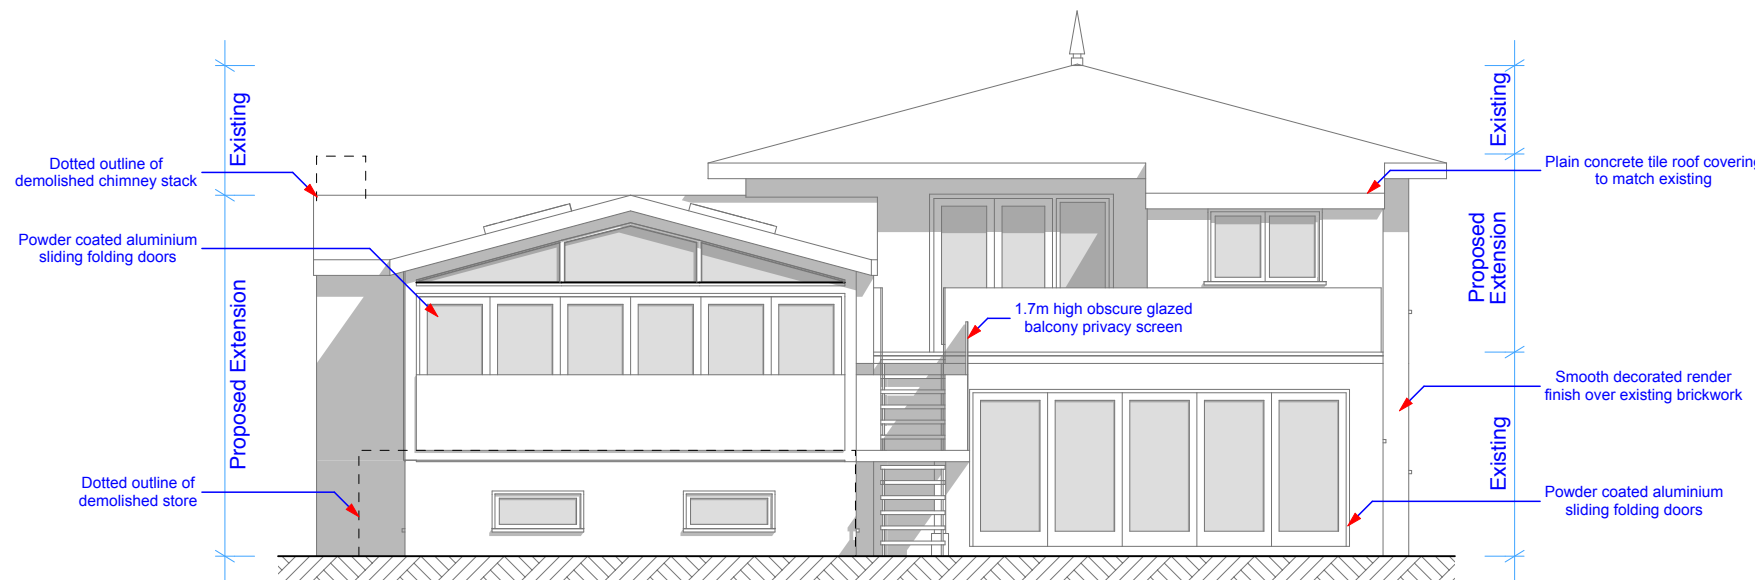


NORTH ELEVATION



SOUTH ELEVATION

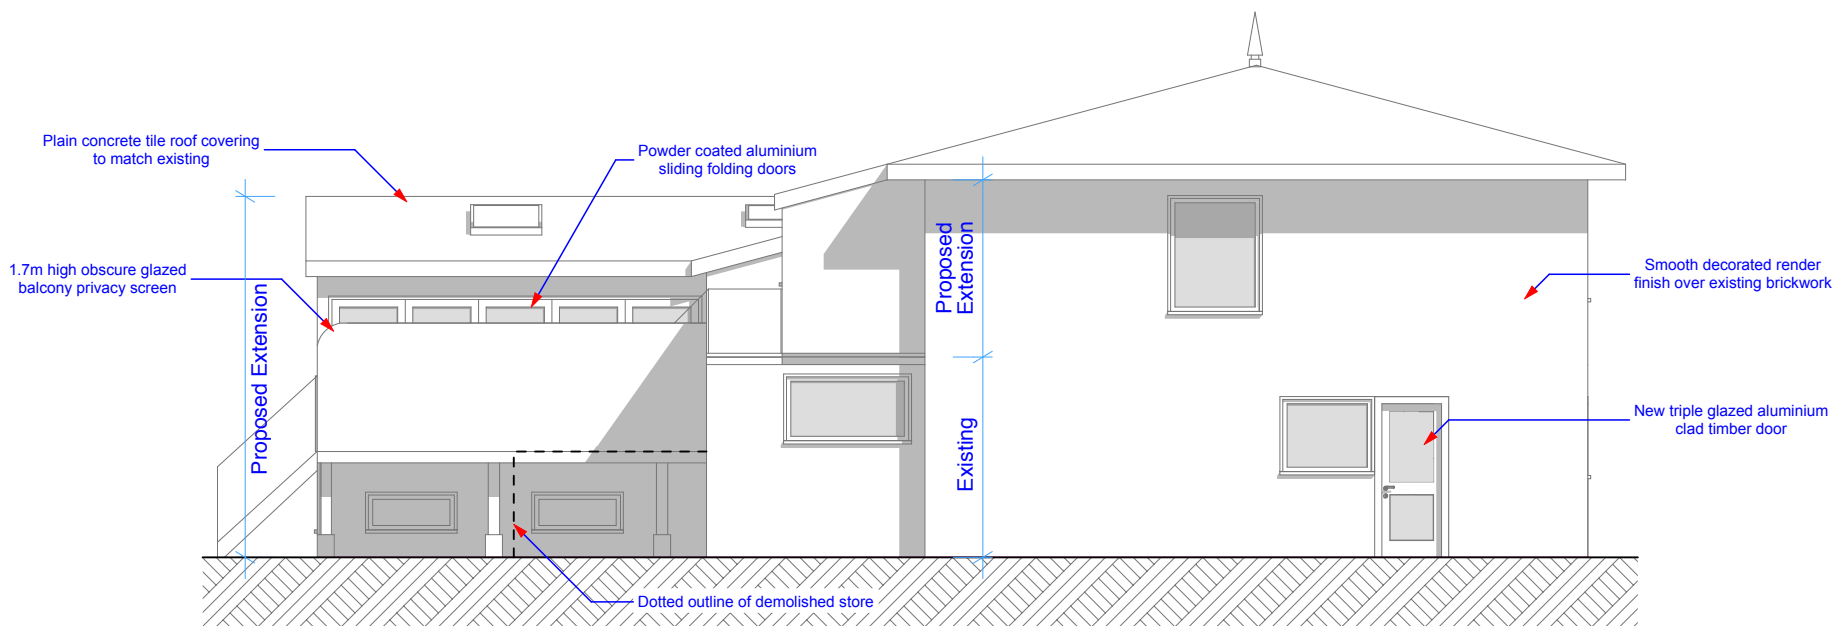

EAST ELEVATION

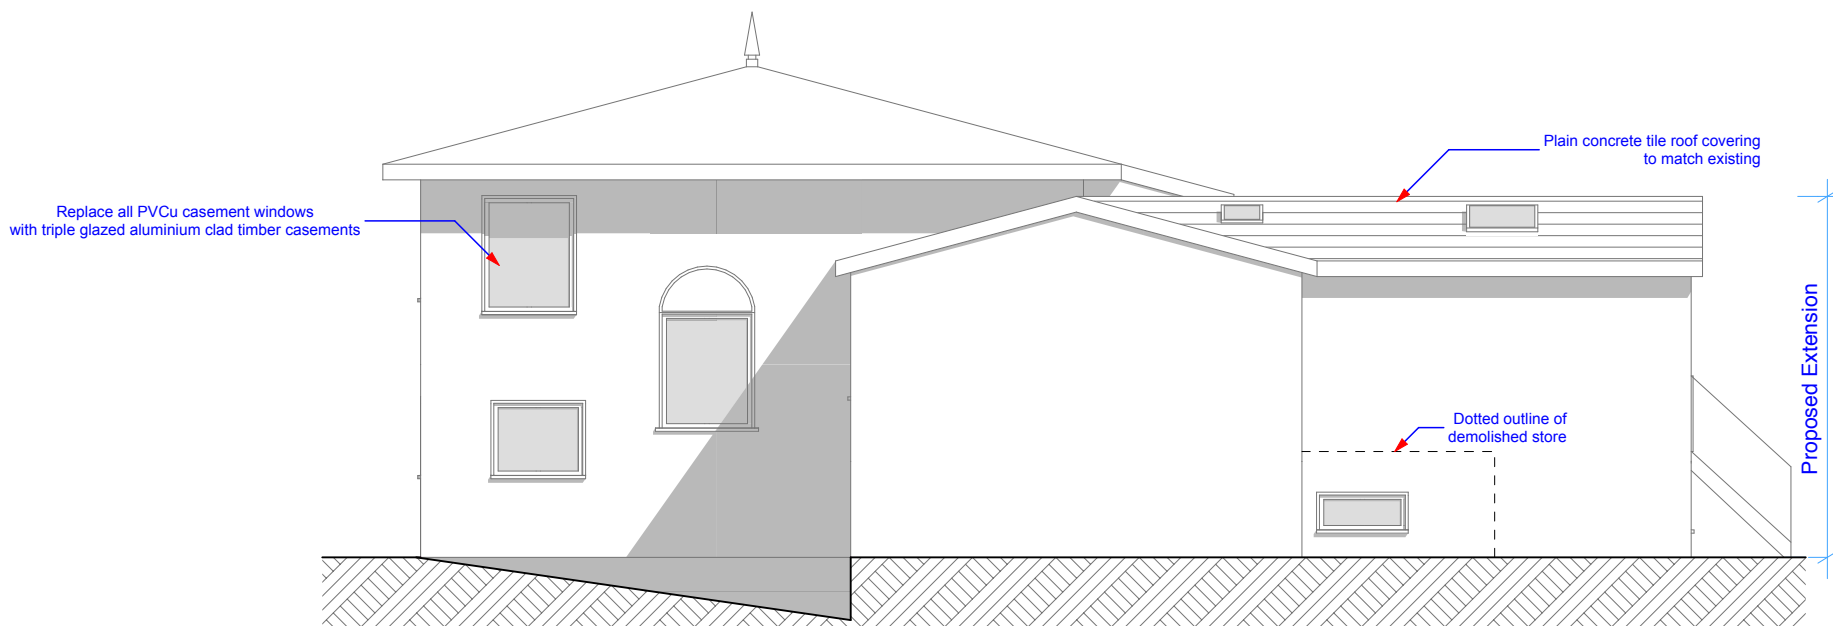

WEST ELEVATION

Materials Schedule:

Walls - Decorated render

Roof - Concrete plain tiles to match existing

Windows and doors - replace all PVCu casements with aluminium clad timber casements

Balustrading - glass

Key

Existing Walls	
Proposed Walls	
Dotted outline of demolished walls	
New tiled roof covering	

Revisions

A Sept 15 Revised balcony steps and privacy screening to East Elevation



Chartered Surveyors

Norton Studio, School Lane
Arundel, West Sussex
BN18 9DR
t: 01903 885444



email: info@andrewfuller.co.uk
www.andrewfuller.co.uk

Job Title

Wide Horizon, Waters Edge, Aldwick

Client

Mr S Russell

Drawing Name

Proposed Elevations and
Perspectives

Drawing Status

Planning

Drawn by

DF

Date

July 15

Checked by

Date

Drawing Scale

1:100 at A1

Drawing No

15773/ 03

Status

Revision

A

This drawing is the property of Andrew Fuller Associates and is not to be copied, reproduced, retained or disclosed to any unauthorised person either wholly or in part without prior consent. Do not scale from this drawing except for Planning purposes. Use all figured dimensions only. All figured dimensions to be checked on site prior to construction. All discrepancies, errors and omissions to be reported to Andrew Fuller Associates prior to construction. Layout and dimensions of existing building to be checked on site.