



Existing Elevations

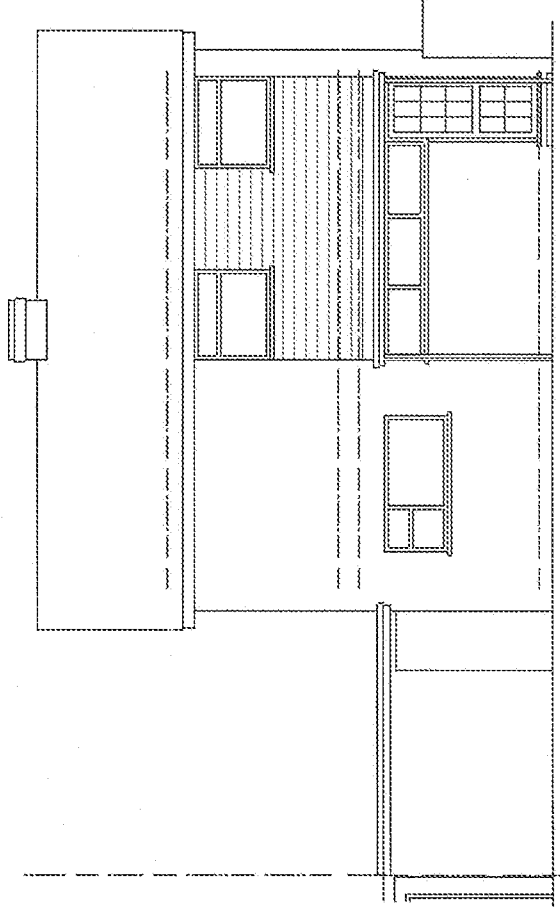


North (Front) Elevation

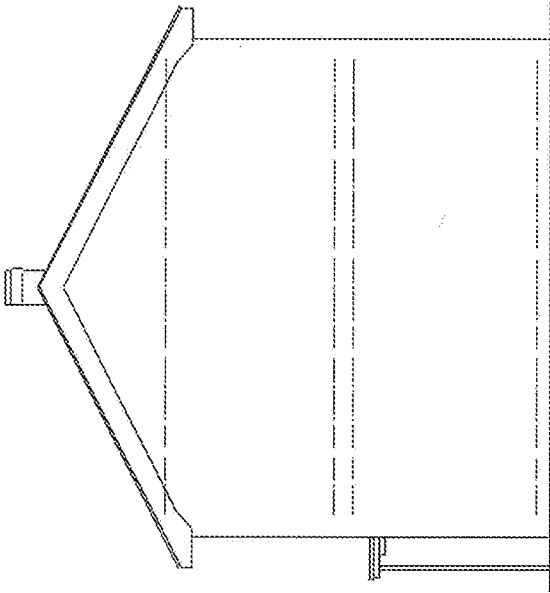


West Elevation

Scale 1 : 100

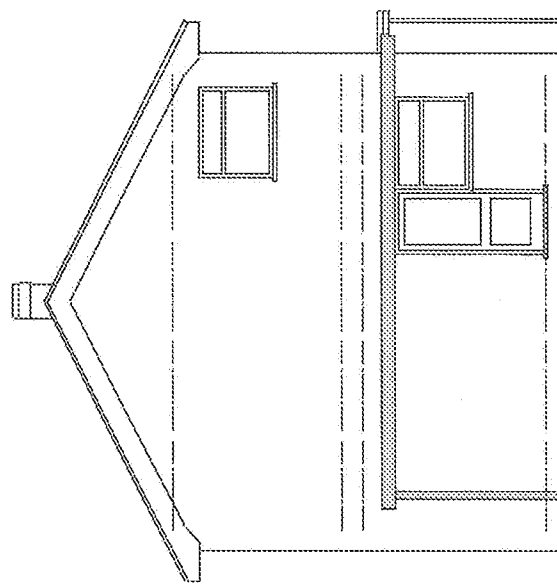


East Elevation


Block Plan 1:500

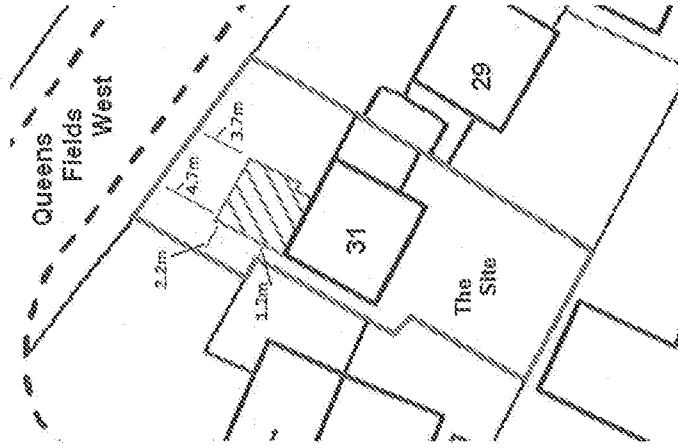

Proposed

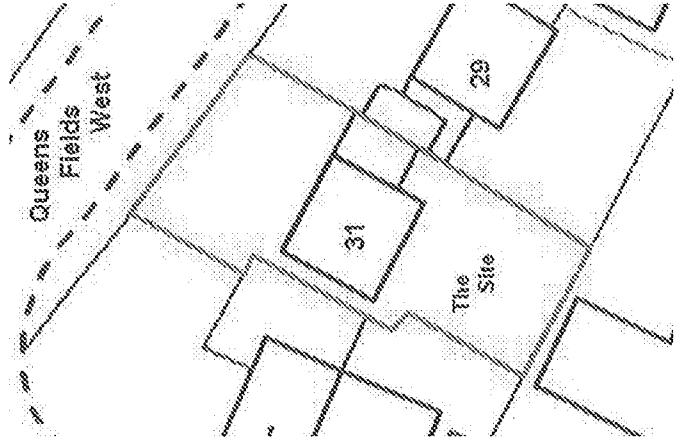

Existing

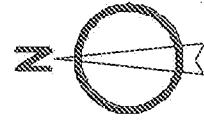

PROJECT
Proposed single storey extension
as annex for elderly relative at
31 Queens Fields West, Bognor Regis,
West Sussex. PO21 5SG

CLIENT Mr & Mrs A Alderton

Scales
1:50, 1:100
1:500, 1:1250

Date
June 2017

Drawn
srb

Revisions
A1 July 17 Elevations and Proposed
Block Plan revised

Drawing No 15/17/10

2A