



Proposed Elevations

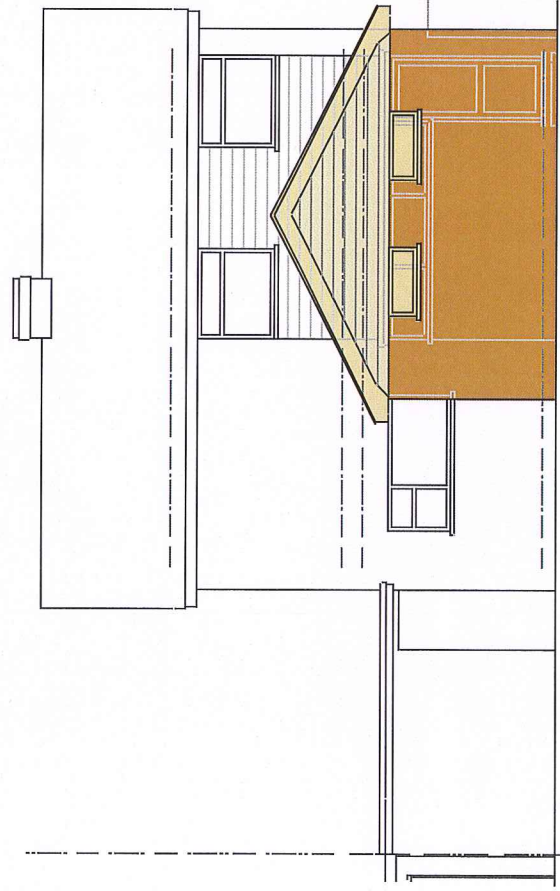

North (Front) Elevation


4.9

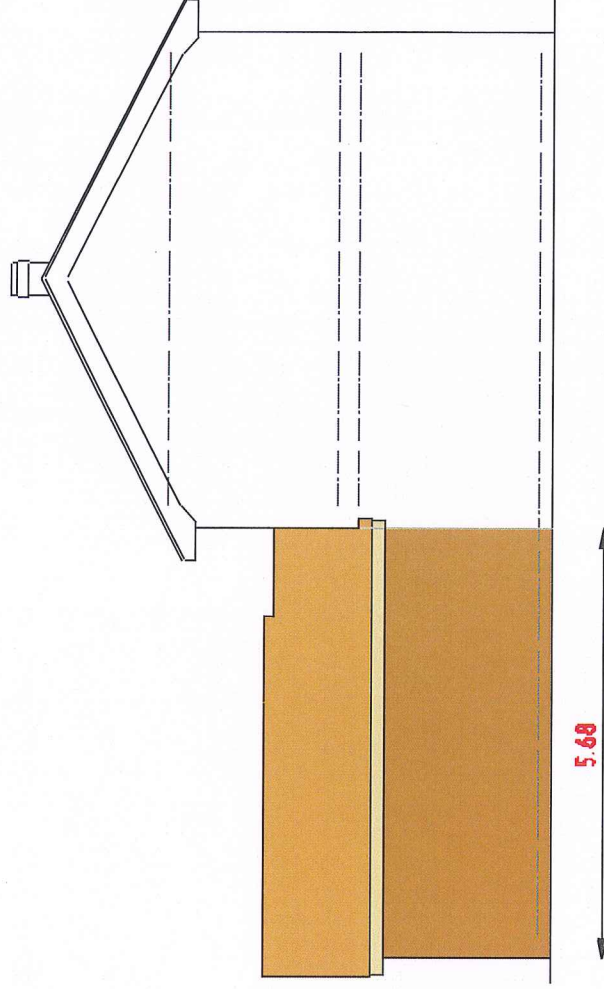

5.68

West Elevation

Scale 1 : 100

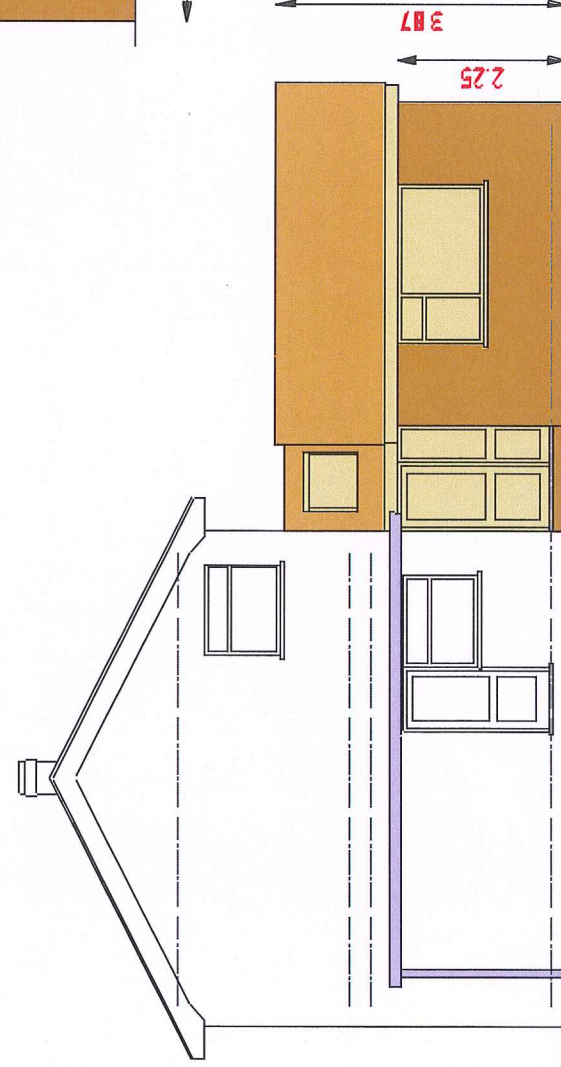


5.68

East Elevation

3.87

2.25

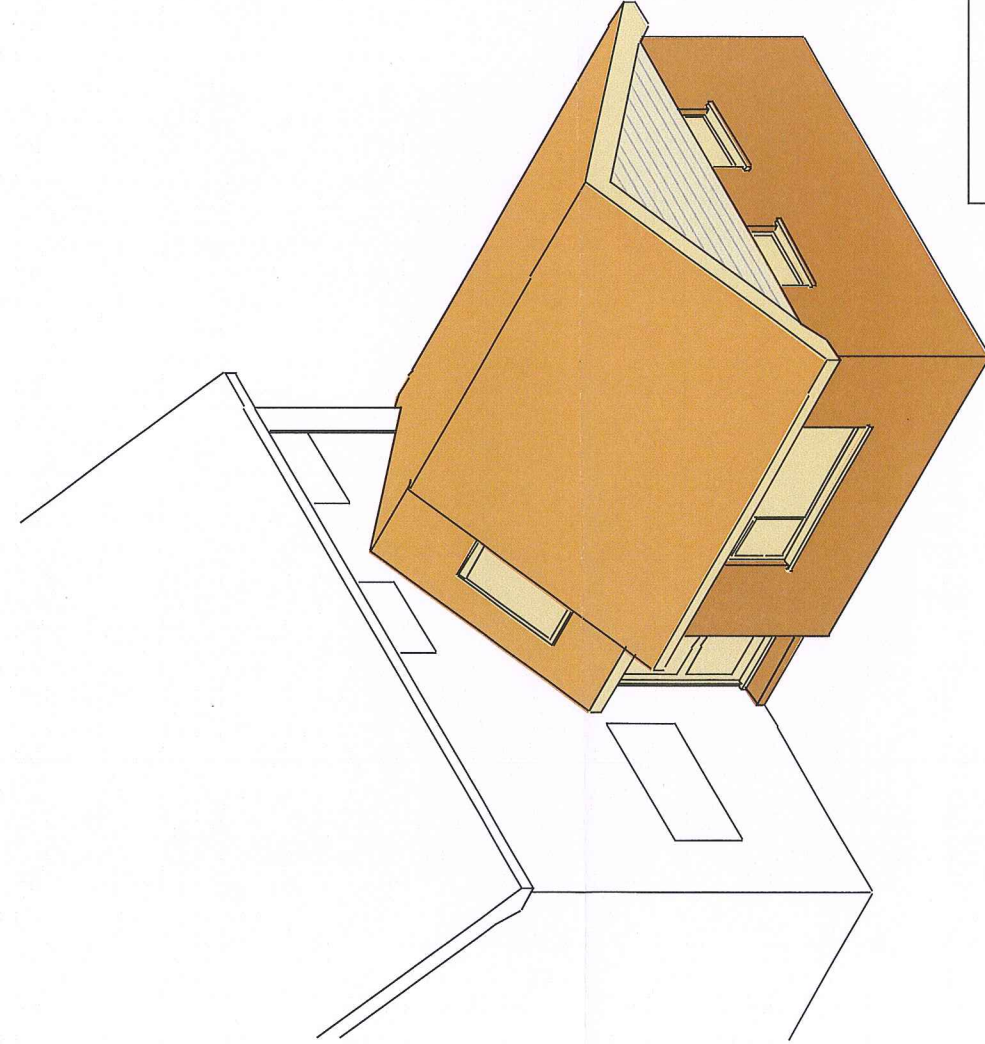

Scale 1 : 100

PROJECT
Proposed single storey extension
as annex for elderly relative at
31 Queens Fields West, Bognor Regis,
West Sussex. PO21 5SG

CLIENT Mr & Mrs A Alderton

Scales
1:50, 1:100
1:500, 1:1250

Date
June 2017

Drawn
srb

Revisions
A1 July 17 Elevations revised

Drawing No 15/17/10

1A