


NOTES:

Dimensions to be checked on site before commencing work.
Any discrepancies shall be reported to the architect immediately.


Do not scale from these drawings except for planning purposes.
Use figured dimensions only.

Where applicable this drawing is to be read in conjunction with other consultants drawings.


This drawing is the copyright of hda projects ltd.

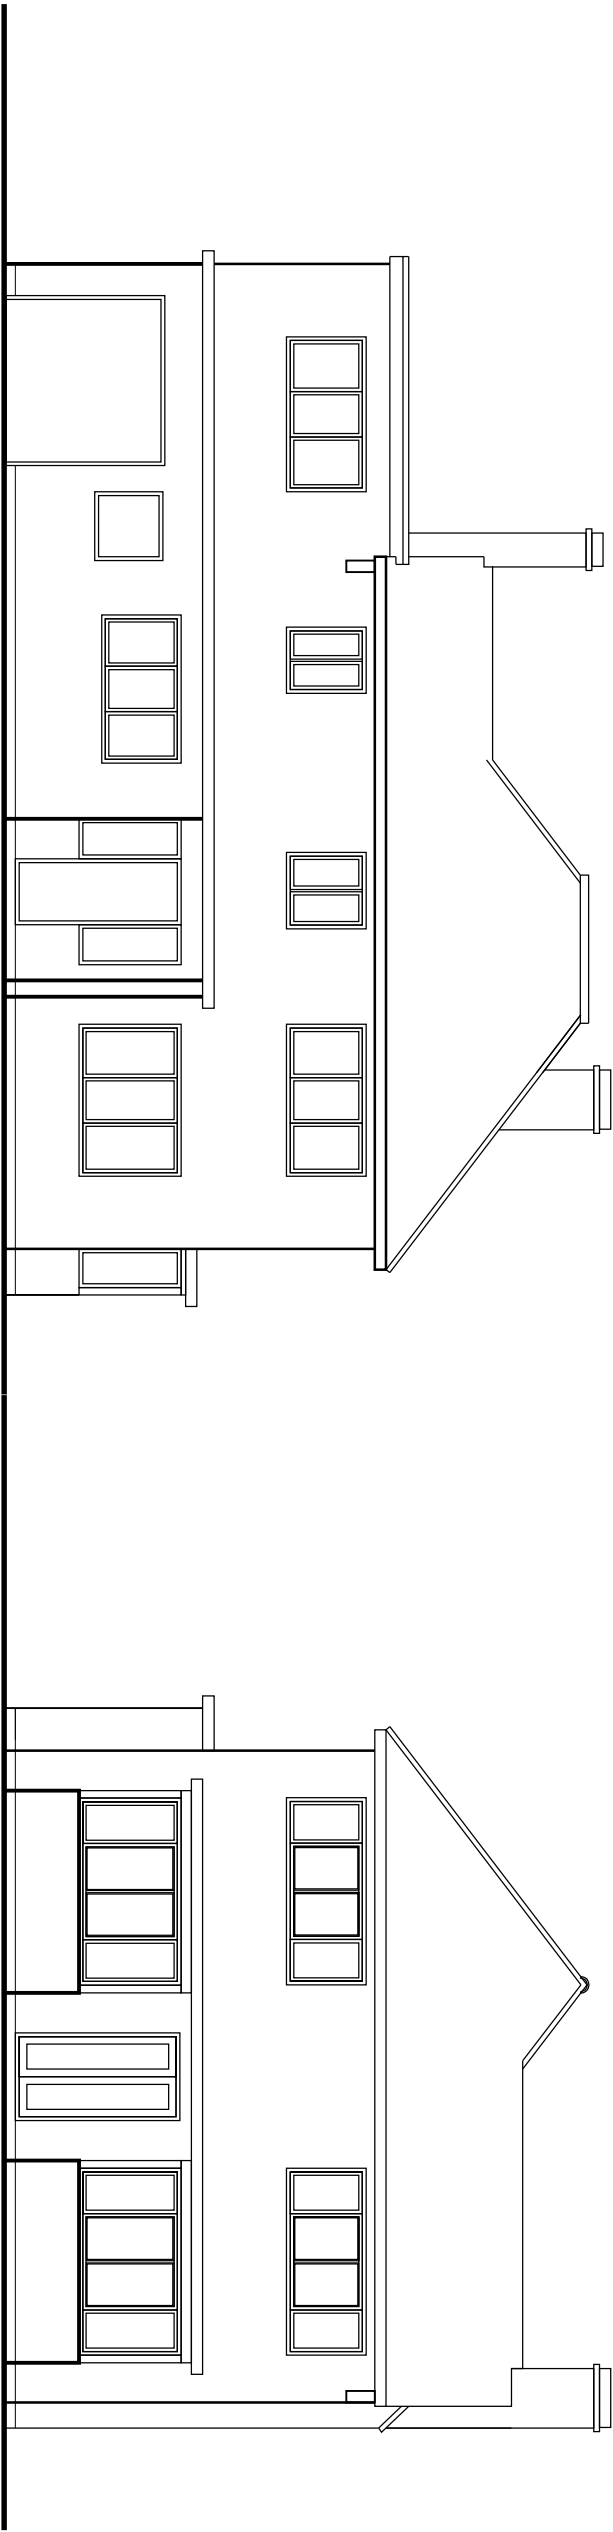


West Elevation

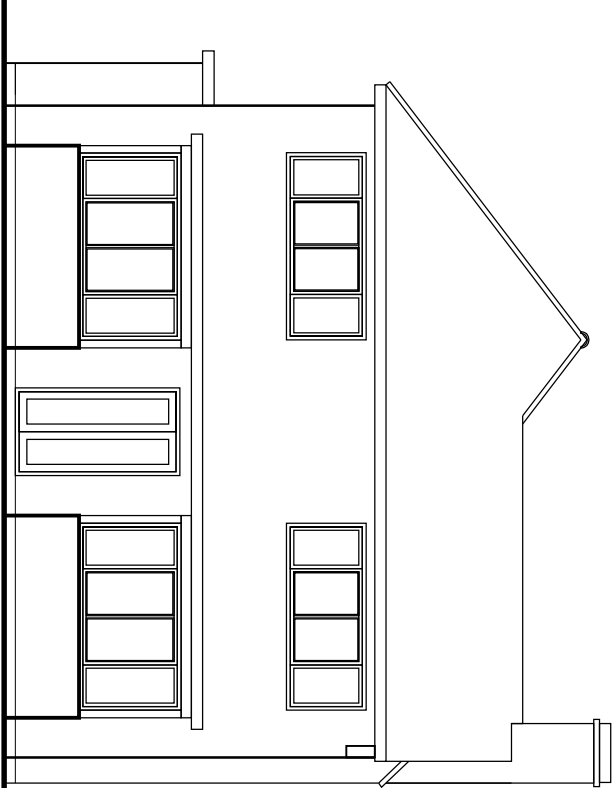

South Elevation

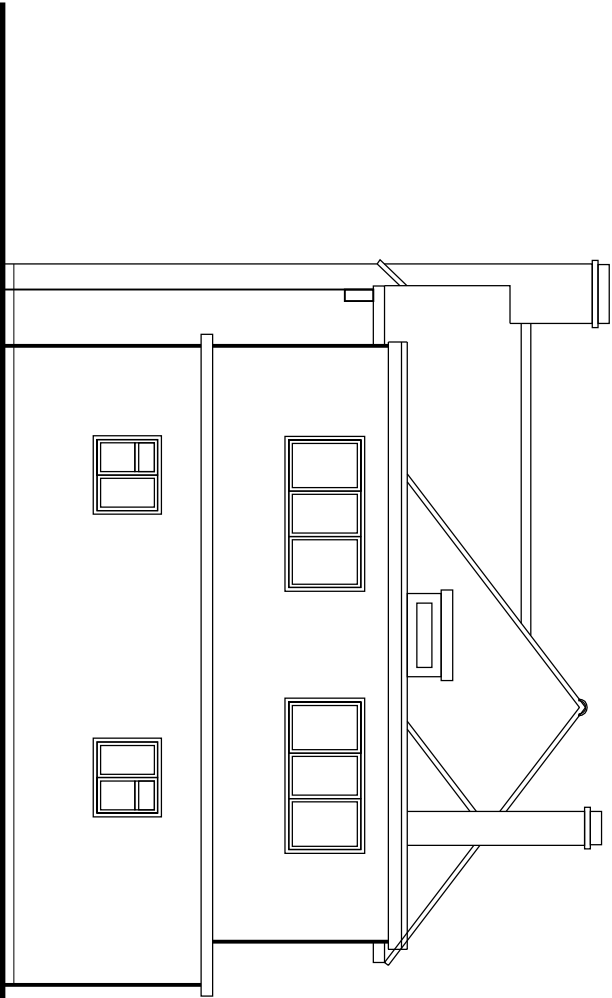

North Elevation

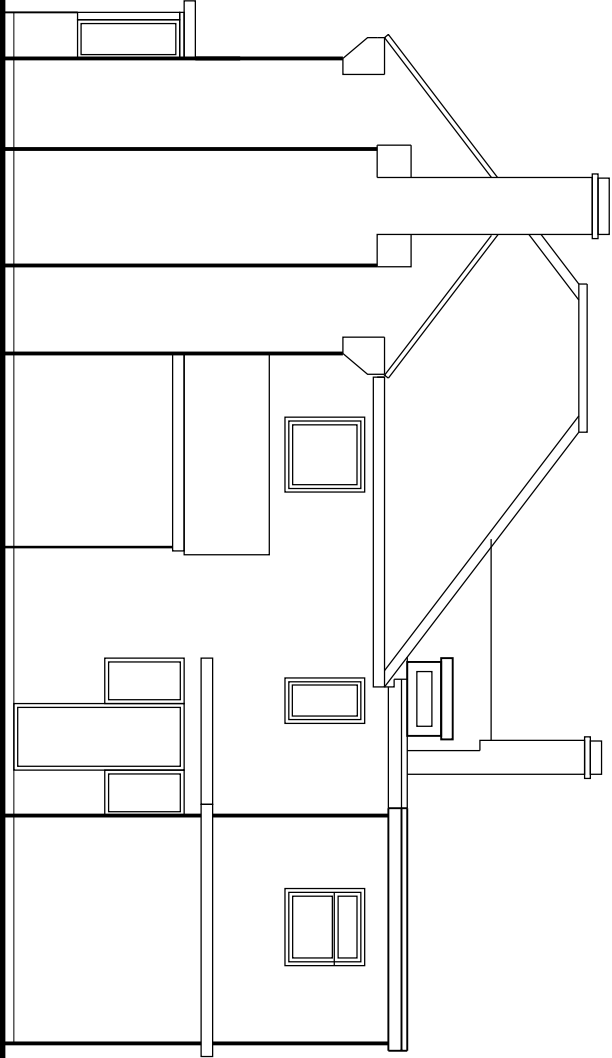

East Elevation

Rev	Date	Amendment
-----	------	-----------

hda projects

6 The Old Four Mill, Queen Street, Epsworth,
Thameside, PO10 3ST
Tel: +44 (0) 1243 373955 Mob: 07861287017
e-mail: hda@hda.co.uk

For	Mr+Mrs L Bennett
Project	12 St Richards Way Aldwick Boagor Regis PO21 3BD

Title
Elevations as Existing

Date	Drawn	Scale	Checked
Dec 2012	wjm	1 : 100 @ A3	
Job Number	Prefix	Drawing Number	Revision
1239	P	03	