


NOTES:

Dimensions to be checked on site before commencing work.
Any discrepancies shall be reported to the architect immediately.


Do not scale from these drawings except for planning purposes.
Use figured dimensions only.

Where applicable this drawing is to be read in conjunction with other consultants drawings.


This drawing is the copyright of hda projects ltd.

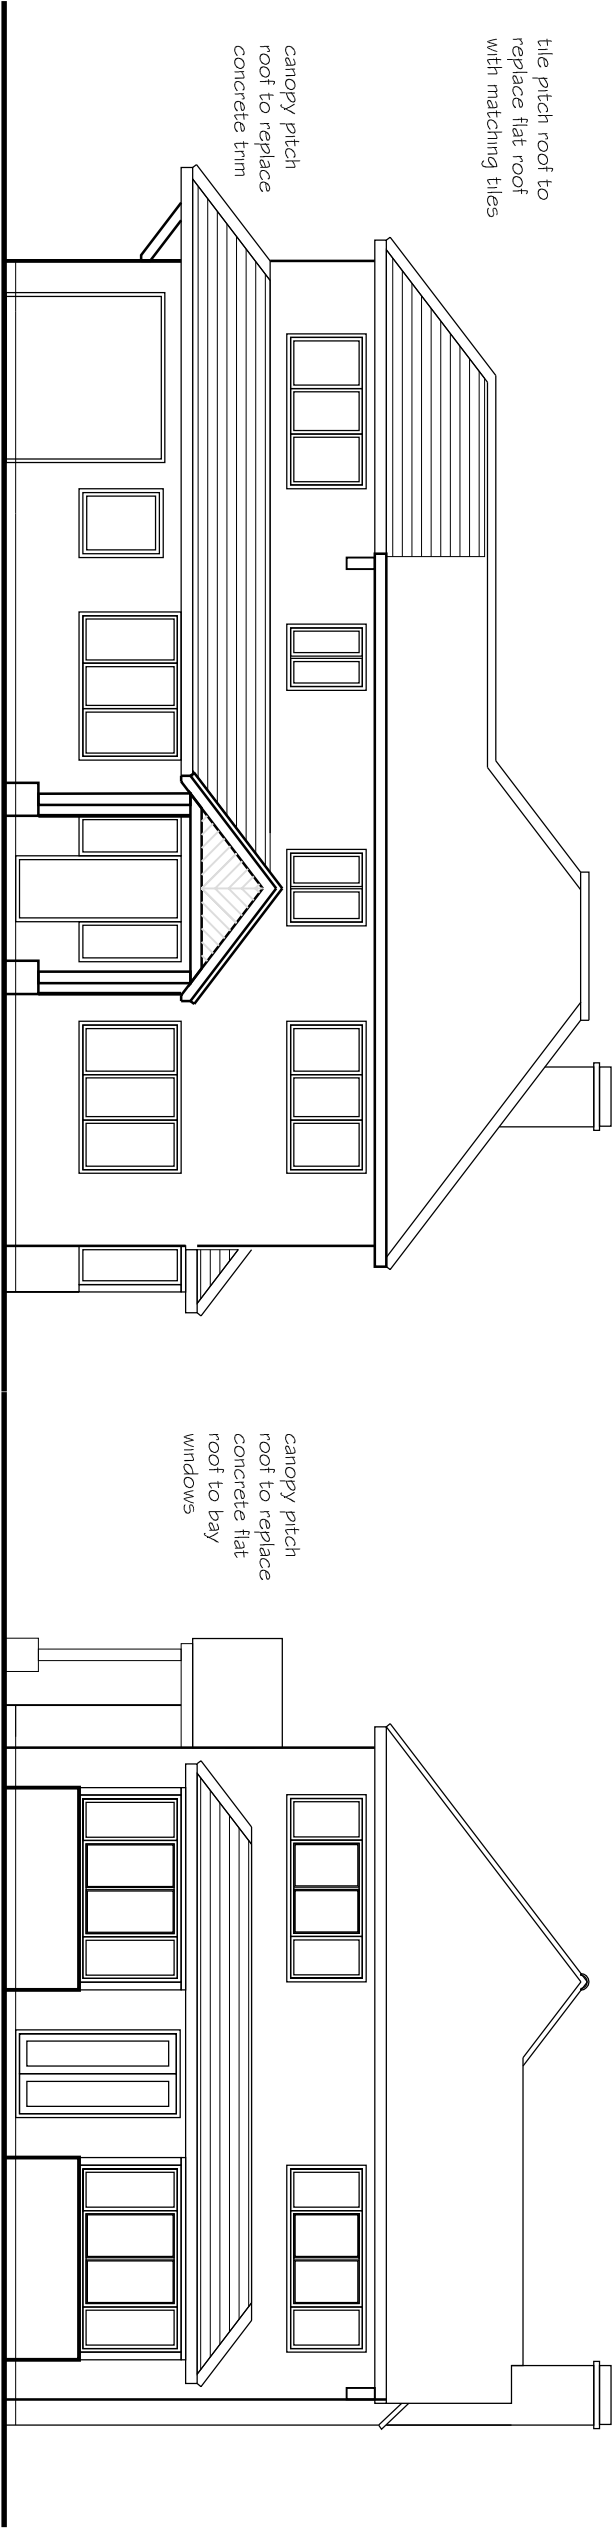

West Elevation

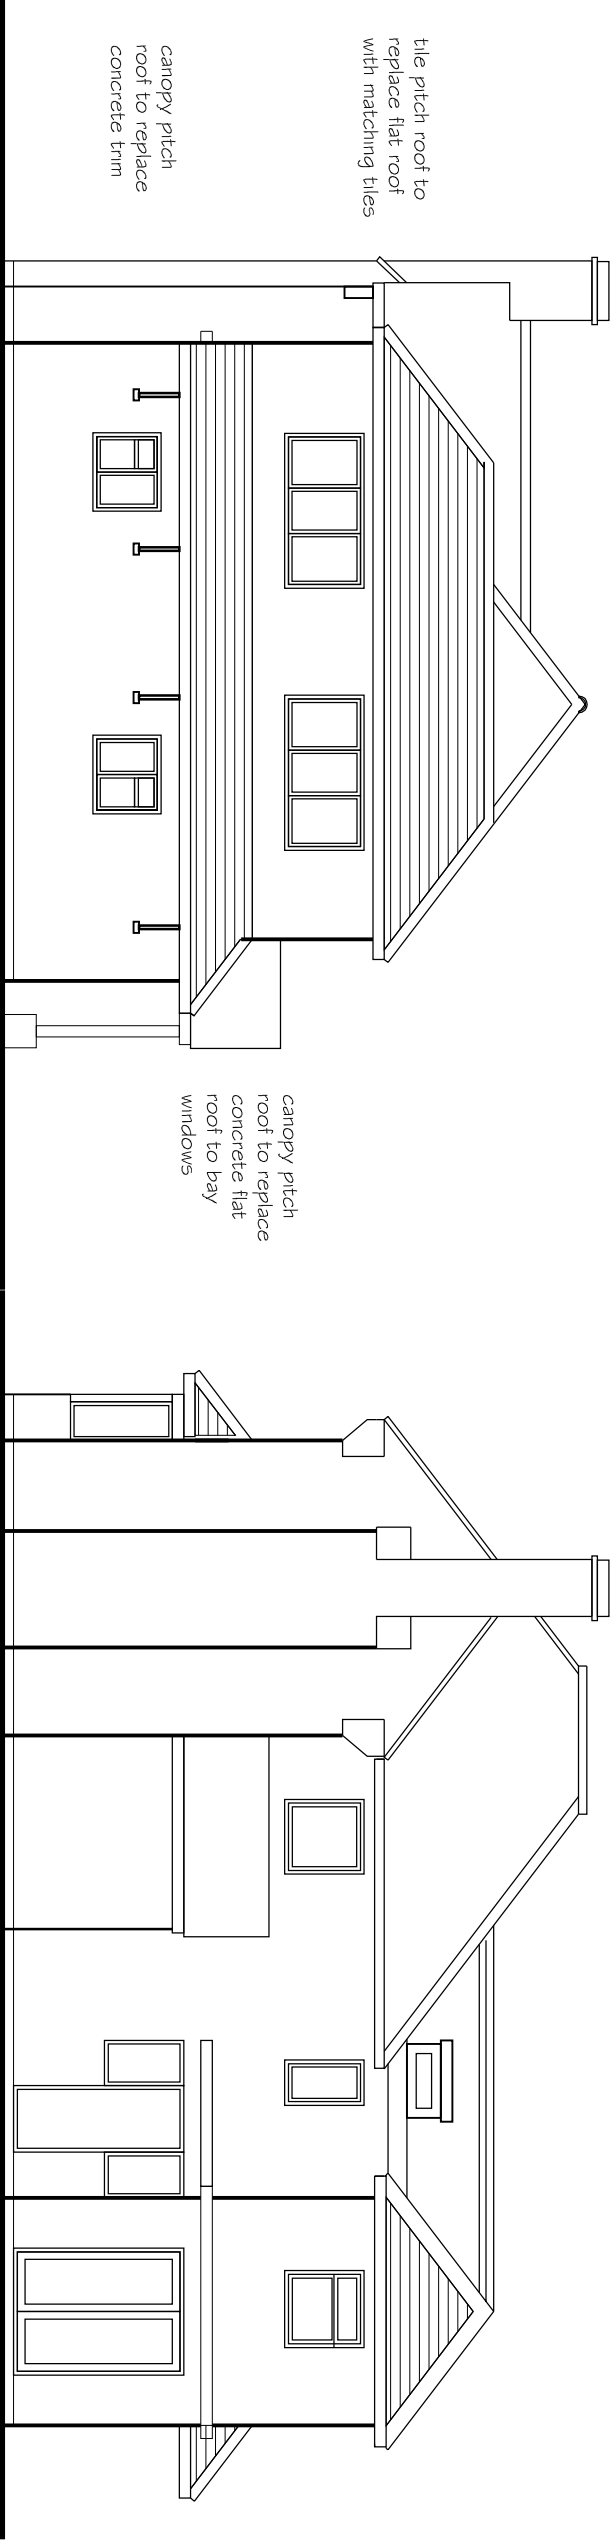

North Elevation

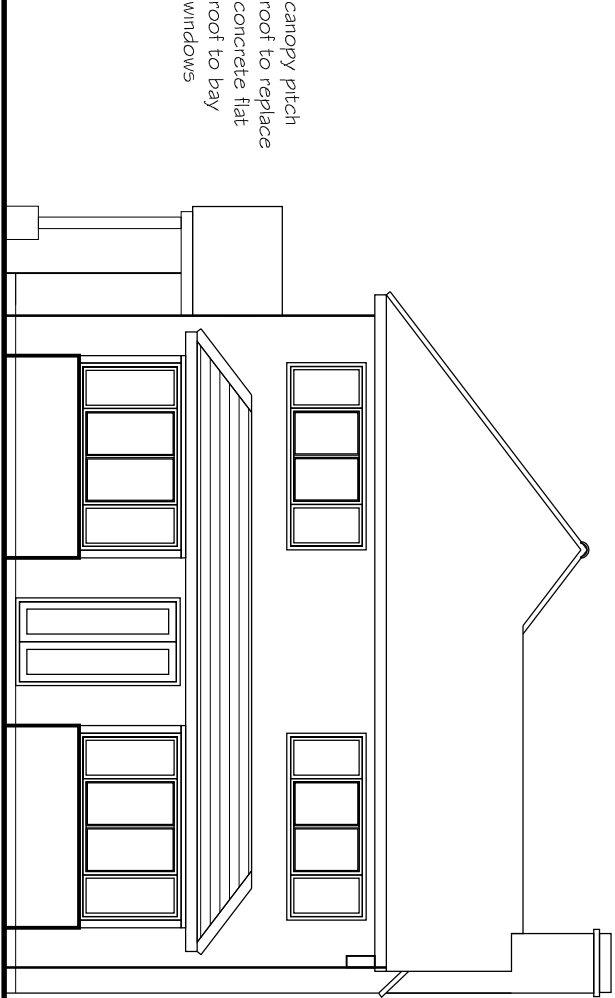

East Elevation

South Elevation

Rev	Date	Amendment
-----	------	-----------

hda projects

6 The Old Four Mill - Queen Street - Epsworth -
Leicestershire - LE10 3JH
Tel: +44 (0) 1243 373955 Fax: 07861 287017
e-mail: hda@hda.co.uk web: www.hda.co.uk

For	Mr+Mrs L Bennett
Project	1 2 St Richards Way Aldwick Boynor Regis PO21 3BD
Title	Elevations as Proposed

Date	Drawn	Scale	Checked
Jan 13	whm	1 : 100 @ A3	
Job Number	Prefix	Drawing Number	Revision
1 239	P	05	